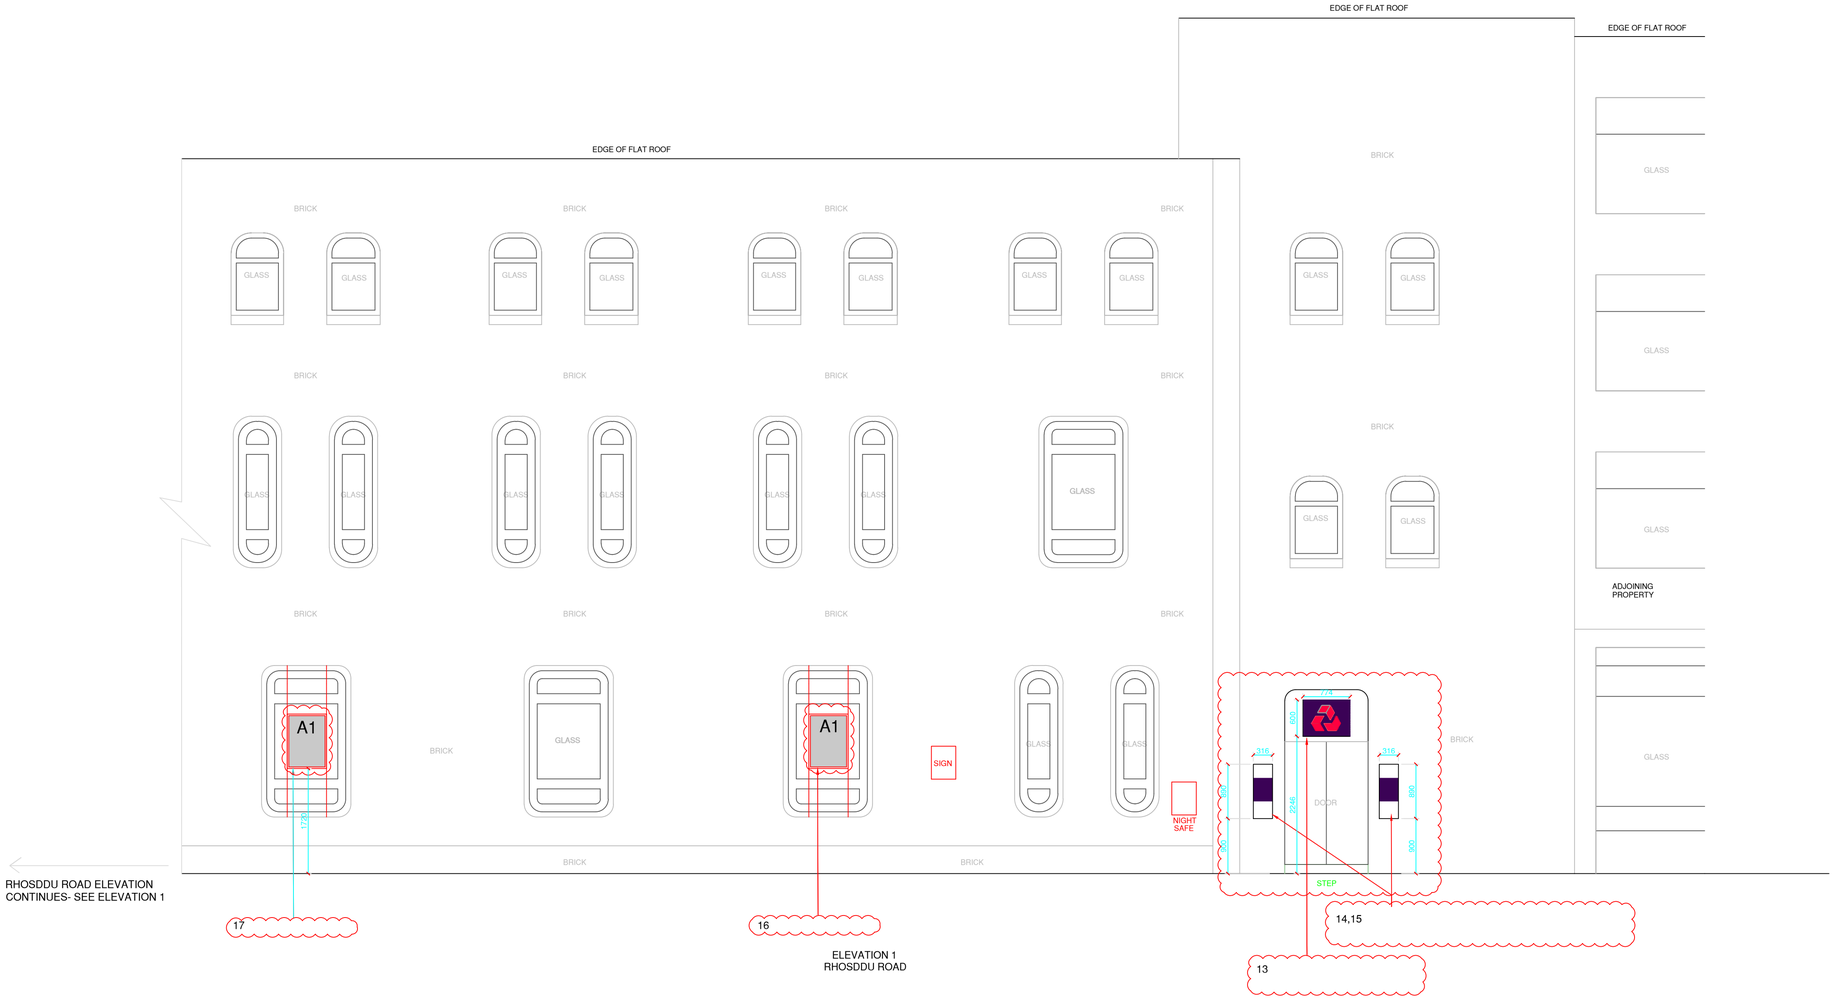


Elevation 1

13- 1no. Entrance sign (please refer to separate details). permitted Development
14,15- 2 x Business Banking Nameplates - 1 English & 1 Welsh (LHS) permitted Development
16- A1 light pocket to window.
17- A1 light pocket to window.

Elevation 2

1- Continuation of curved fascia, wrapped around building on elevation 1,2,3.
curved 620mm fascia with 2no. 434mm illuminated letters(including the curved section)(refer to separate details)
9- 1 no. 600mm internally illuminated projecting sign(refer to separate details) permitted Development
10- Dusted Crystal 'Dragon' Manifestation with gradient applied to remaining area.to window permitted Development
11- Dusted Crystal 'Dragon' Manifestation with gradient applied to remaining area.to window **permitted Development**
12- A0 light pocket to window.

Elevation 3

1- Continuation of curved fascia, wrapped around building on elevation 1,2,3.
curved 620mm fascia with 2no. 560mm illuminated letters(including the curved section)(refer to separate details)
2- 1no. vinyl graphic entrance sign(refer to separate details) permitted Development
3,4- 2no. restricted surround ATMs (refer to separate details)
5,6- 2no. wall mounted nameplate(1no.English, 1no.Welsh)(refer to separate details) permitted Development
7- 1no. reverse applied stencil cut white web/tel vinyl graphic(refer to separate details) permitted Development
8 - 1 no. 600mm internally illuminated projecting sign(refer to separate details)

Internal Reference Document: Drawing to be read in conjunction with the latest;
- Tracker V4
- Design Manual

SCALE
0m 2m 4m 6m 8m 10m 12m 14m 16m 18m 20m

Group Property

Notes:

This drawing is the copyright and property of The Royal Bank of Scotland plc.
It must not be copied or published without written consent.

Please refer to figured dimensions

STYLES&WOOD DESIGN
Aspect House
Manchester Road
Altrincham WA14 5PG
t: +44 (0)161 926 6000
www.stylesandwood.co.uk

PLANNING

rev	description	date
A	Signage added- RBS amendment	11.05.15

RBS
The Royal Bank of Scotland Group

project
WREXHAM
33 LORD STREET,
WREXHAM, LL11 1LP

title
PROPOSED ELEVATIONS
ELEVATION 1
RHOSDDU ROAD

scale
1:50 @ A1

drn	chk	app
EL		
date	date	date
10.08.2015		

consultants' drawing number
D0572-435-004

brand

rbs drawing number
3531/GI/01

rev.
A