
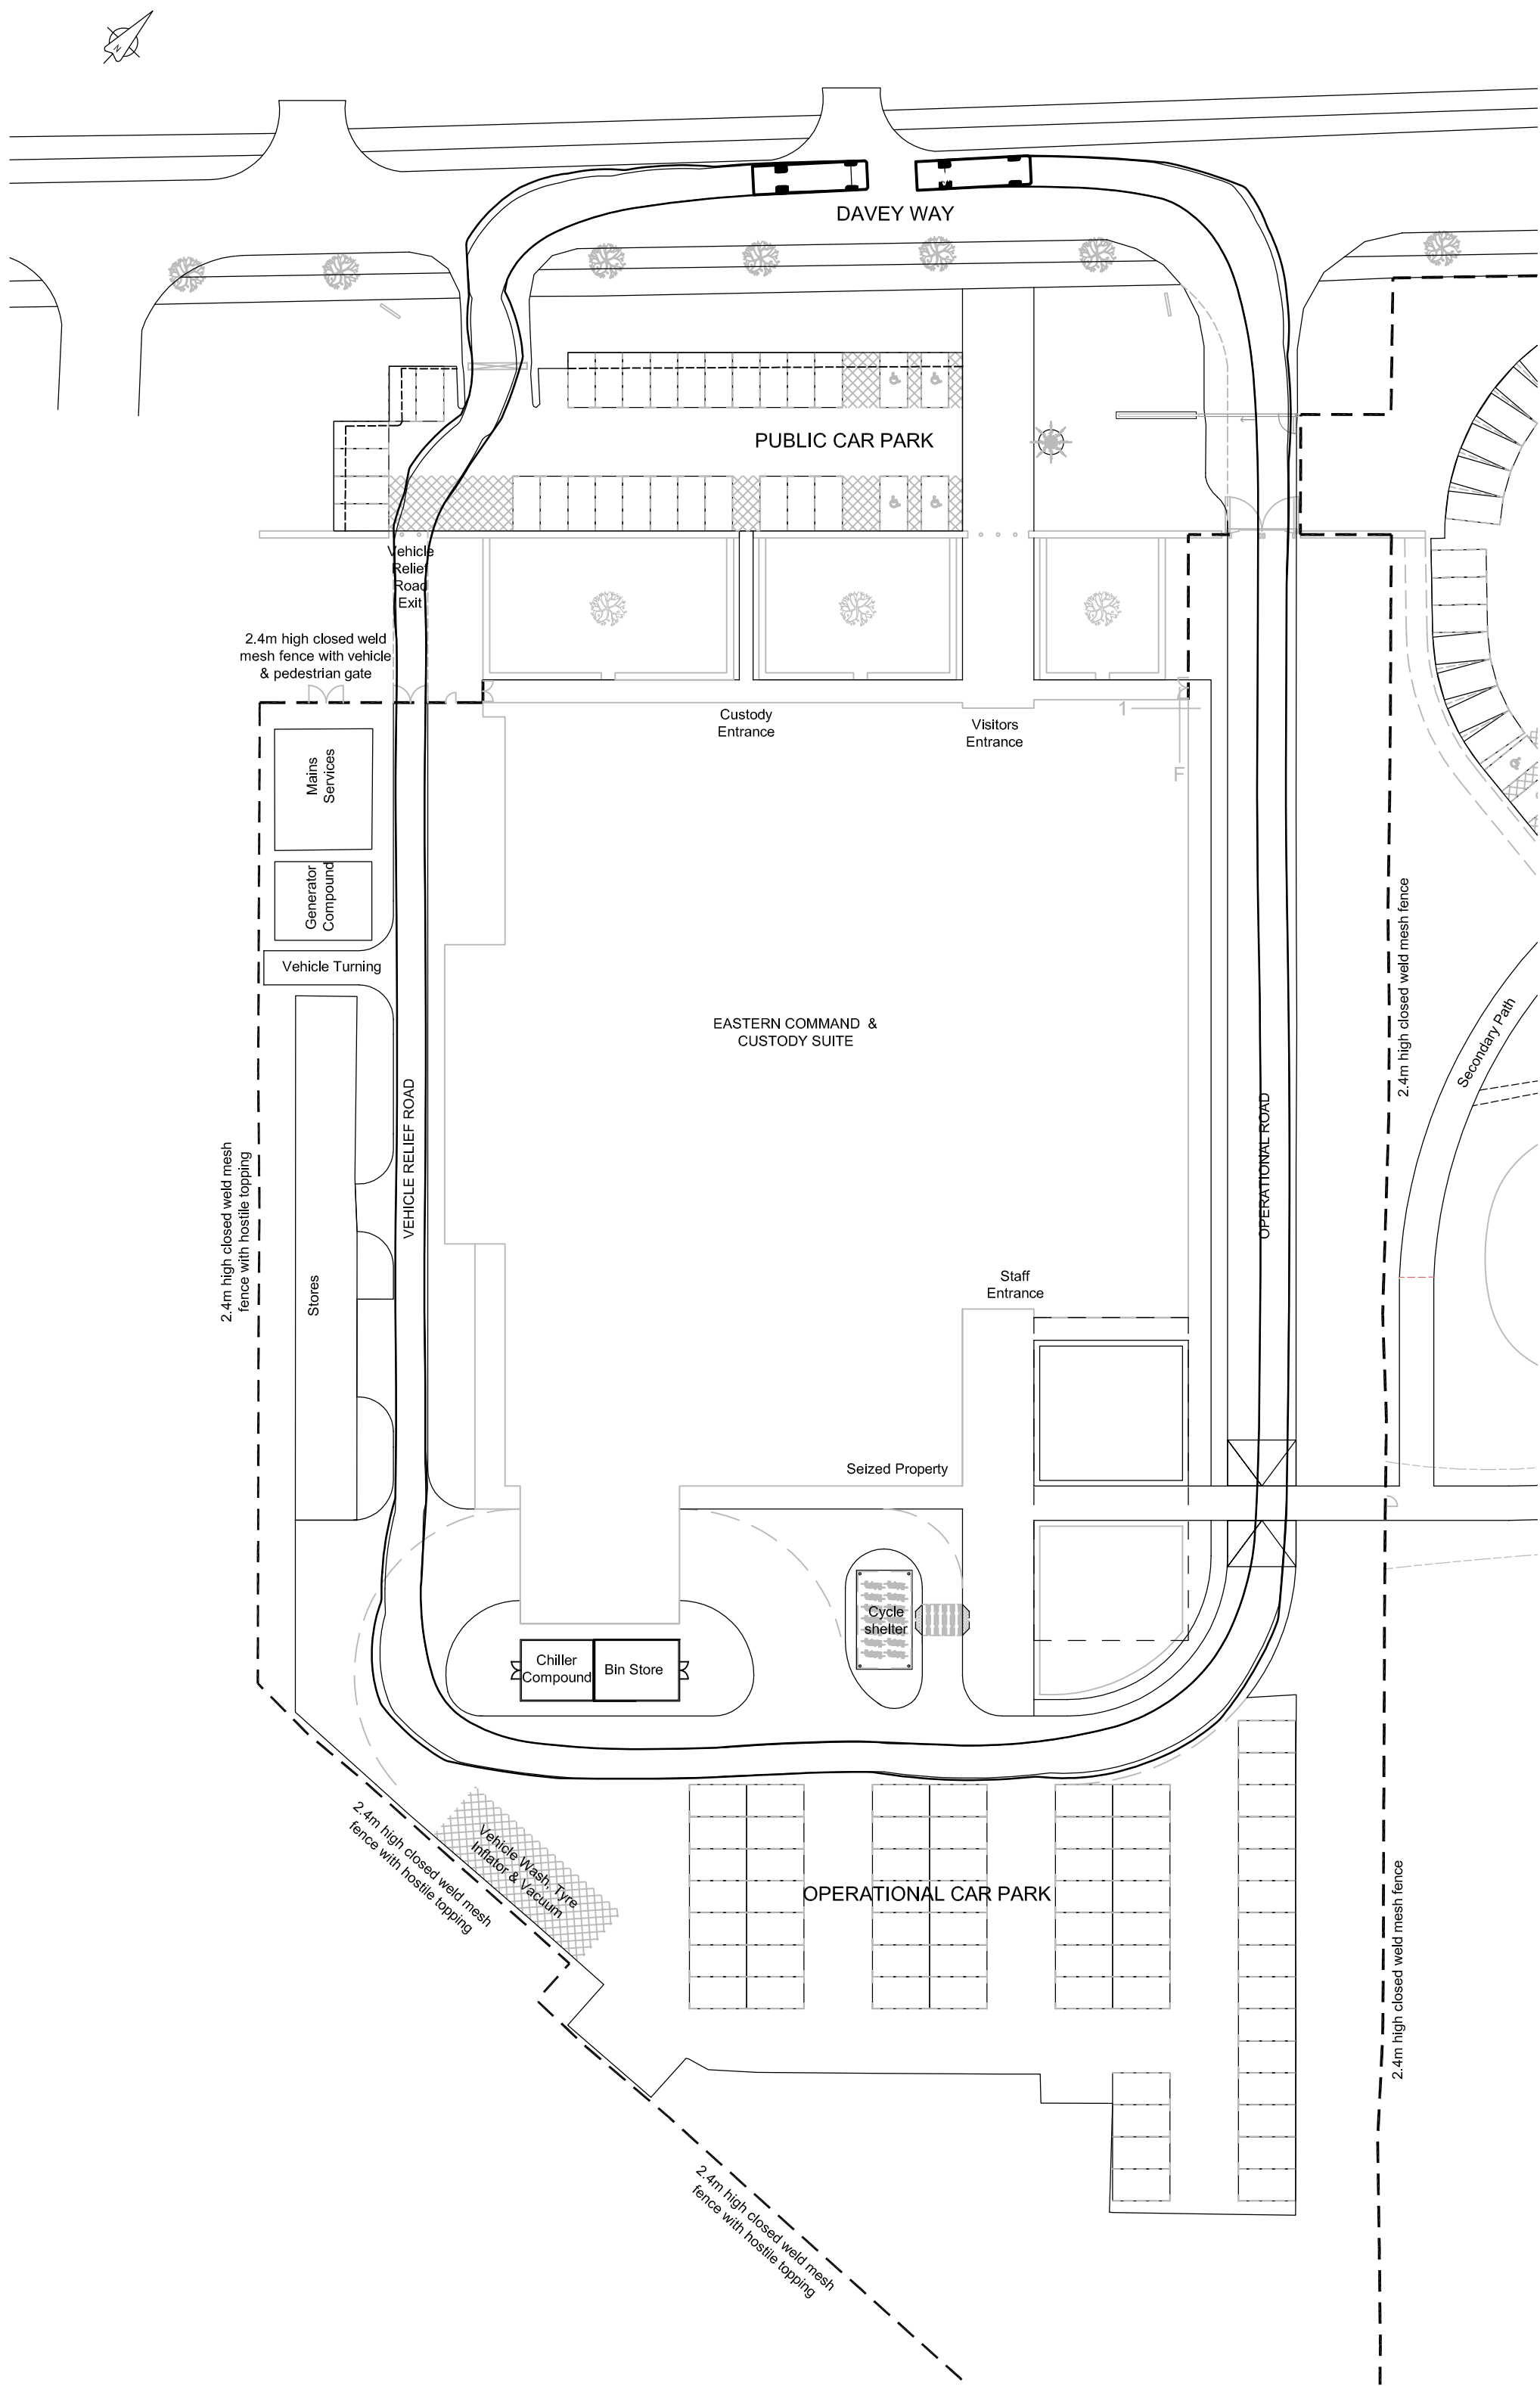


NOTES:


GENERAL:

- 1.) Do not scale from this drawing.
2.) All dimensions in metres unless otherwise indicated.

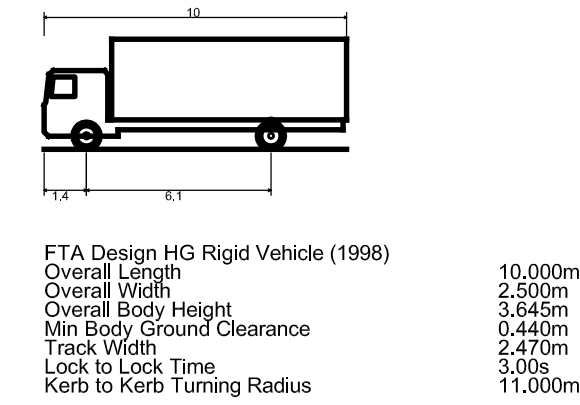

SITE ROADS - (FTA) RIGID HG LORRY

SCALE : 1:500

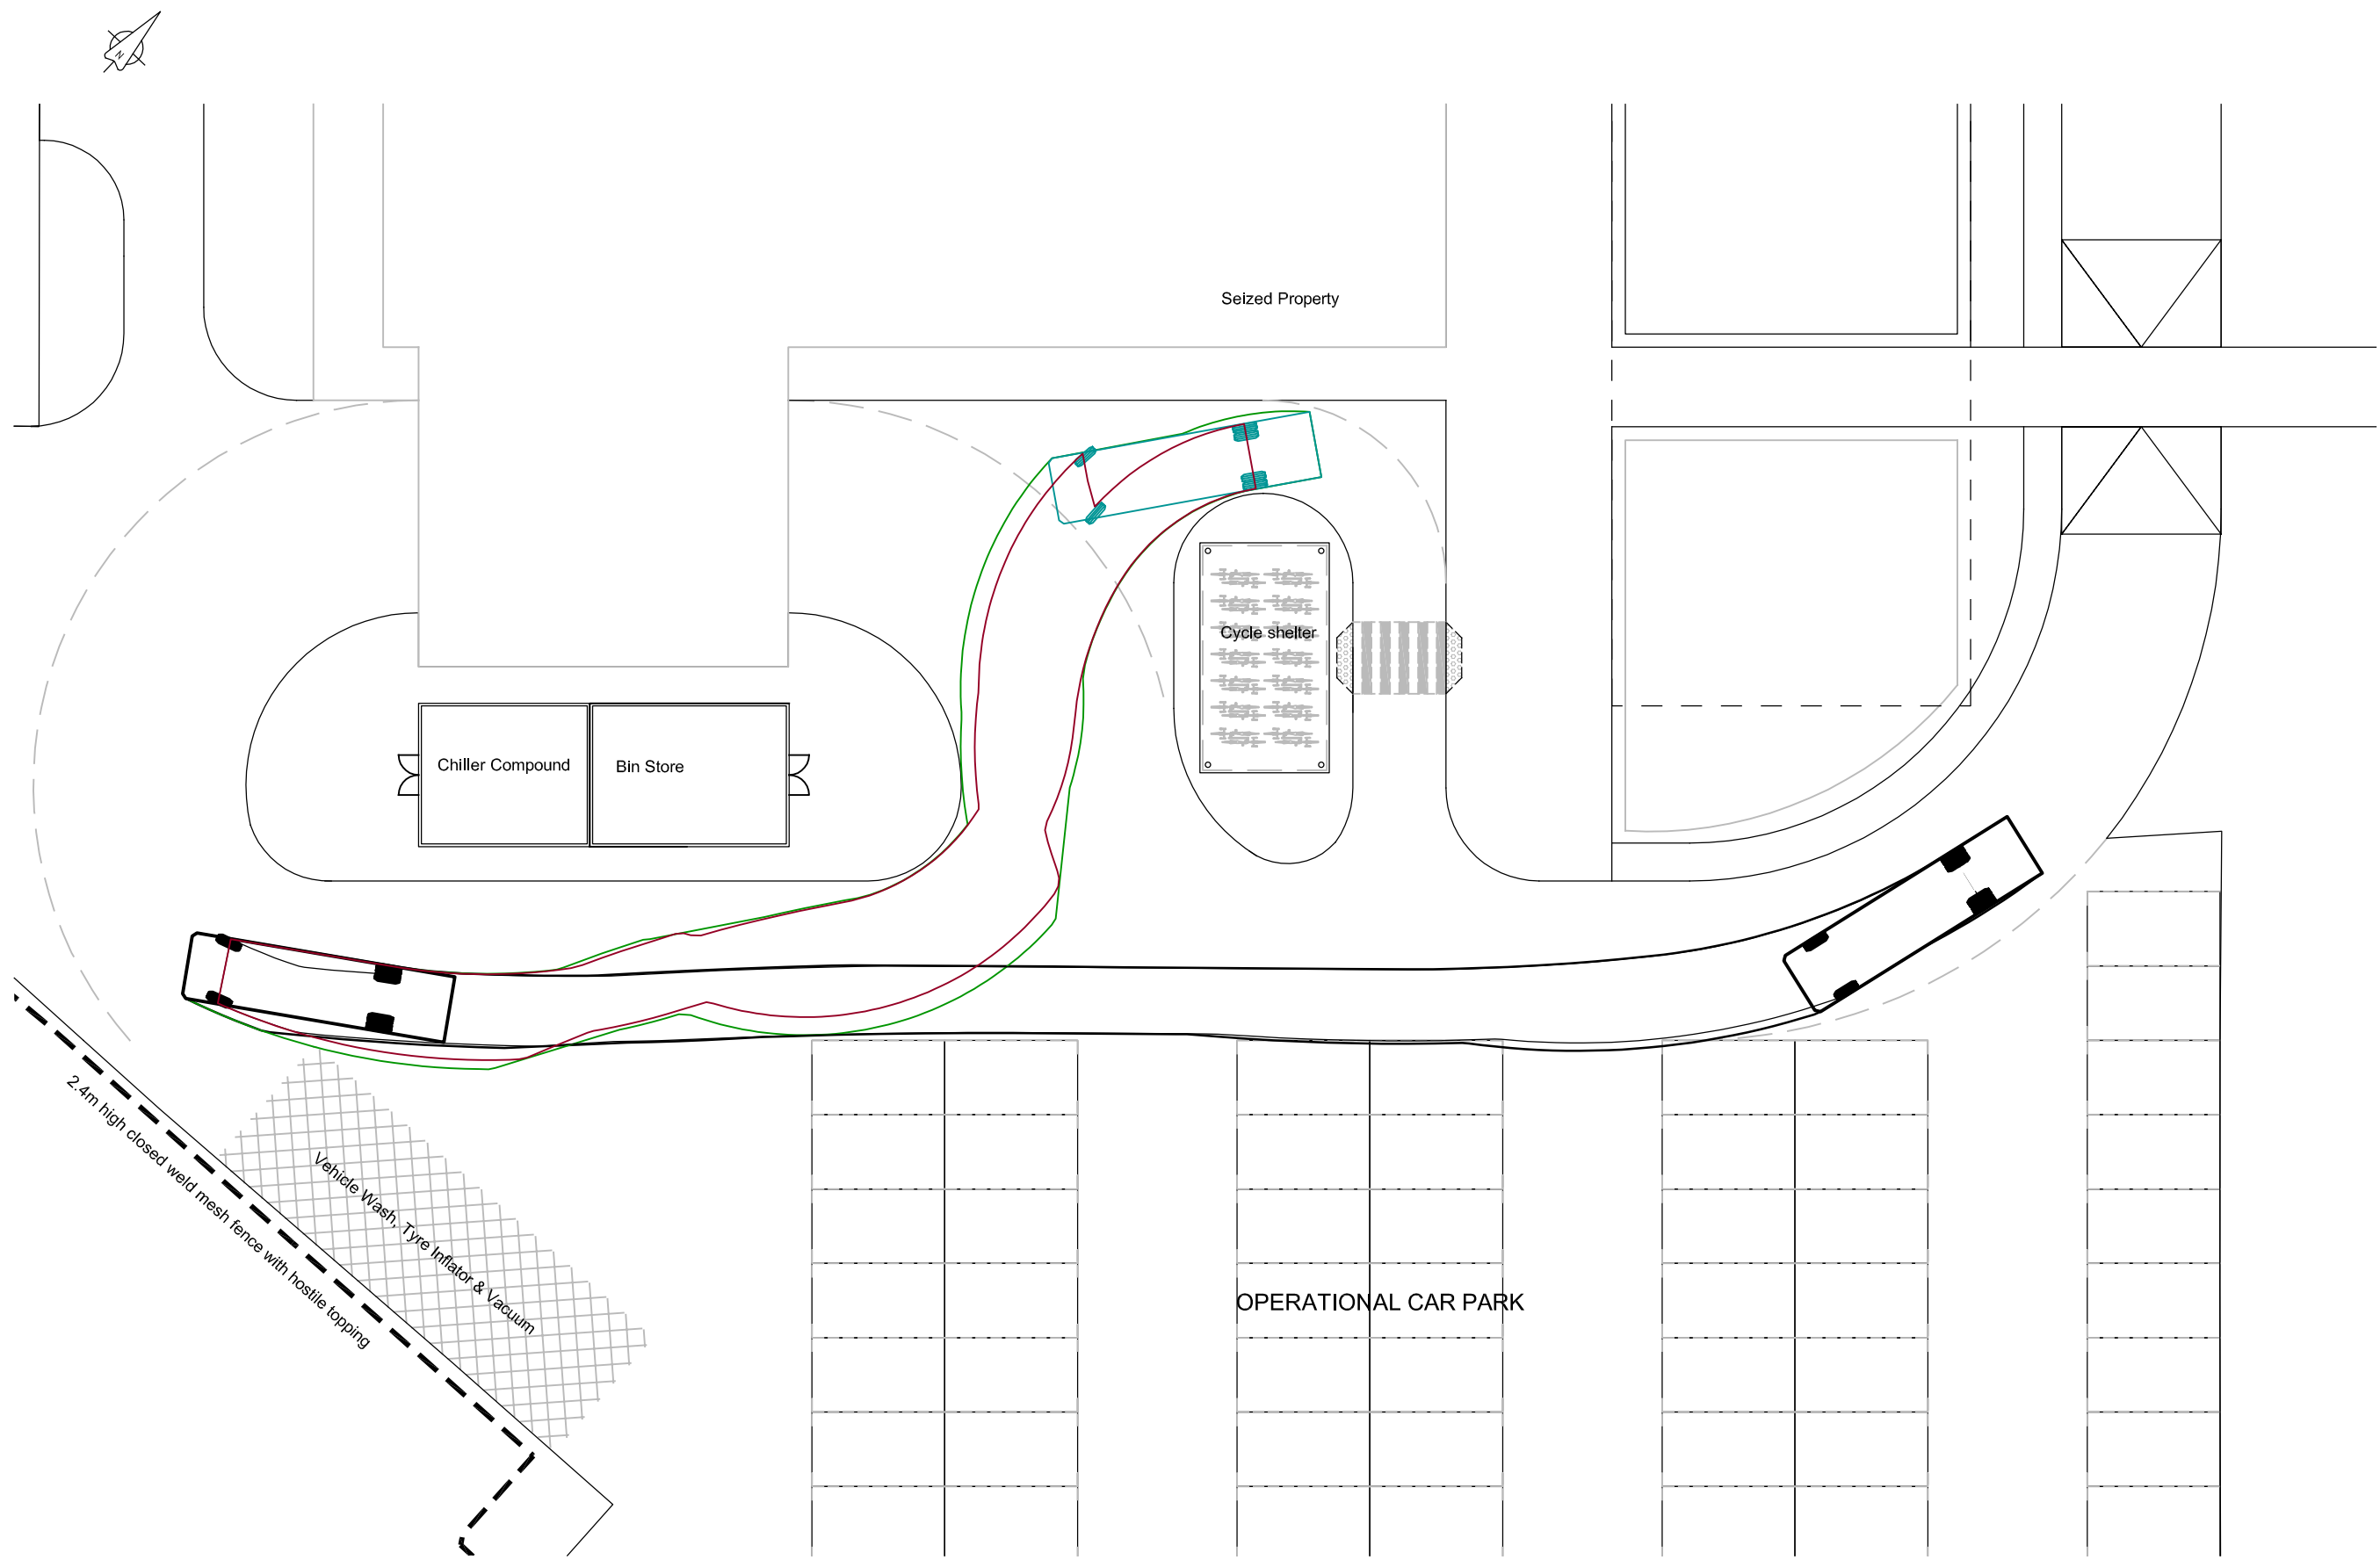

SITE DELIVERIES - (FTA) RIGID HG LORRY

SCALE : 1:250

© Copyright 2015 Jacobs U.K. Limited. The concepts and information contained in this document are the property of Jacobs. Use or copying of this document in whole or in part without the written permission of Jacobs constitutes an infringement of copyright. Limitation: This drawing has been prepared on behalf of, and for the exclusive use of Jacobs' Client, and is subject to, and issued in accordance with, the provisions of the contract between Jacobs and the Client. Jacobs accepts no liability or responsibility whatsoever for, or in respect of, any use of, or reliance upon, this drawing by any third party.

P0	23.07.15	PLANNING ISSUE	R.W.	J.P.	J.E.	D.H.
Rev	Rev. Date	Purpose of revision	Drawn	Checked	Rev'd	Apprv'd
JACOBS 95 Bothwell St, Glasgow, G2 7HX Tel:+44(0)141 204 2511 Fax:+44(0)141 226 3109 www.jacobs.com Client POLICE AND CRIME COMMISSIONER OF NORTH WALES Project EASTERN COMMAND AND CUSTODY FACILITY Drawing title VEHICLE TRACKING SITE ROADS & DELIVERIES (FTA) RIGID HG LORRY Drawing status FOR PLANNING Scale AS SHOWN @ A1 DO NOT SCALE Jacobs No. B1305210 Client no. Drawing number B1305210/CE/170.017 Rev P0						
This drawing is not to be used in whole or part other than for the intended purpose and project as defined on this drawing. Refer to the contract for full terms and conditions.						