


THE CONTRACTOR IS RESPONSIBLE FOR CHECKING ALL DIMENSIONS, TOLERANCES AND REFERENCES. ANY DISCREPANCY IS TO BE NOTIFIED TO THE CLIENT BEFORE PROCEEDING WITH THE WORK.

WHERE AN ITEM IS COVERED BY DRAWINGS TO DIFFERENT SCALES, THE LARGER SCALE DRAWING IS TO TAKE PRECEDENCE. DO NOT SCALE DRAWINGS, FIGURED DIMENSIONS ARE TO BE WORKED TO IN ALL CASES.

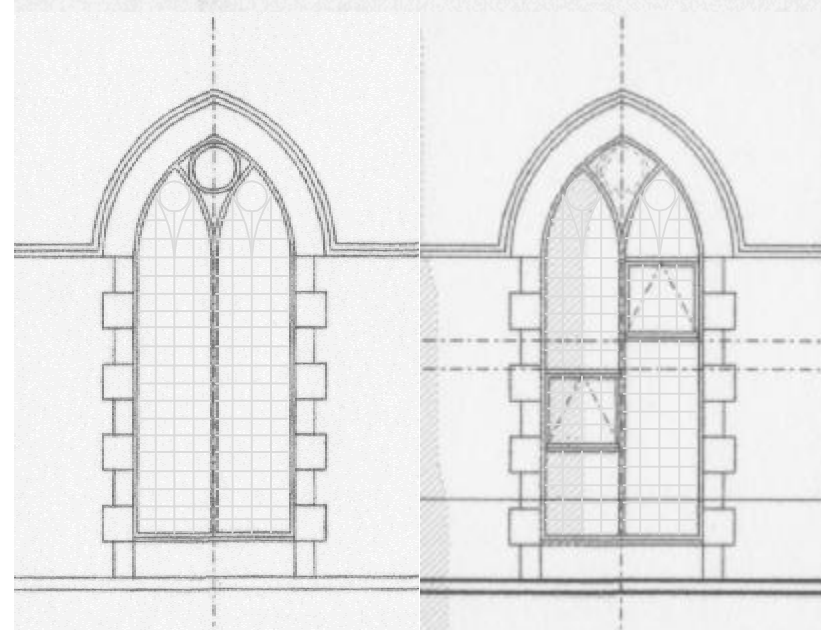


EXISTING


PROPOSED

FENESTRATION APPEARANCE

SCALE 1:50

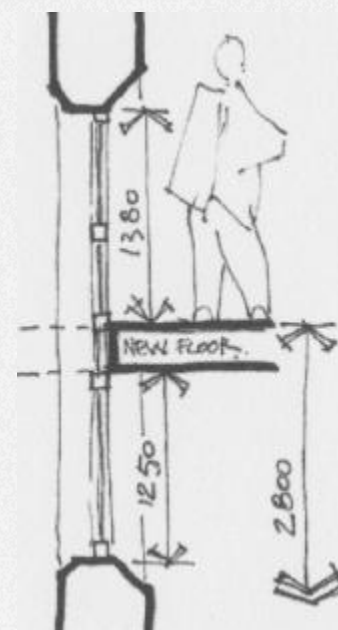


SECTION

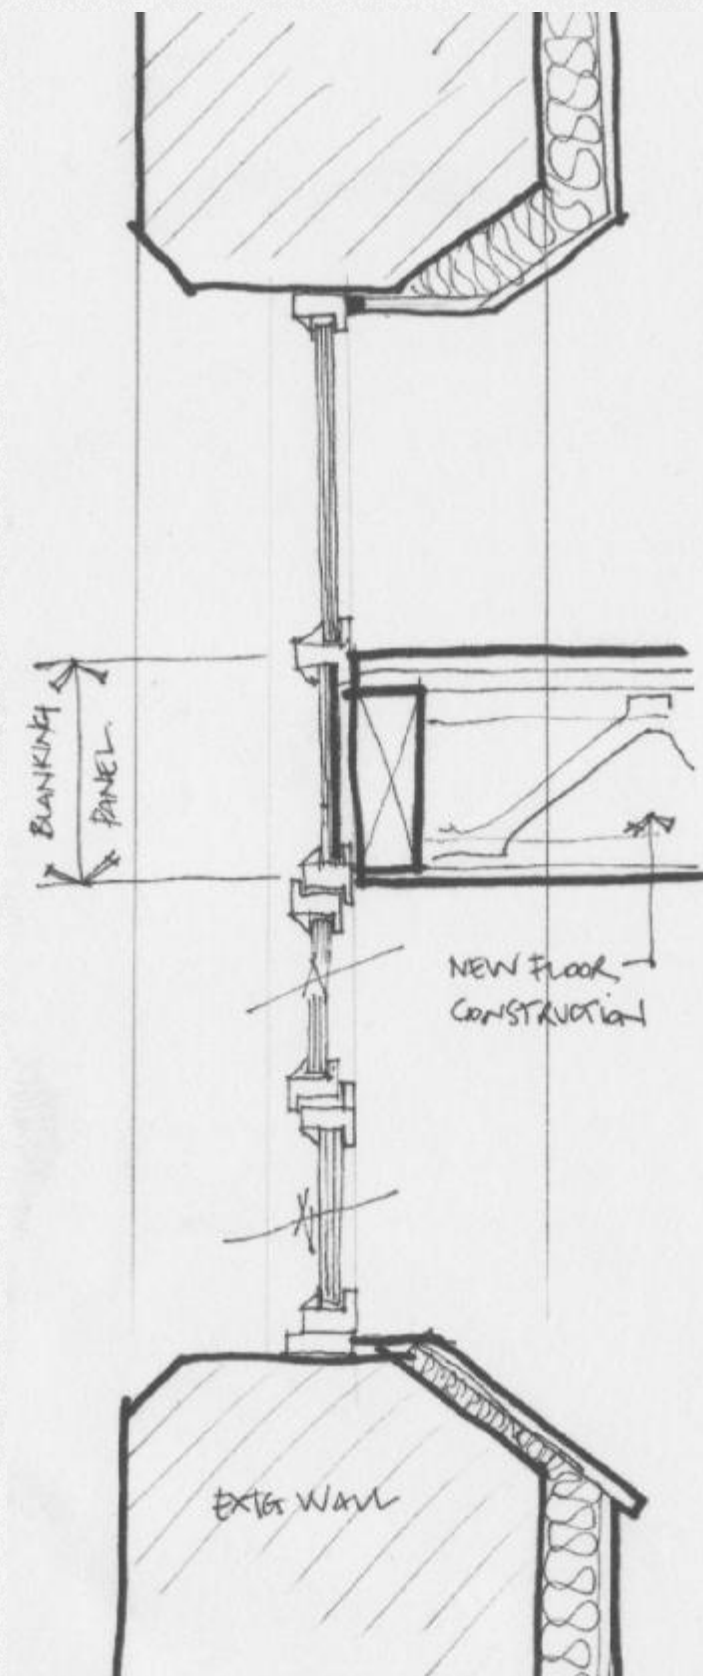

PROPOSED BLANKING PANEL TO WINDOWS TO BE AGREED WITH PLANNING DEPARTMENT AND CONSERVATION DEPARTMENT ONCE A SAMPLE IS OBTAINED



PROPOSED WINDOWS TO BE TIMBER OR METAL FRAME CASEMENTS WITH LEAD LIGHT DETAIL – MATERIAL TO BE AGREED WITH PLANNING DEPARTMENT AND CONSERVATION DEPARTMENT ONCE SAMPLES OF BOTH ARE OBTAINED

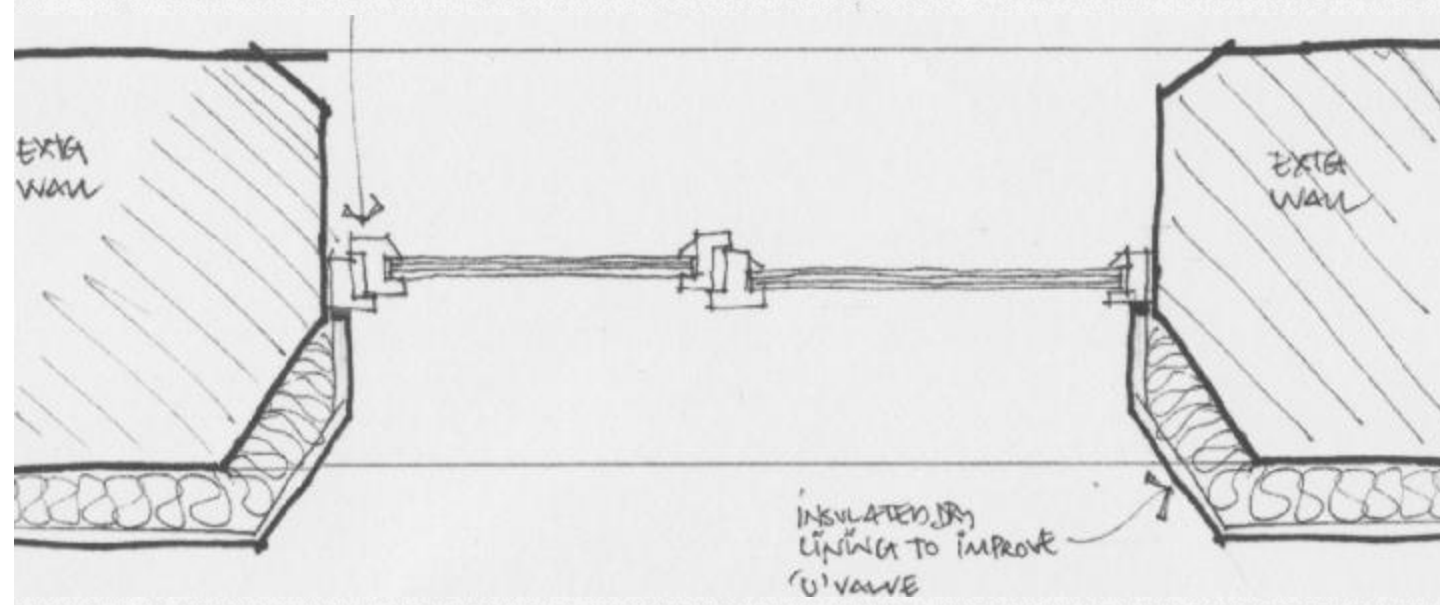

FENESTRATION PLAN DETAIL

SCALE 1:10

FENESTRATION SECTION DETAIL

SCALE 1:10

REV A DATE 19/04/15
AMENDMENTS TO SUIT PLANNING
COMMENTS, THUS:



CLIENT
JONES ROBERTS PARTNERS

PROJECT
PROPOSED CONVERSION OF CAPEL
GROES, HILL CLOSE, PENYCAE.
WREXHAM. LL14 2DR

DETAIL
PLANNING DRAWING. PROPOSED
WINDOW DETAILS

SCALE 1:10 & 1:50 REV A
Drg No: 0112/07 DATE 16/10/14