


4/8/15

Plot 23 front garden

SOIL VALIDATION DEPTHS

REF 5.10


TOTAL CAPPING DEPTHS

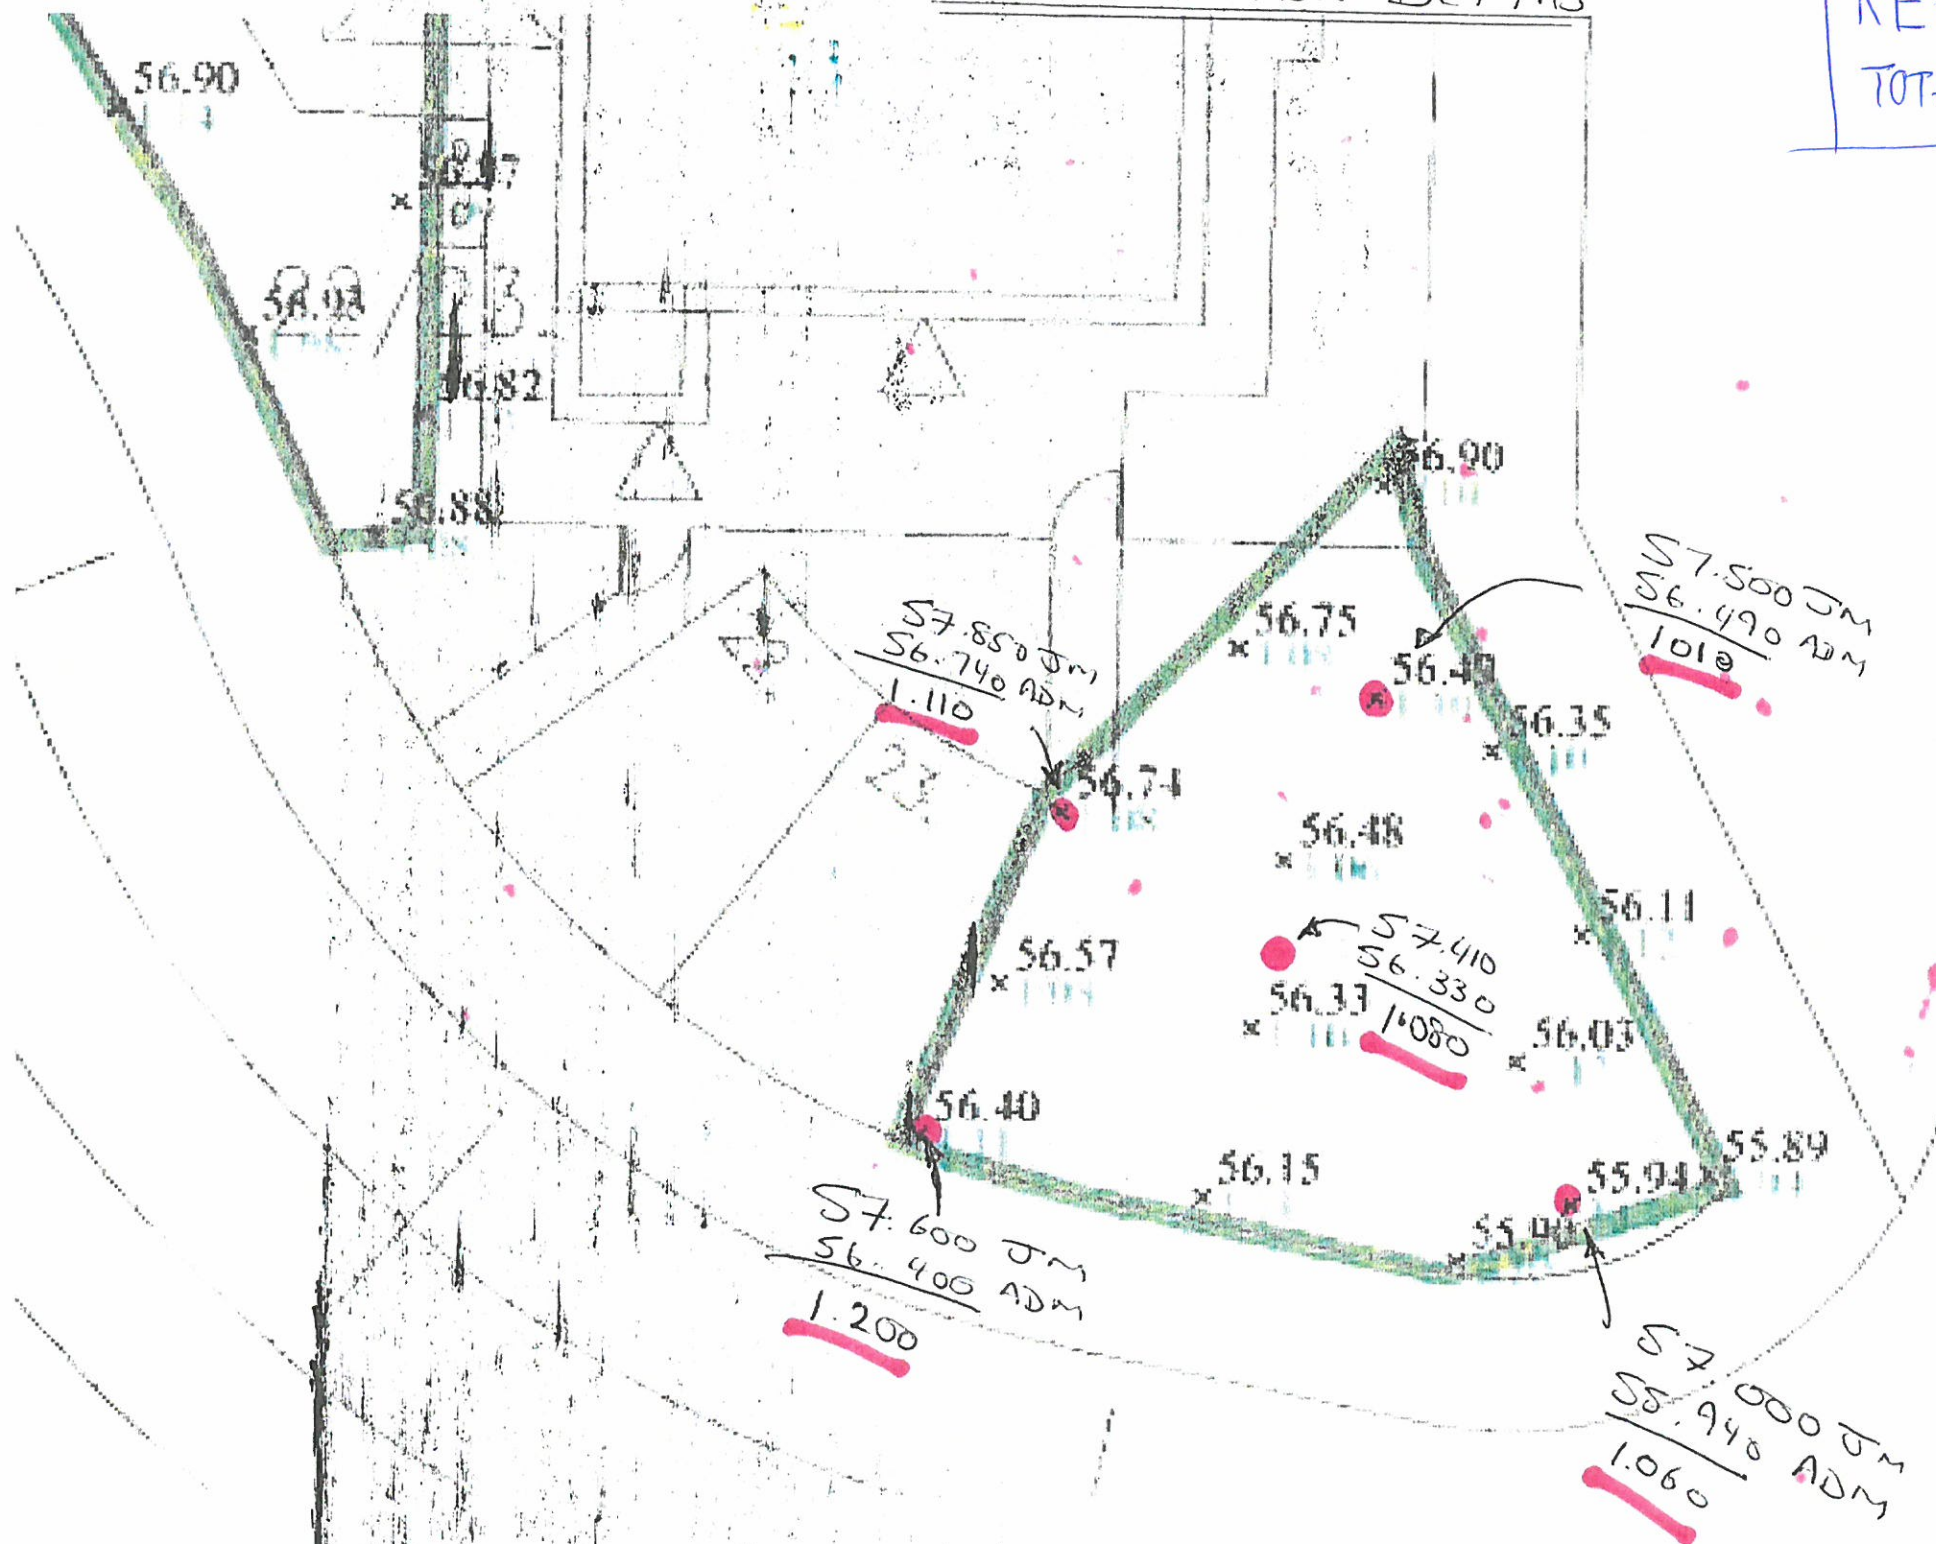

SOIL VALIDATION DEPTHS

4/8/15

REF 5.11
TOTAL CAPPING DEPTHS

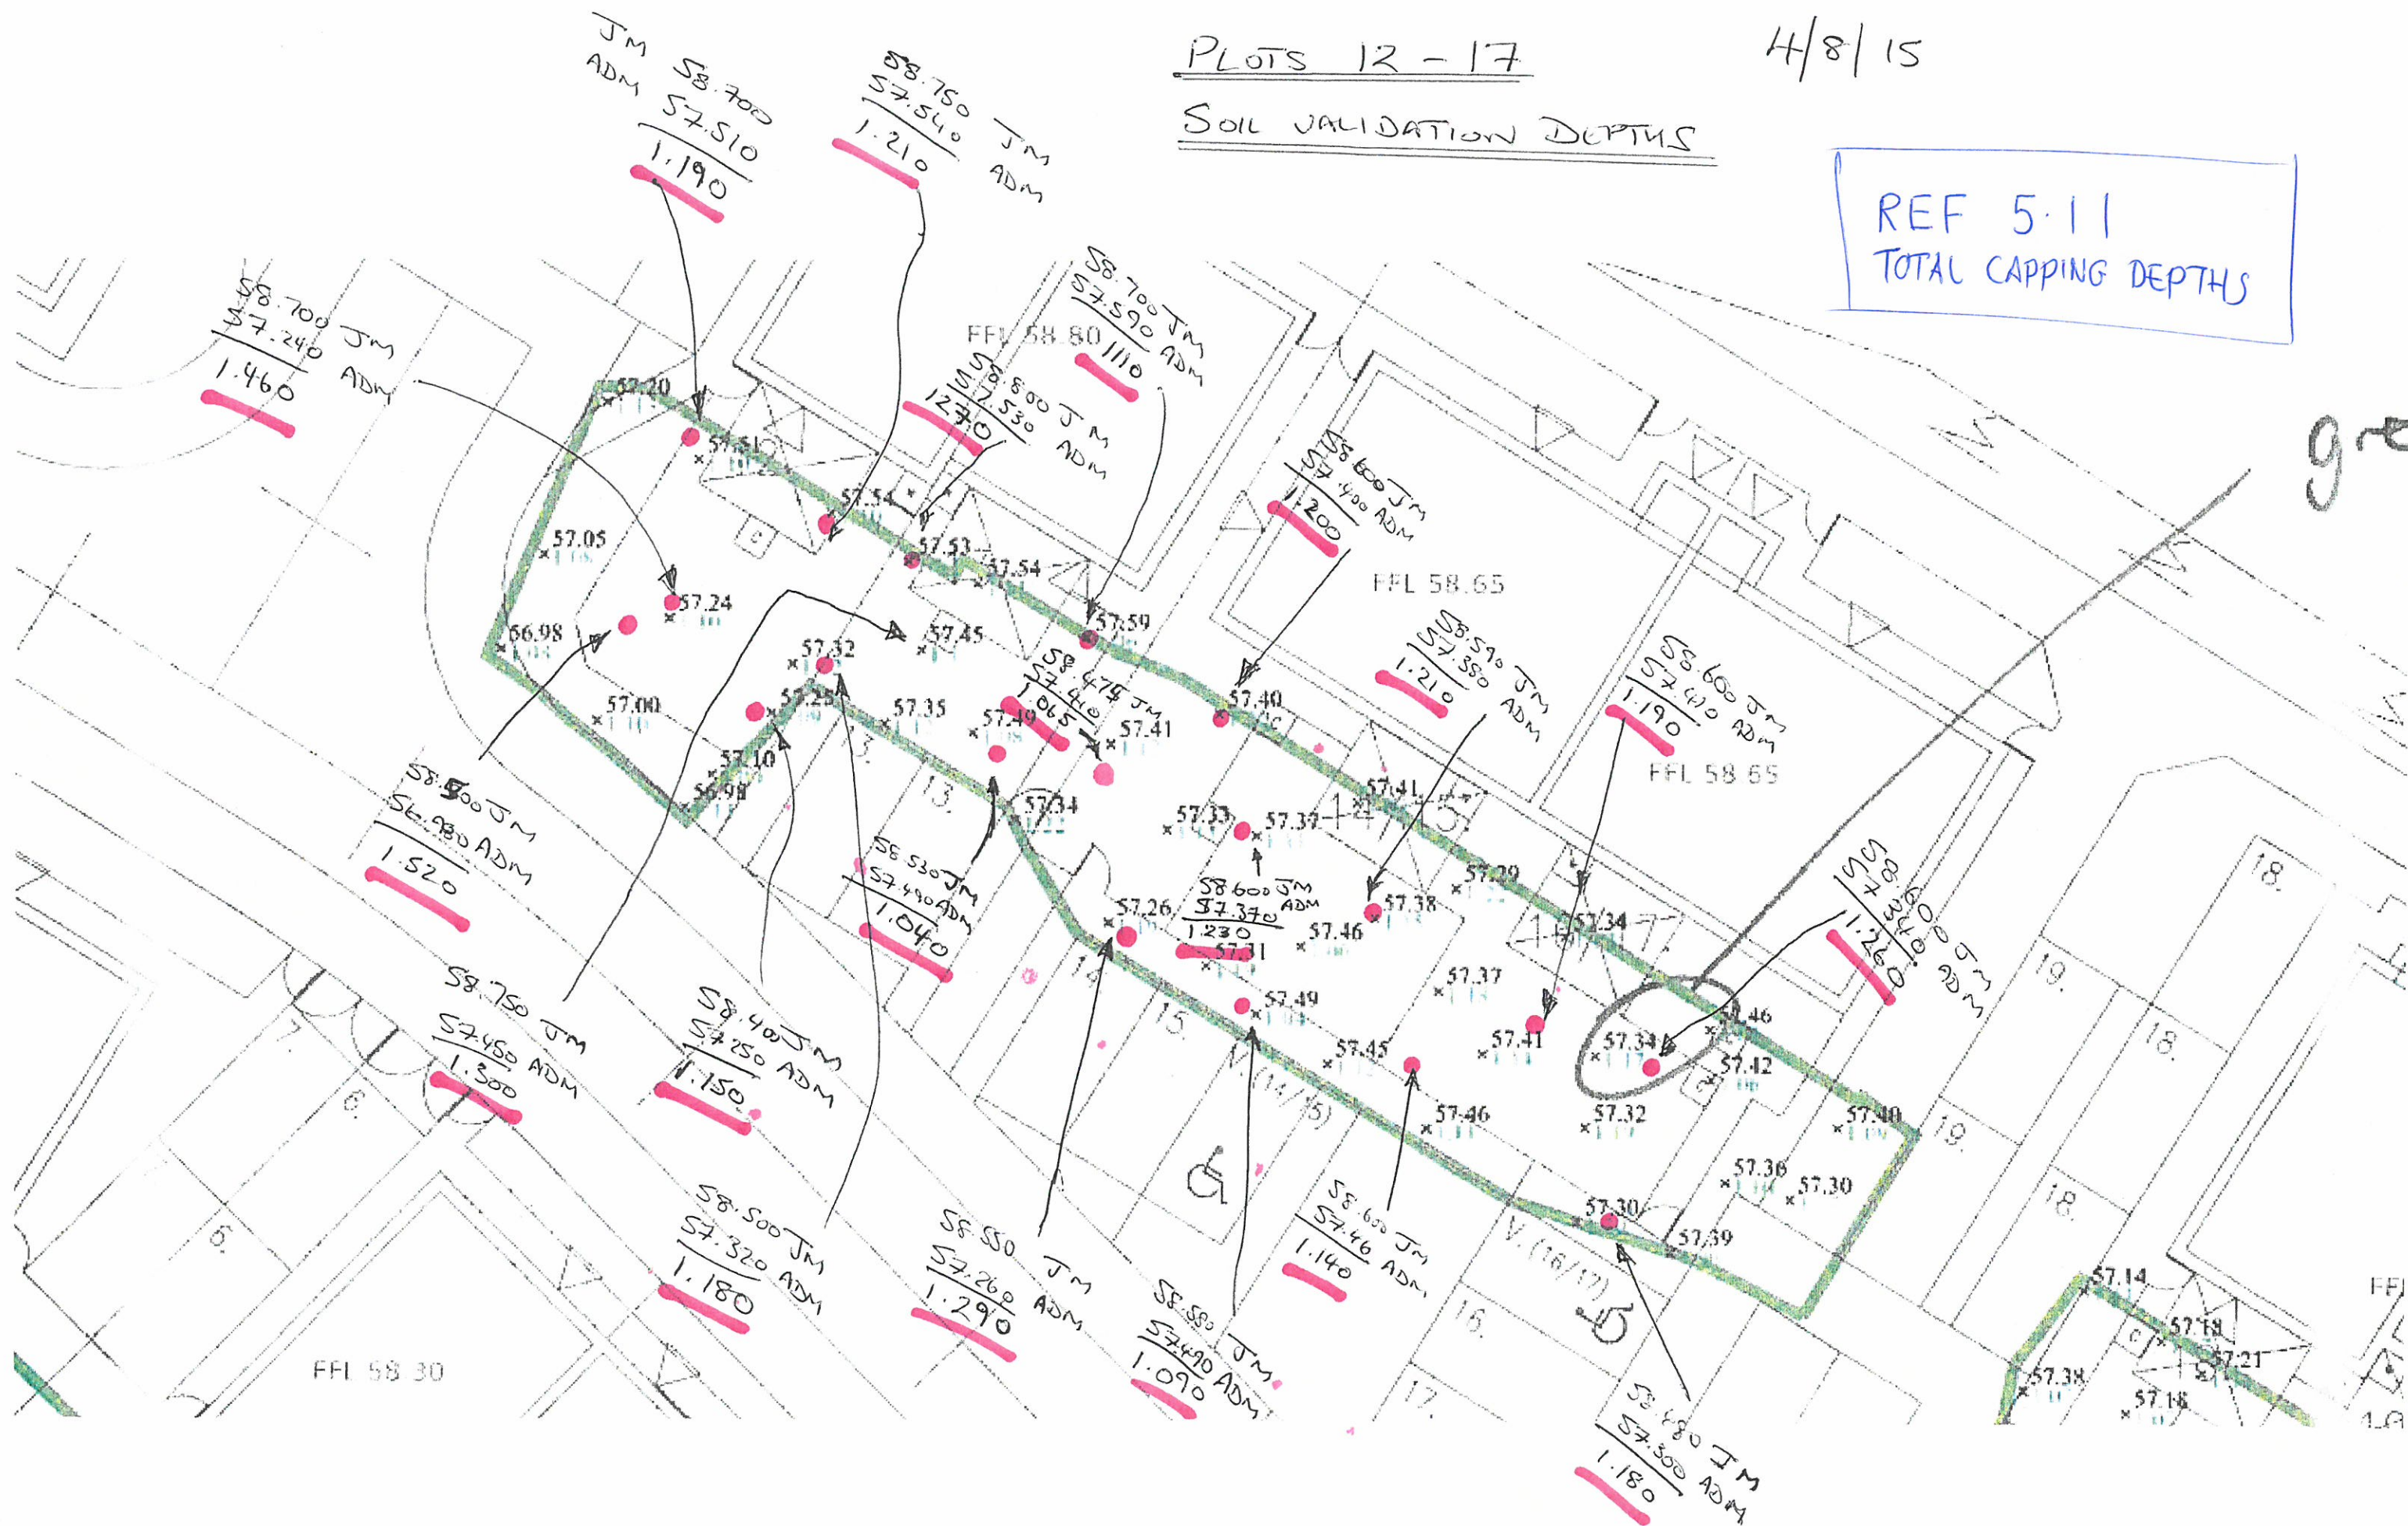


4/8/15

PLOTS 7/8

SOIL VALIDATION DEPTHS

REF 5.12

TOTAL CAPPING DEPTHS

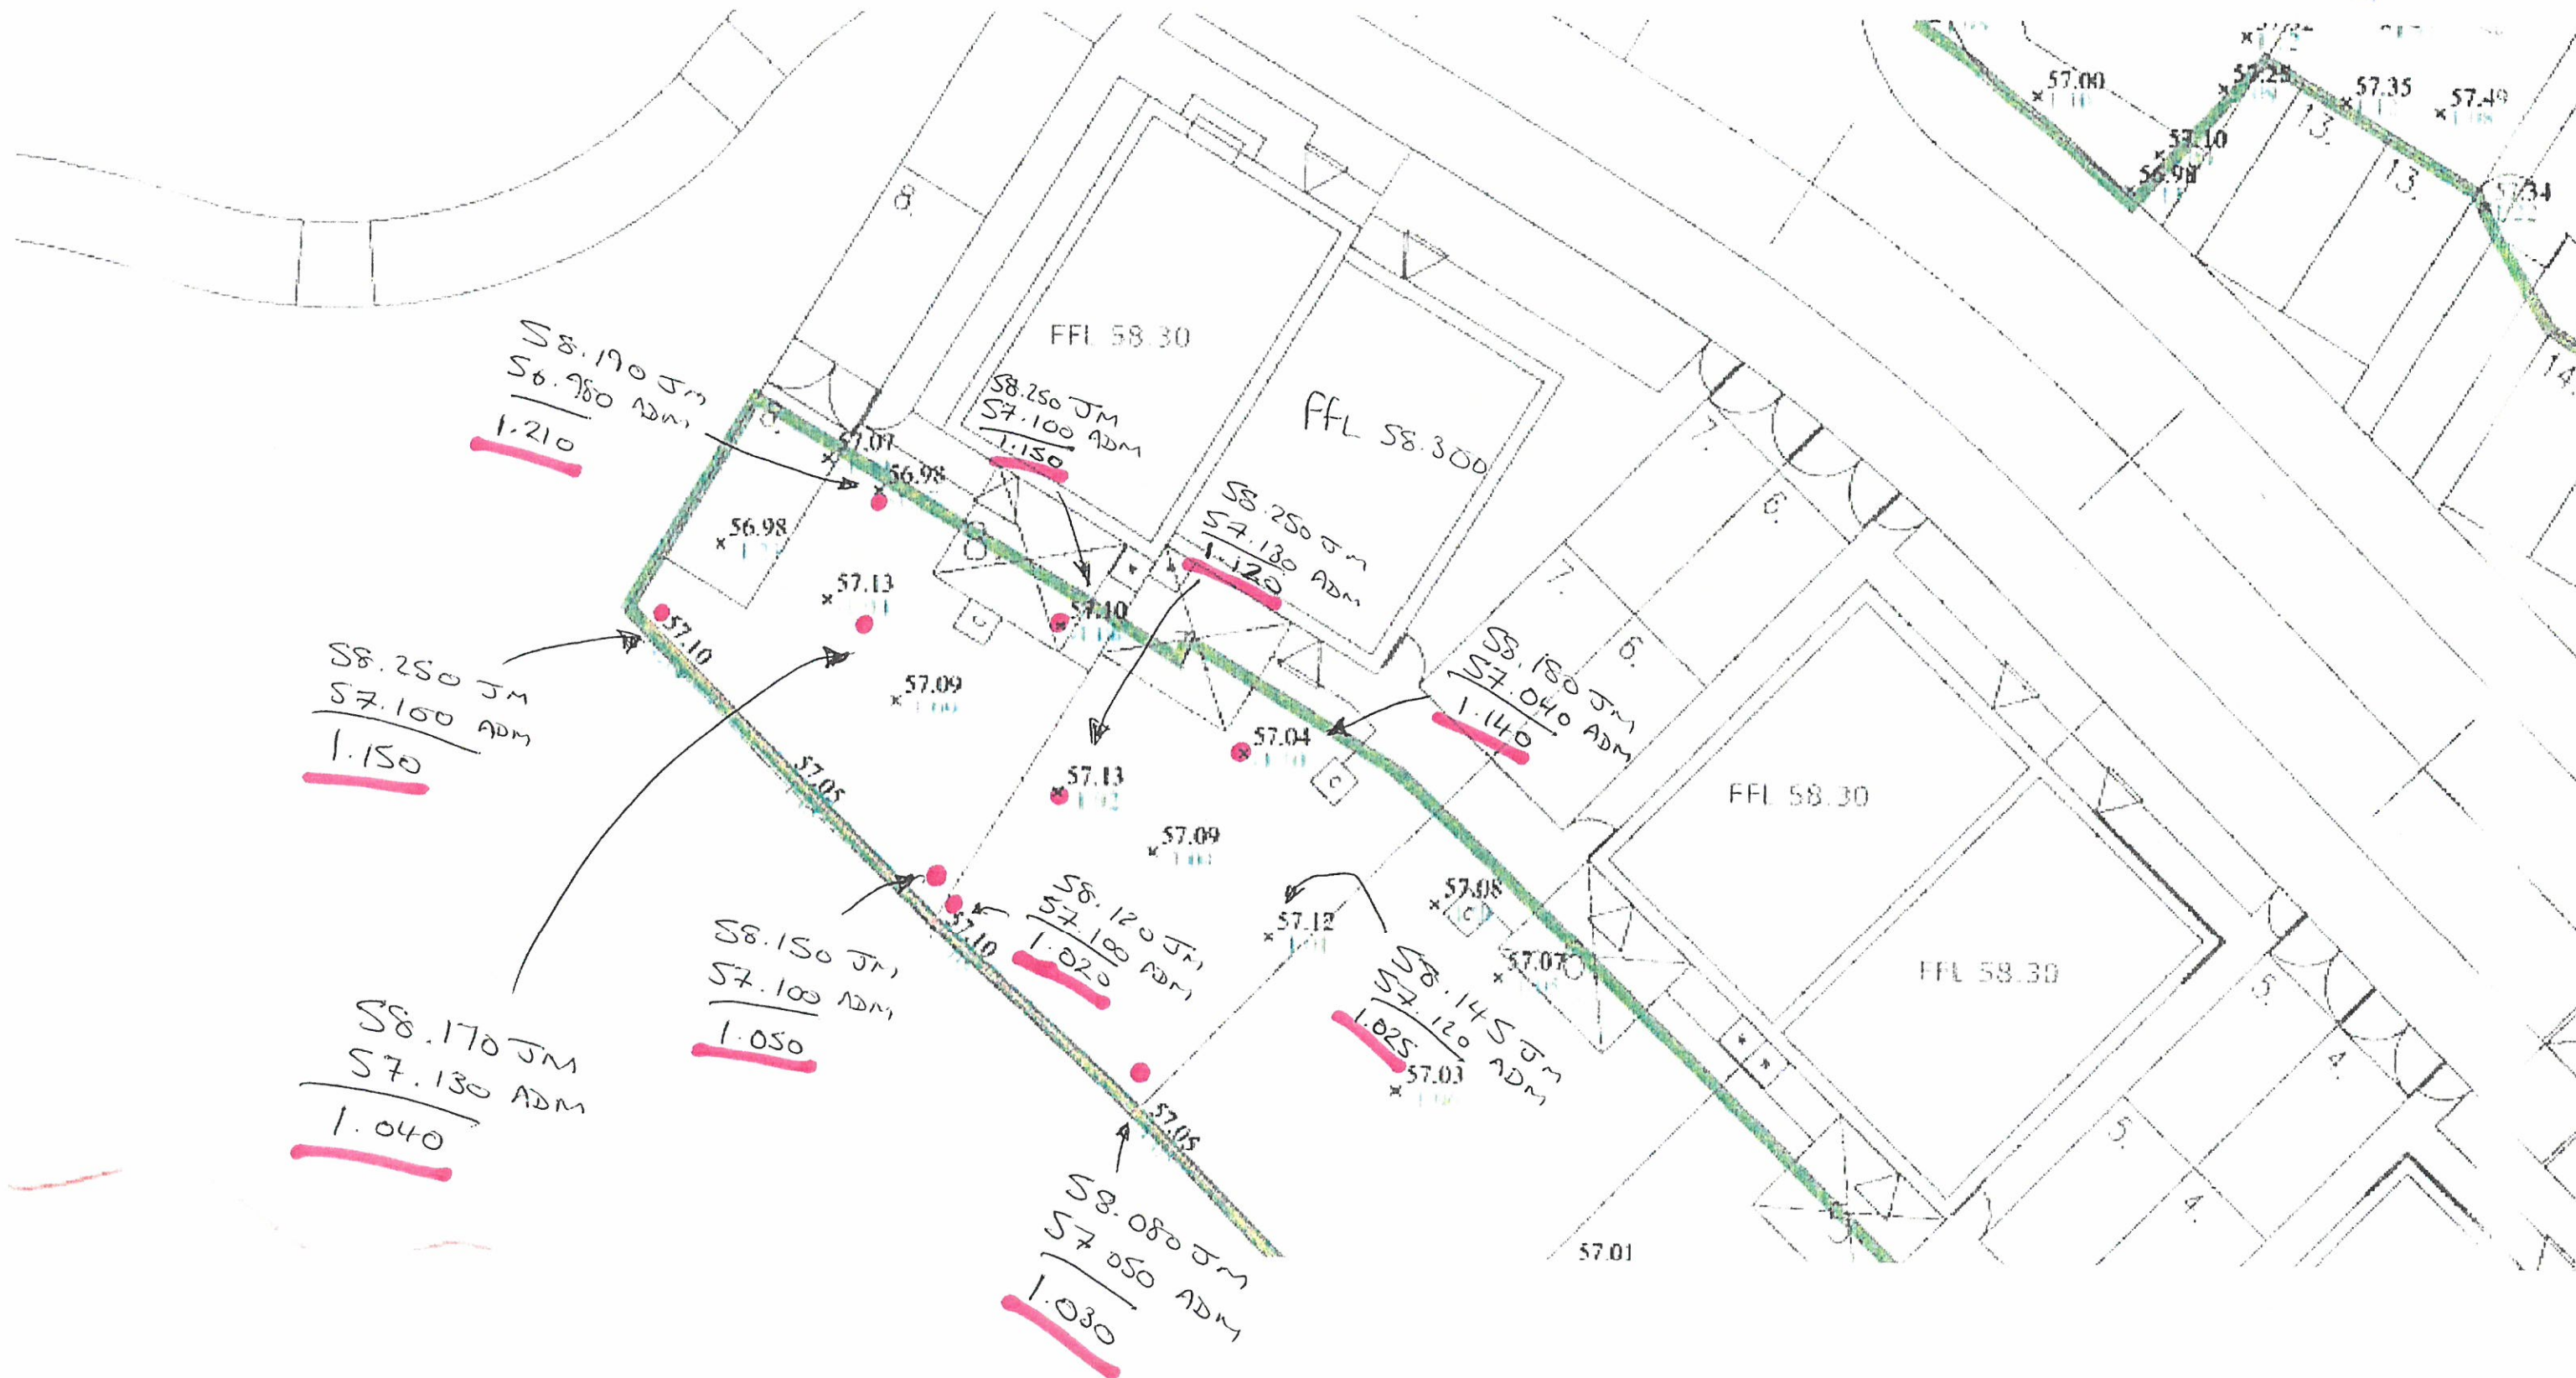

4/8/15

PLOTS 9/10/11

SOIL VALIDATION

DEPTHS

REF 5.13

TOTAL CAPPING DEPTHS

