


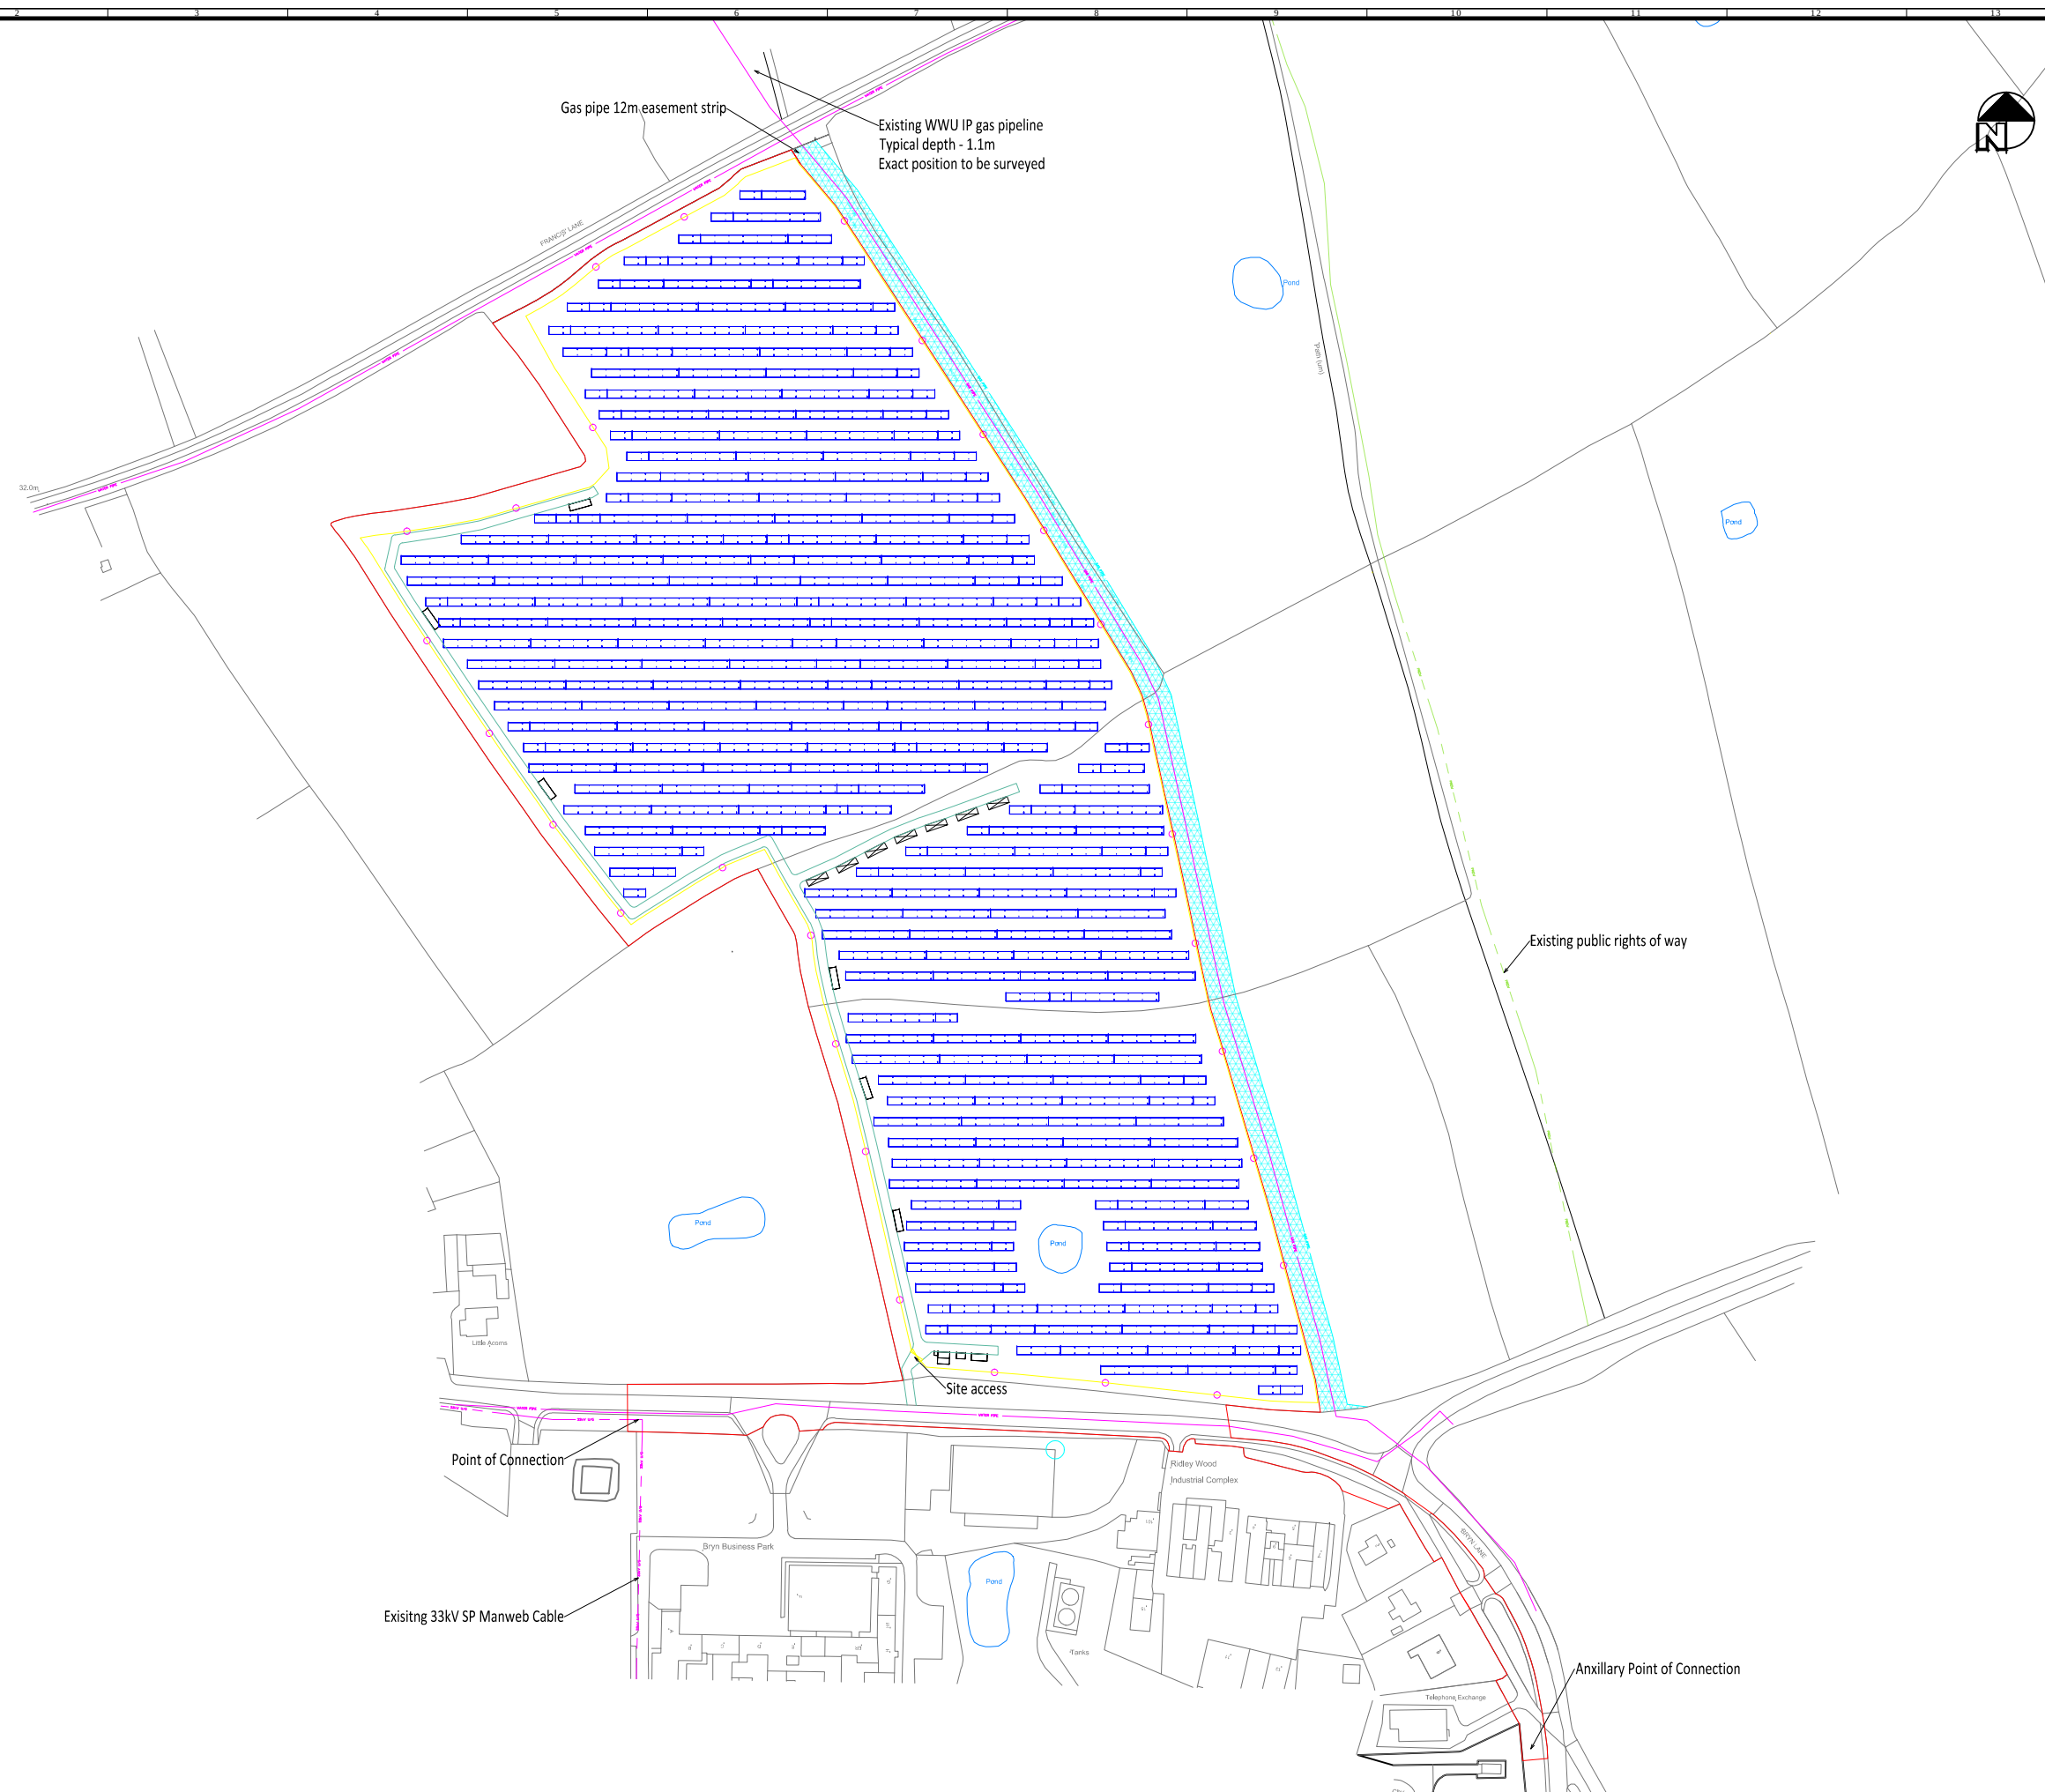

TGC-SITE-DESIGN

GENERAL NOTES

- A. DO NOT SCALE FROM THIS DRAWING
B. ALL DIMENSIONS ARE IN METERS UNLESS NOTED OTHERWISE.

System Info:

Module Rating:	280Wp	320Wp
System Size*:	5.57MWp	6.37MWp
Area Bounded by Fence:	11.1ha	
Area of Site:	12.6ha	

*Precise module rating cannot be specified at this stage and will be selected based on market availability post consent. Site capacity above shows system size based on typical low and high panel rating specification being used. Range of panel ratings are achieved with the same physical panel dimensions given above.

Legend:

Legend:

- Existing Services
- Grid Balancing Equipment Container
- Inverter Cabin
- 33kV Substation
- Switchgear Housing
- Comms Building
- 4m CCTV Poles
- Site Boundary
- 80 PV Modules
- 40 PV Modules
- 20 PV Modules
- Fence
- Track
- Public Rights of Way
- Gas Easement Area



Designed by TGC Renewables

Project Title

226-04-PV Gourton Hall

Drawing Title

Site Design

Drawing Path

ZŁSZN - INFORMACJA O PV - GŁÓWNY KLIJSTY DZISZAK - 181 100047,220-04 GŁÓWNY KLIJSTY

Drawn NM	Checked JJ	Approved RA
Scale 1:3,000	Paper Size A3	Status Draft
Date 5/18/2015 12:14 PM		Rev. A5