




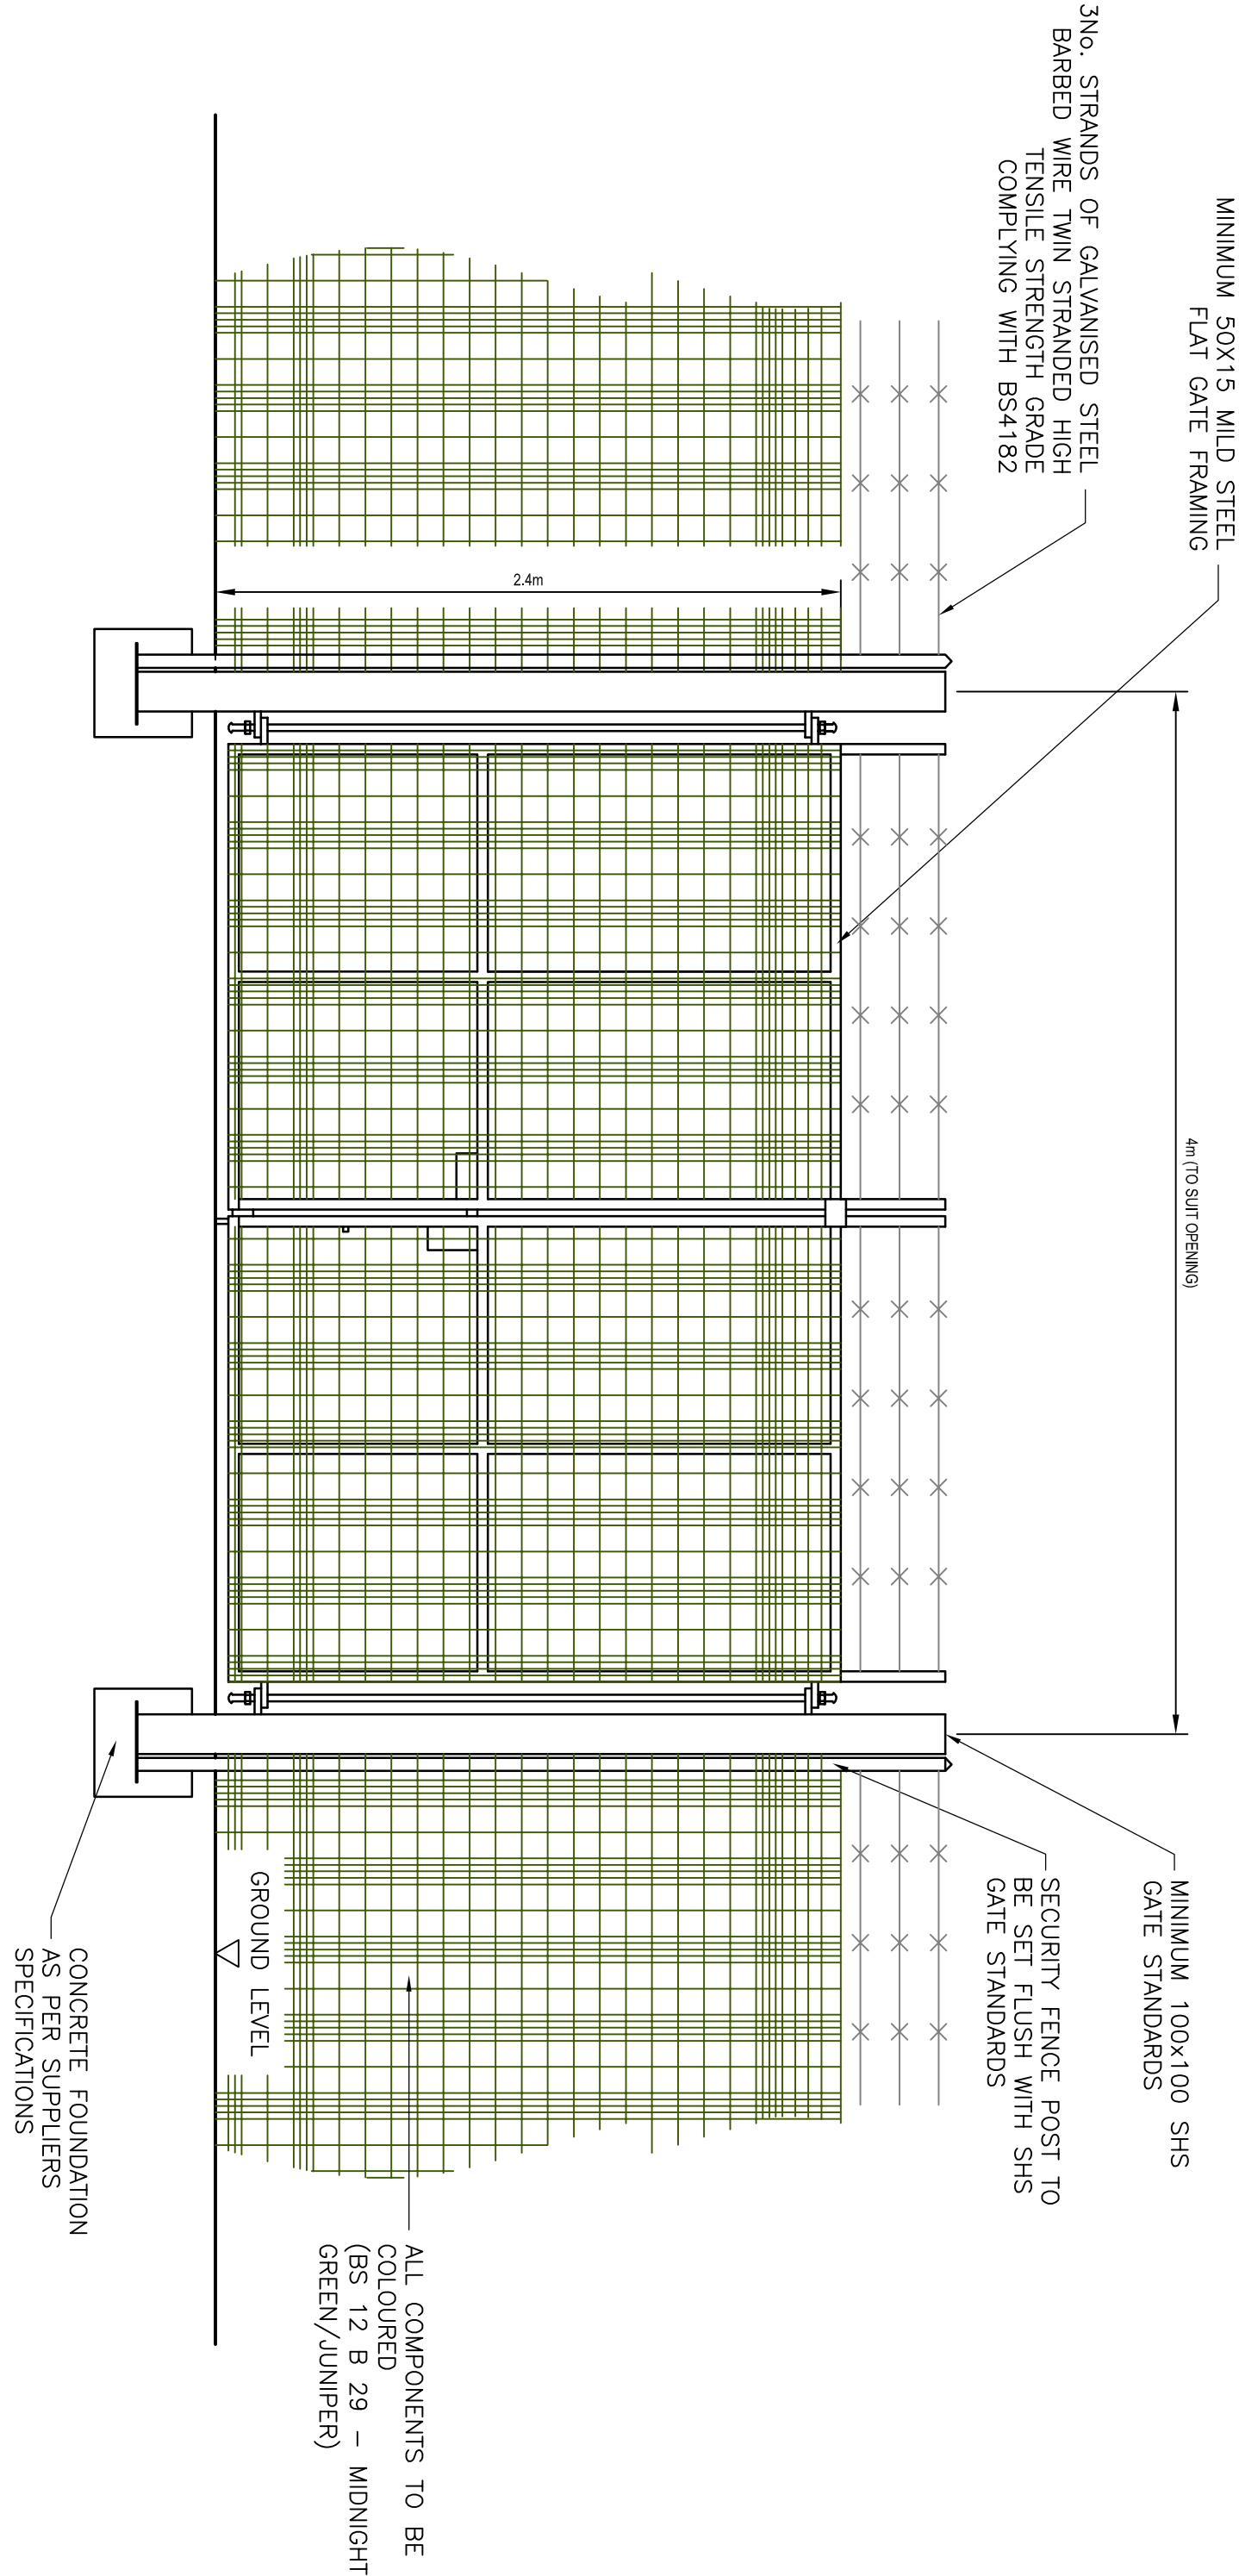

ELEVATION ON GATE

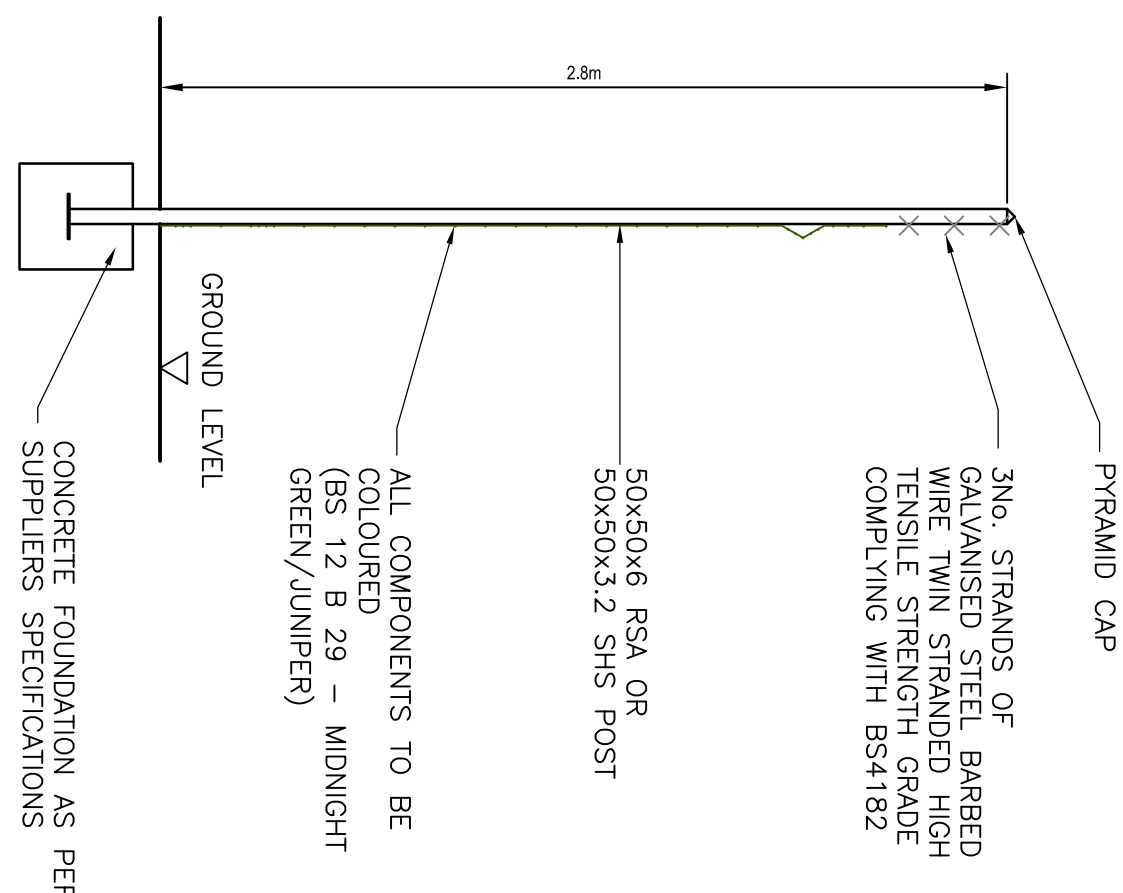

SECTION ON FENCE

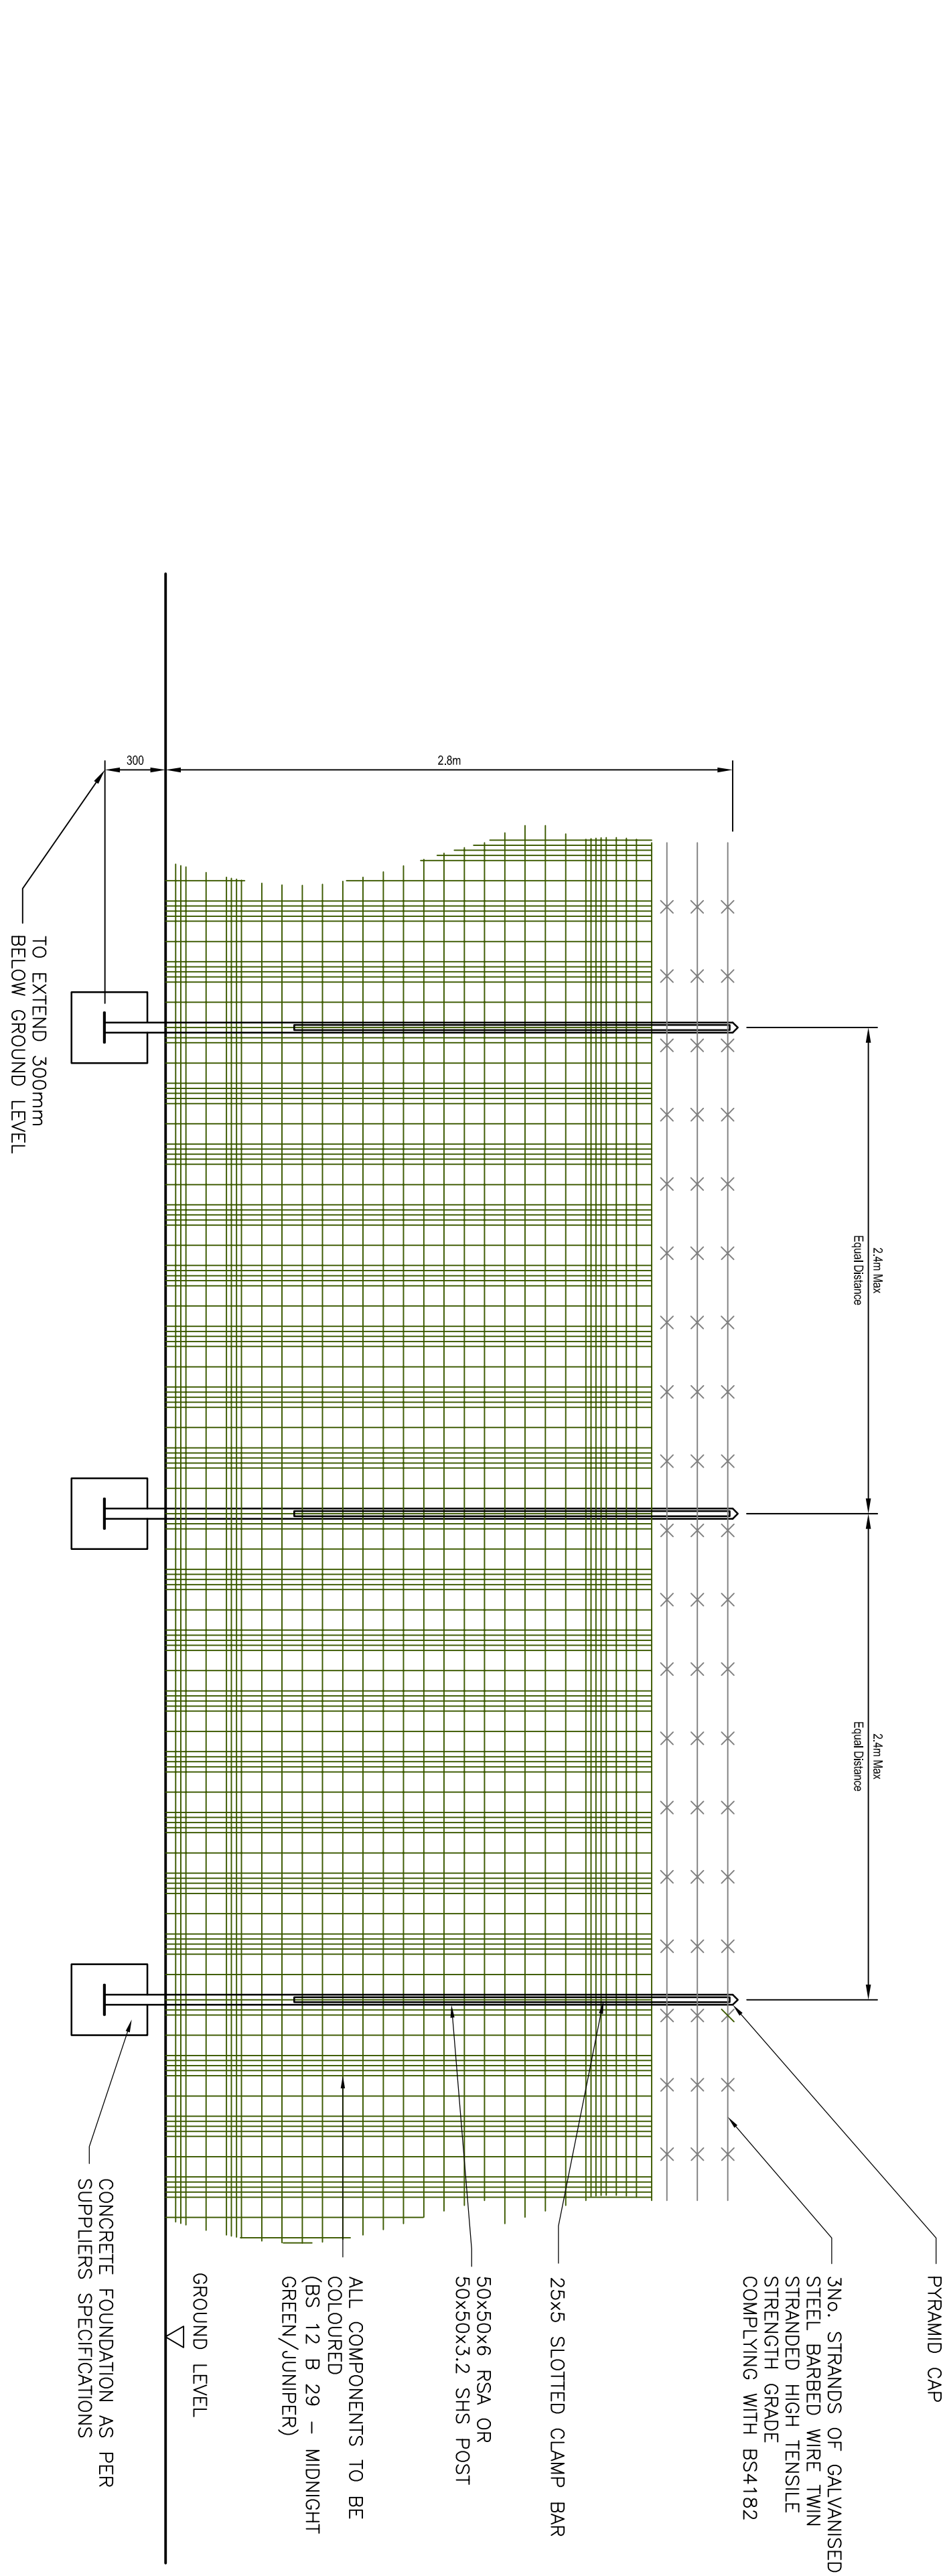

ELEVATION ON FENCE

REV	MODIFICATIONS	BY	RE	AP	DATE
-----	---------------	----	----	----	------

EARTHWORM ENERGY
PLC LTD

PICKHILL BRIDGE FARM
PROPOSED SOLAR PANELS

INDICATIVE FENCE AND
GATE DETAILS

DRAWN BY	AJS	DATE	04.02.2015
REQUIRED BY	JC	SCALE & AT	1:50
AUTHORISED BY	HJ	ISSUE	P
		REVISION	-
DRAWING NUMBER	2204.PL.G.09		

