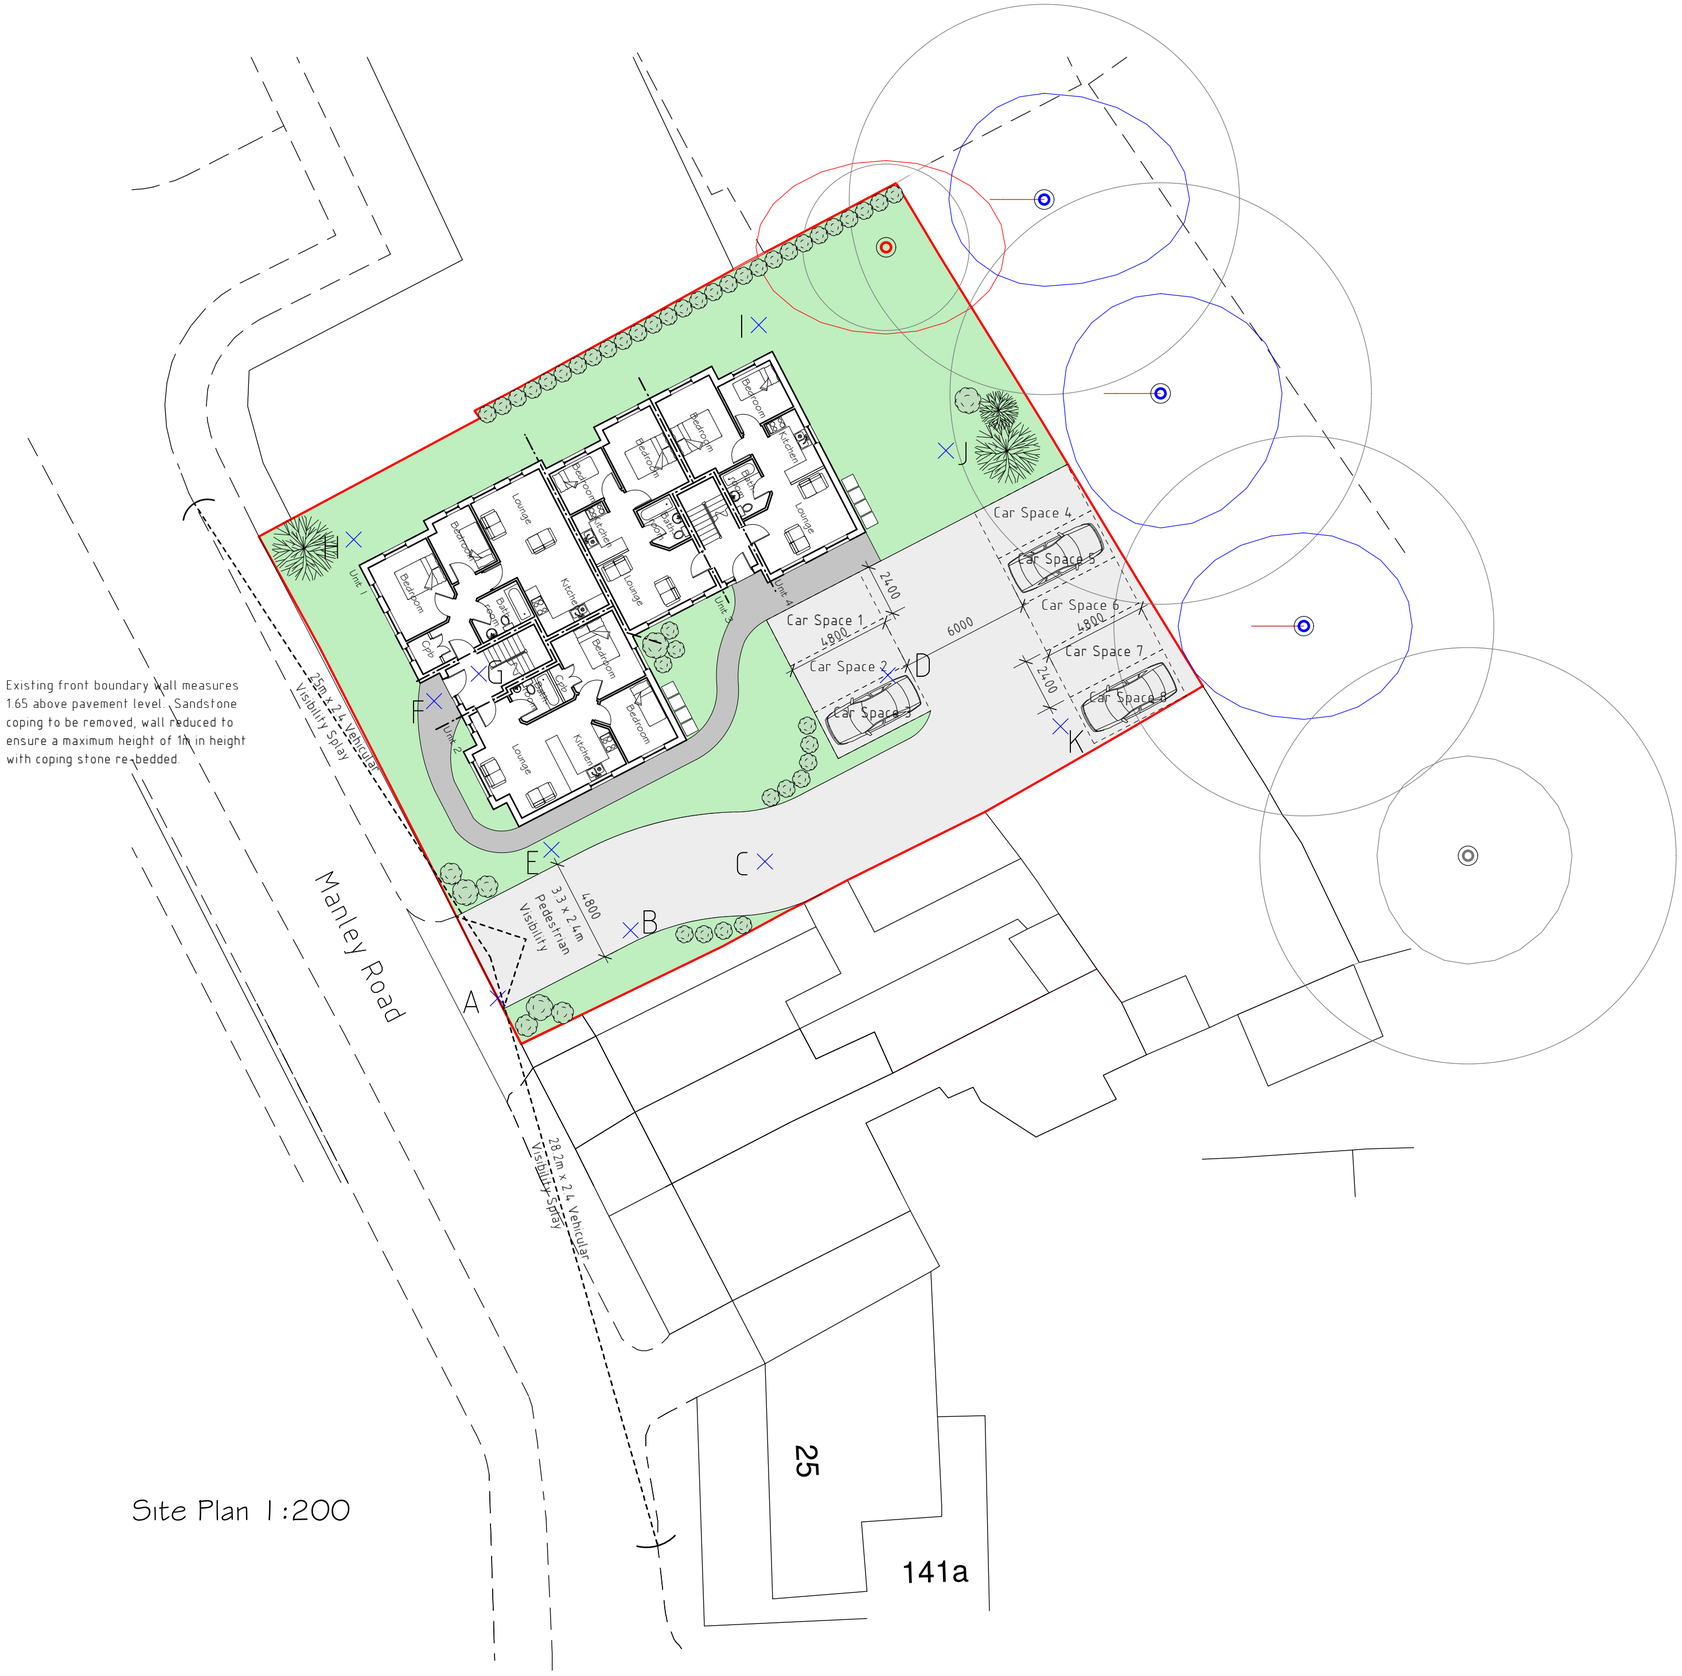
Existing front boundary wall measures 1.65 above pavement level. Sandstone coping to be removed, wall reduced to ensure a maximum height of 1m in height with coping stone re-bedded.
2.0m x 2.4 Vehicular Visibility Spray
Manley Road
3.3 x 2.4m Pedestrian Visibility
4800
28.3m x 2.4 Vehicular Visibility Spray
Car Space 1
Car Space 2
Car Space 3
Car Space 4
Car Space 5
Car Space 6
Car Space 7
Car Space 8
4800
2400
6000
4800
2400
Unit 1
Unit 2
Unit 3
Unit 4
Bedroom
Lounge
Kitchen
Bathroom
Cupboard
Bedroom
Lounge
Kitchen
Bathroom
Bedroom
Lounge
Kitchen
Bathroom
Bedroom
Lounge
Kitchen
Bathroom