


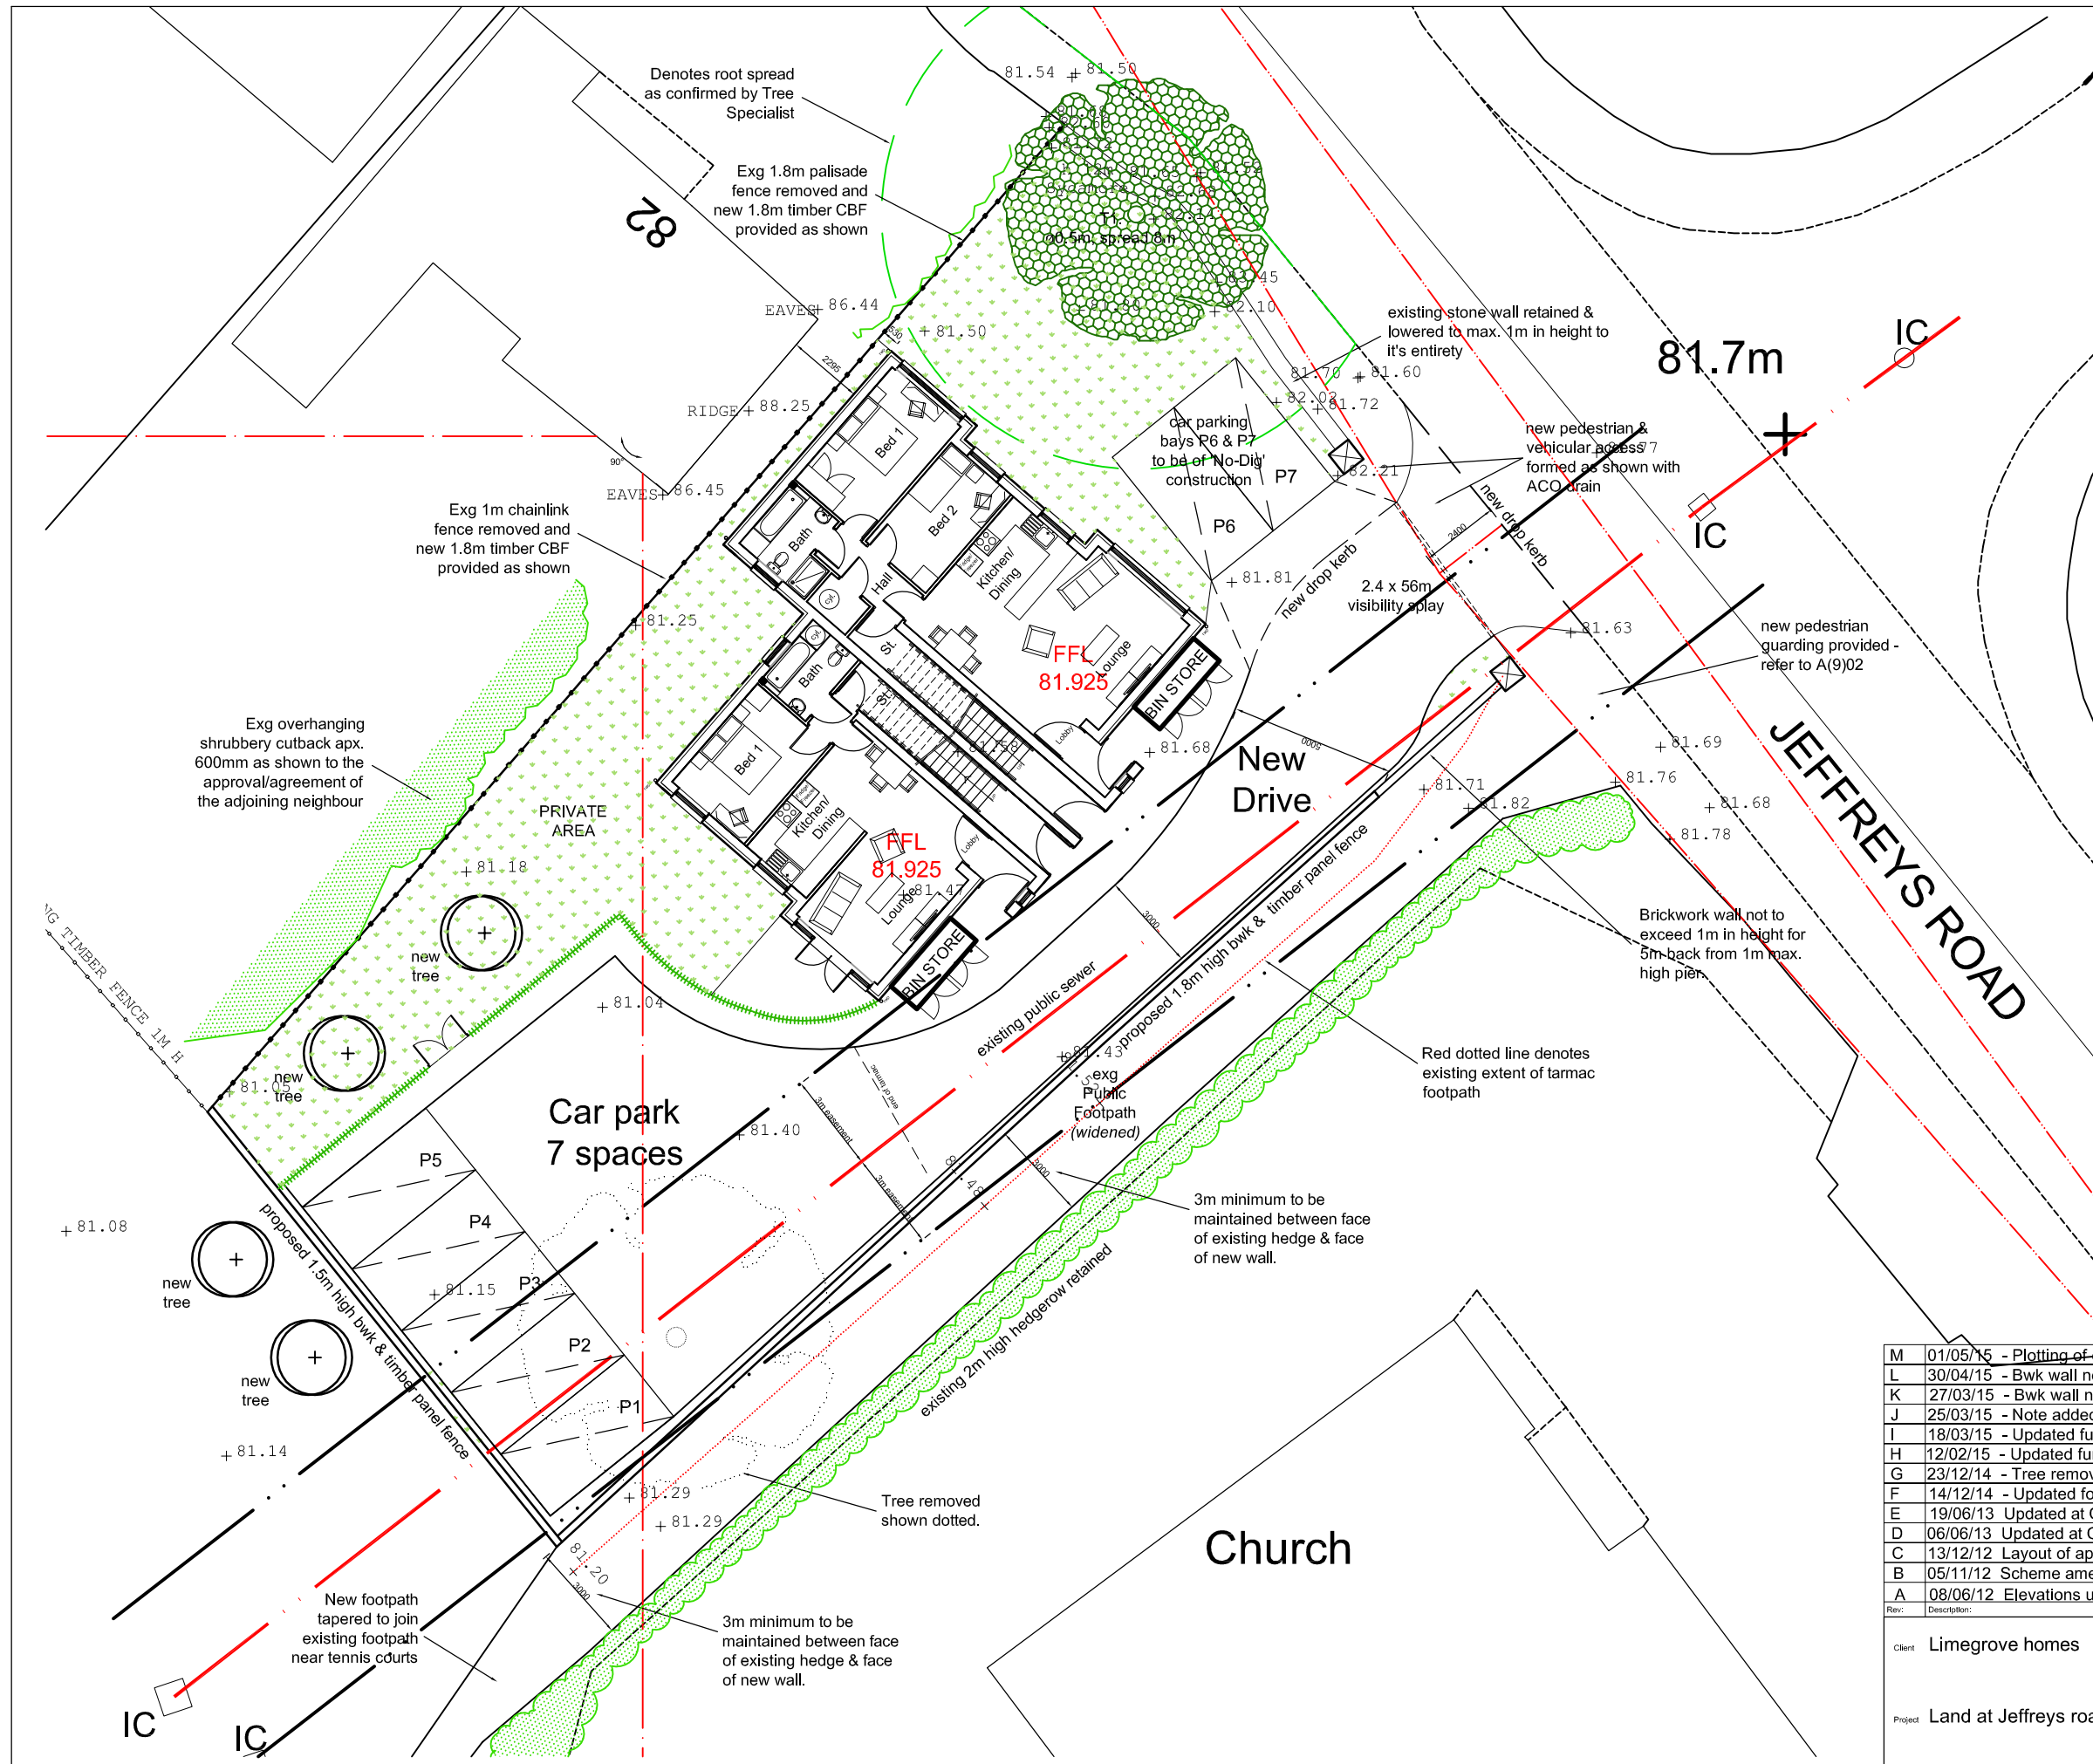

PROPOSED MATERIALS:

- DRIVE: Tarmacadam.
- CAR PARK: Marshalls grey permeable pavours & CellWeb System.
- FOOTPATH: Tarmacadam.
- KERBS: Marshalls grey half battered kerbs.
- EDGINGS: Grey concrete edgings to paths/grassed areas.
- LANDSCAPING: Grassed areas as shown with low level shrub planting in positions shown.

KEY:

- + 81.52 Denotes existing level
- Denotes new 1.8m high 'living' green fence planted up to the approval of the L.A.



M	01/05/15	- Plotting of exg hedge amended further to site visit.	C.B.
L	30/04/15	- Bwk wall near Parking Bay 1 adjusted to allow 3m from face of exg hedge.	C.B.
K	27/03/15	- Bwk wall near pier reduced in height to 1m max. at Highways request.	C.B.
J	25/03/15	- Note added to rear footpath & parking bays P6 & P7.	C.B.
I	18/03/15	- Updated further to meeting with planning Officer.	C.B.
H	12/02/15	- Updated further to meeting with planning Officer.	C.B.
G	23/12/14	- Tree removed & 3 new added.	C.B.
F	14/12/14	- Updated for planning application.	C.B.
E	19/06/13	Updated at Client request.	B.G
D	06/06/13	Updated at Client request.	C.B.
C	13/12/12	Layout of apartment and site updated following Highways comments.	A.J
B	05/11/12	Scheme amended to incorporate apartments.	M.H
A	08/06/12	Elevations updated with new scheme.	A.J
Rev:	Description:		Initial: Chkd:

Client	Limegrove homes		Drawg. Title	PROPOSED SITE PLAN	
Project	Land at Jeffreys road, Wrexham.		Scale	1:200	Drawn B.G Chkd. Date 19/06/13
Drawg. No.	6727/ L(9)01		Revision	M	

0 10 20 50mm NATURAL SCALE

ORIGINAL DRAWING SIZE 420 x 297 (A3)