


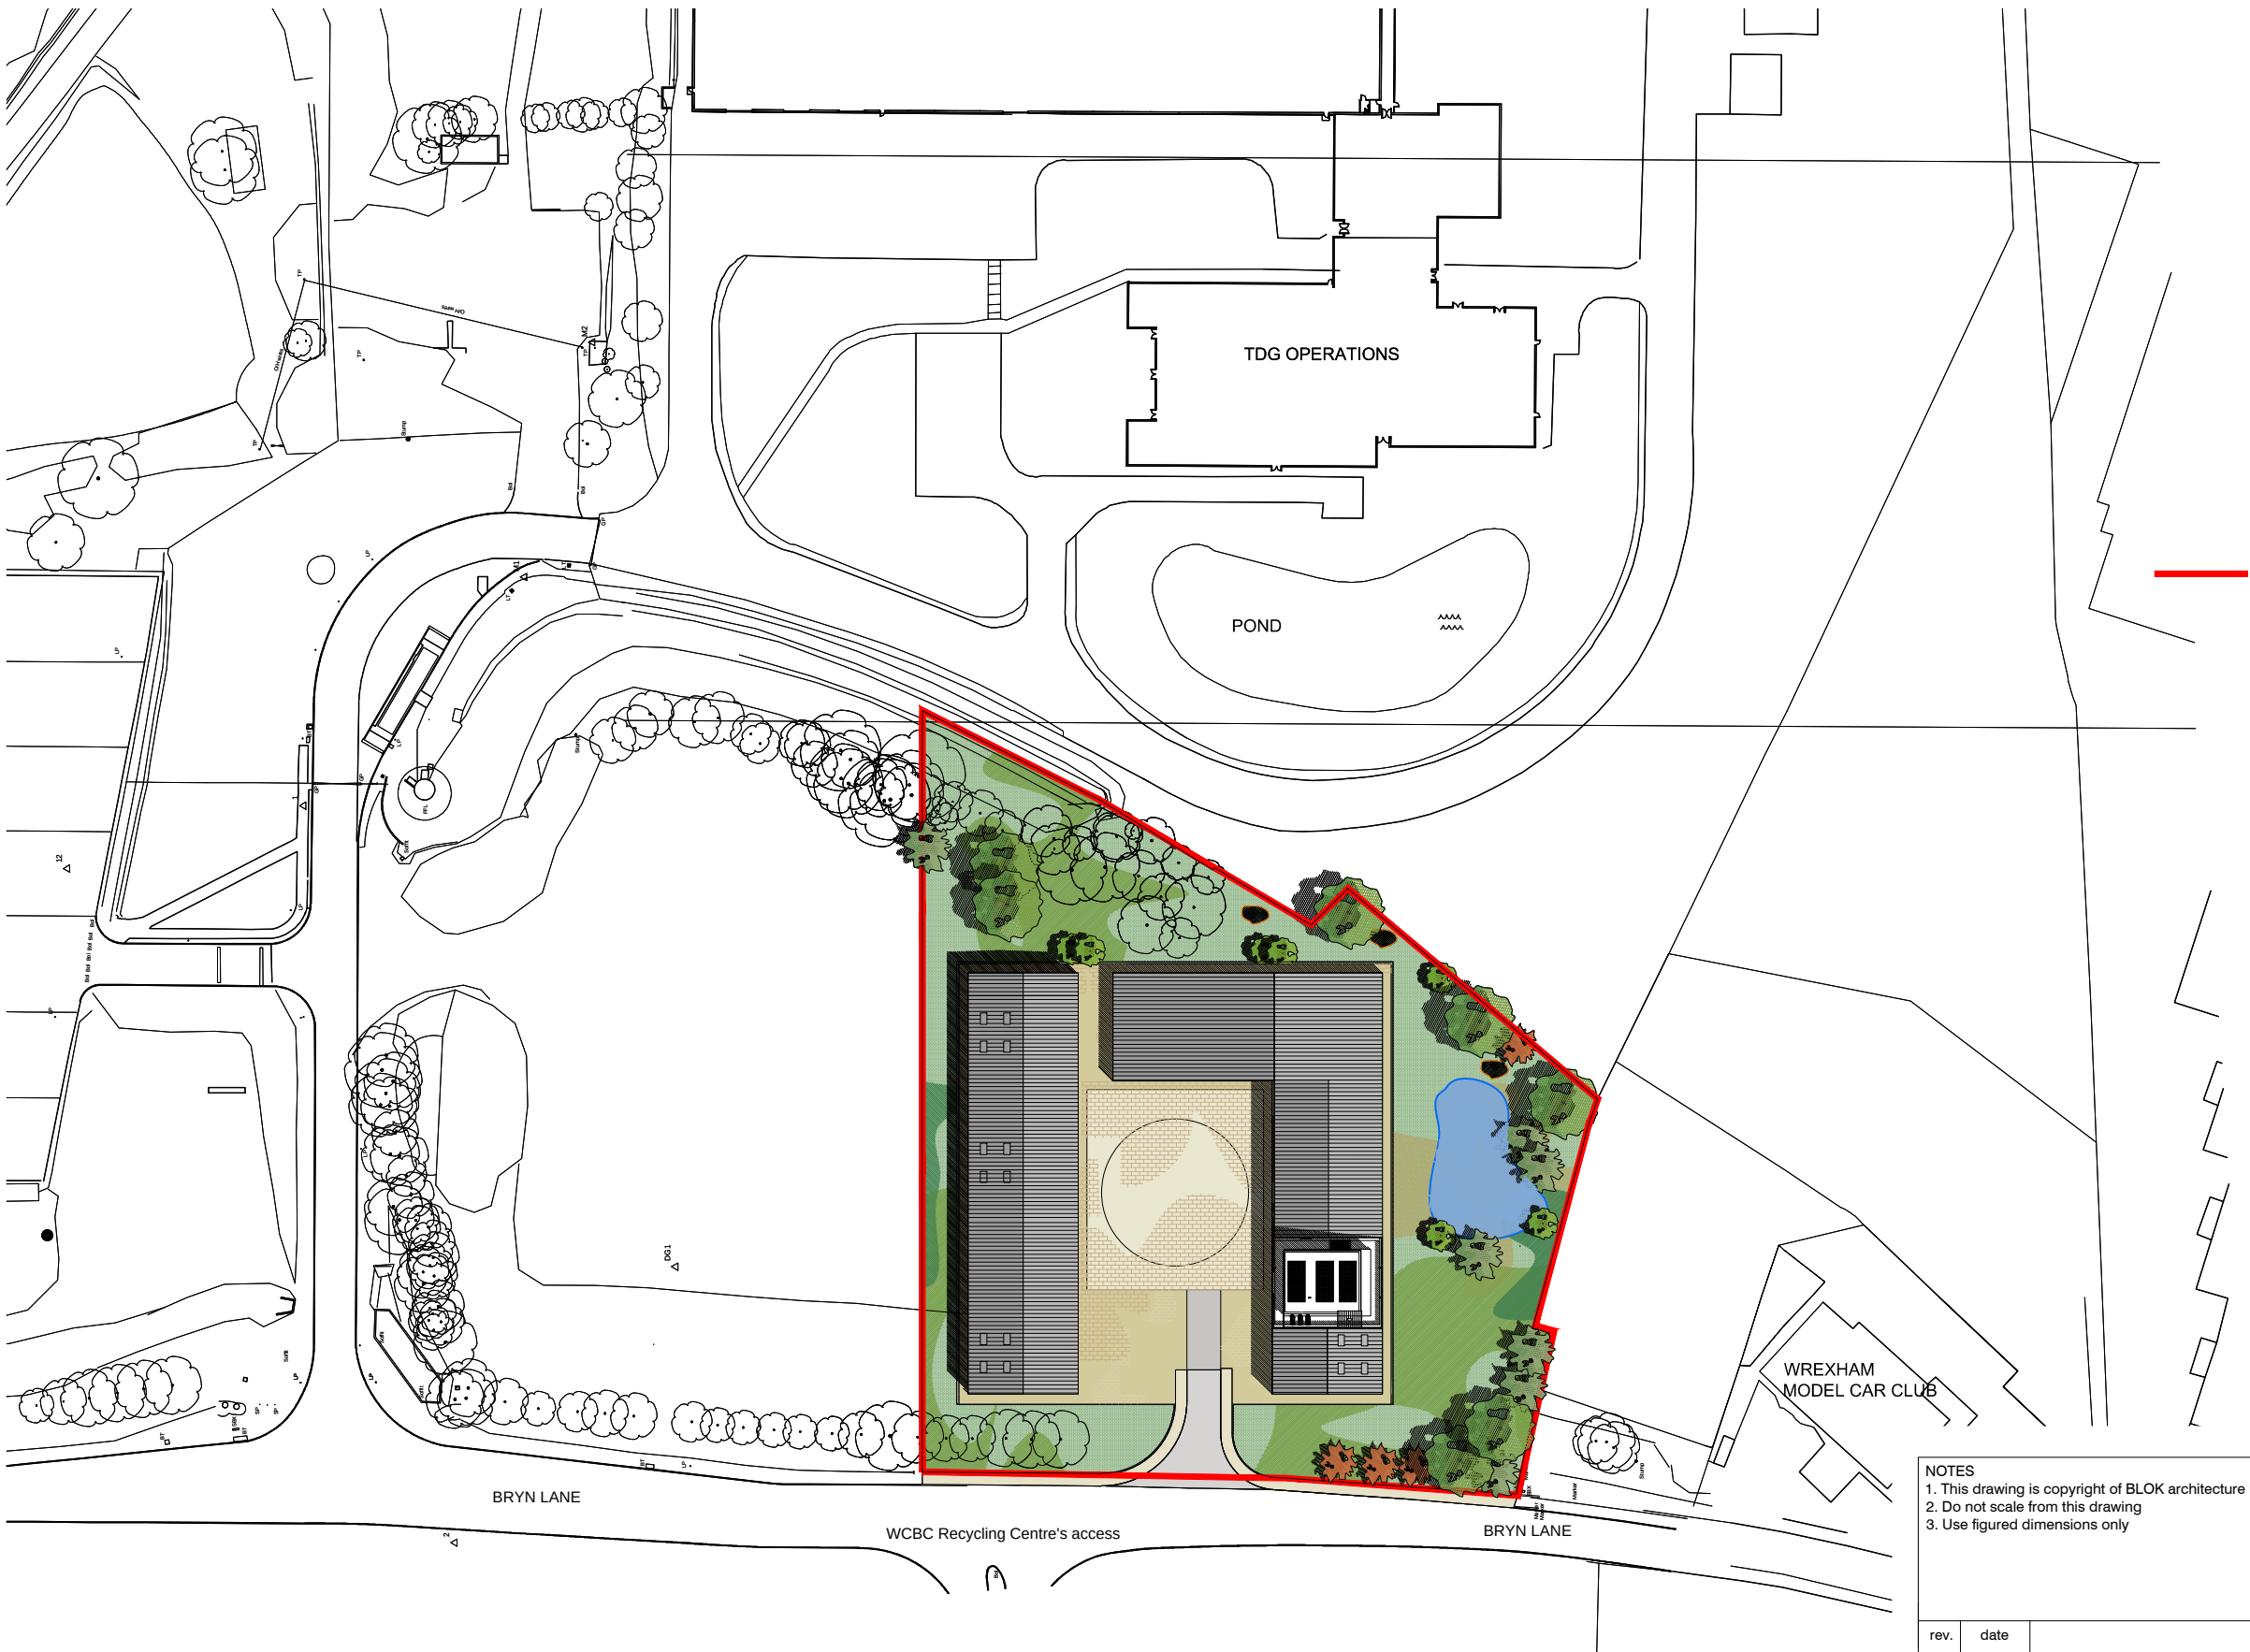

NOTES:

Red edge is an estimate, based on title plans for Gardenbreeze, which vary in scale and content from this drawing.

BLOK architecture will not be held responsible for any discrepancies between this drawing and actual site boundaries.

red line denotes the extent of planning application

NOTES
1. This drawing is copyright of BLOK architecture Ltd
2. Do not scale from this drawing
3. Use figured dimensions only

rev.	date			dm	aud
drawing status					
PLANNING					

Second Floor
Edward Pavilion
Albert Dock
Liverpool
L3 4AF
0151 958 0200
info@blokarchitecture.co.uk
www.blokarchitecture.co.uk



Client	GREEN PLAN ENERGY LTD	Scale	1:1250 @ A3	Drawn	YM	Checked	AG	Date	23.11.2009
Job title	WREXHAM INDUSTRIAL ESTATE - BIOMASS PLANT	Job number	14-001	Drawing number	L(00) 002	Issue	-		
Drawing title	L(00)002 SITE LOCATION PLAN								

