


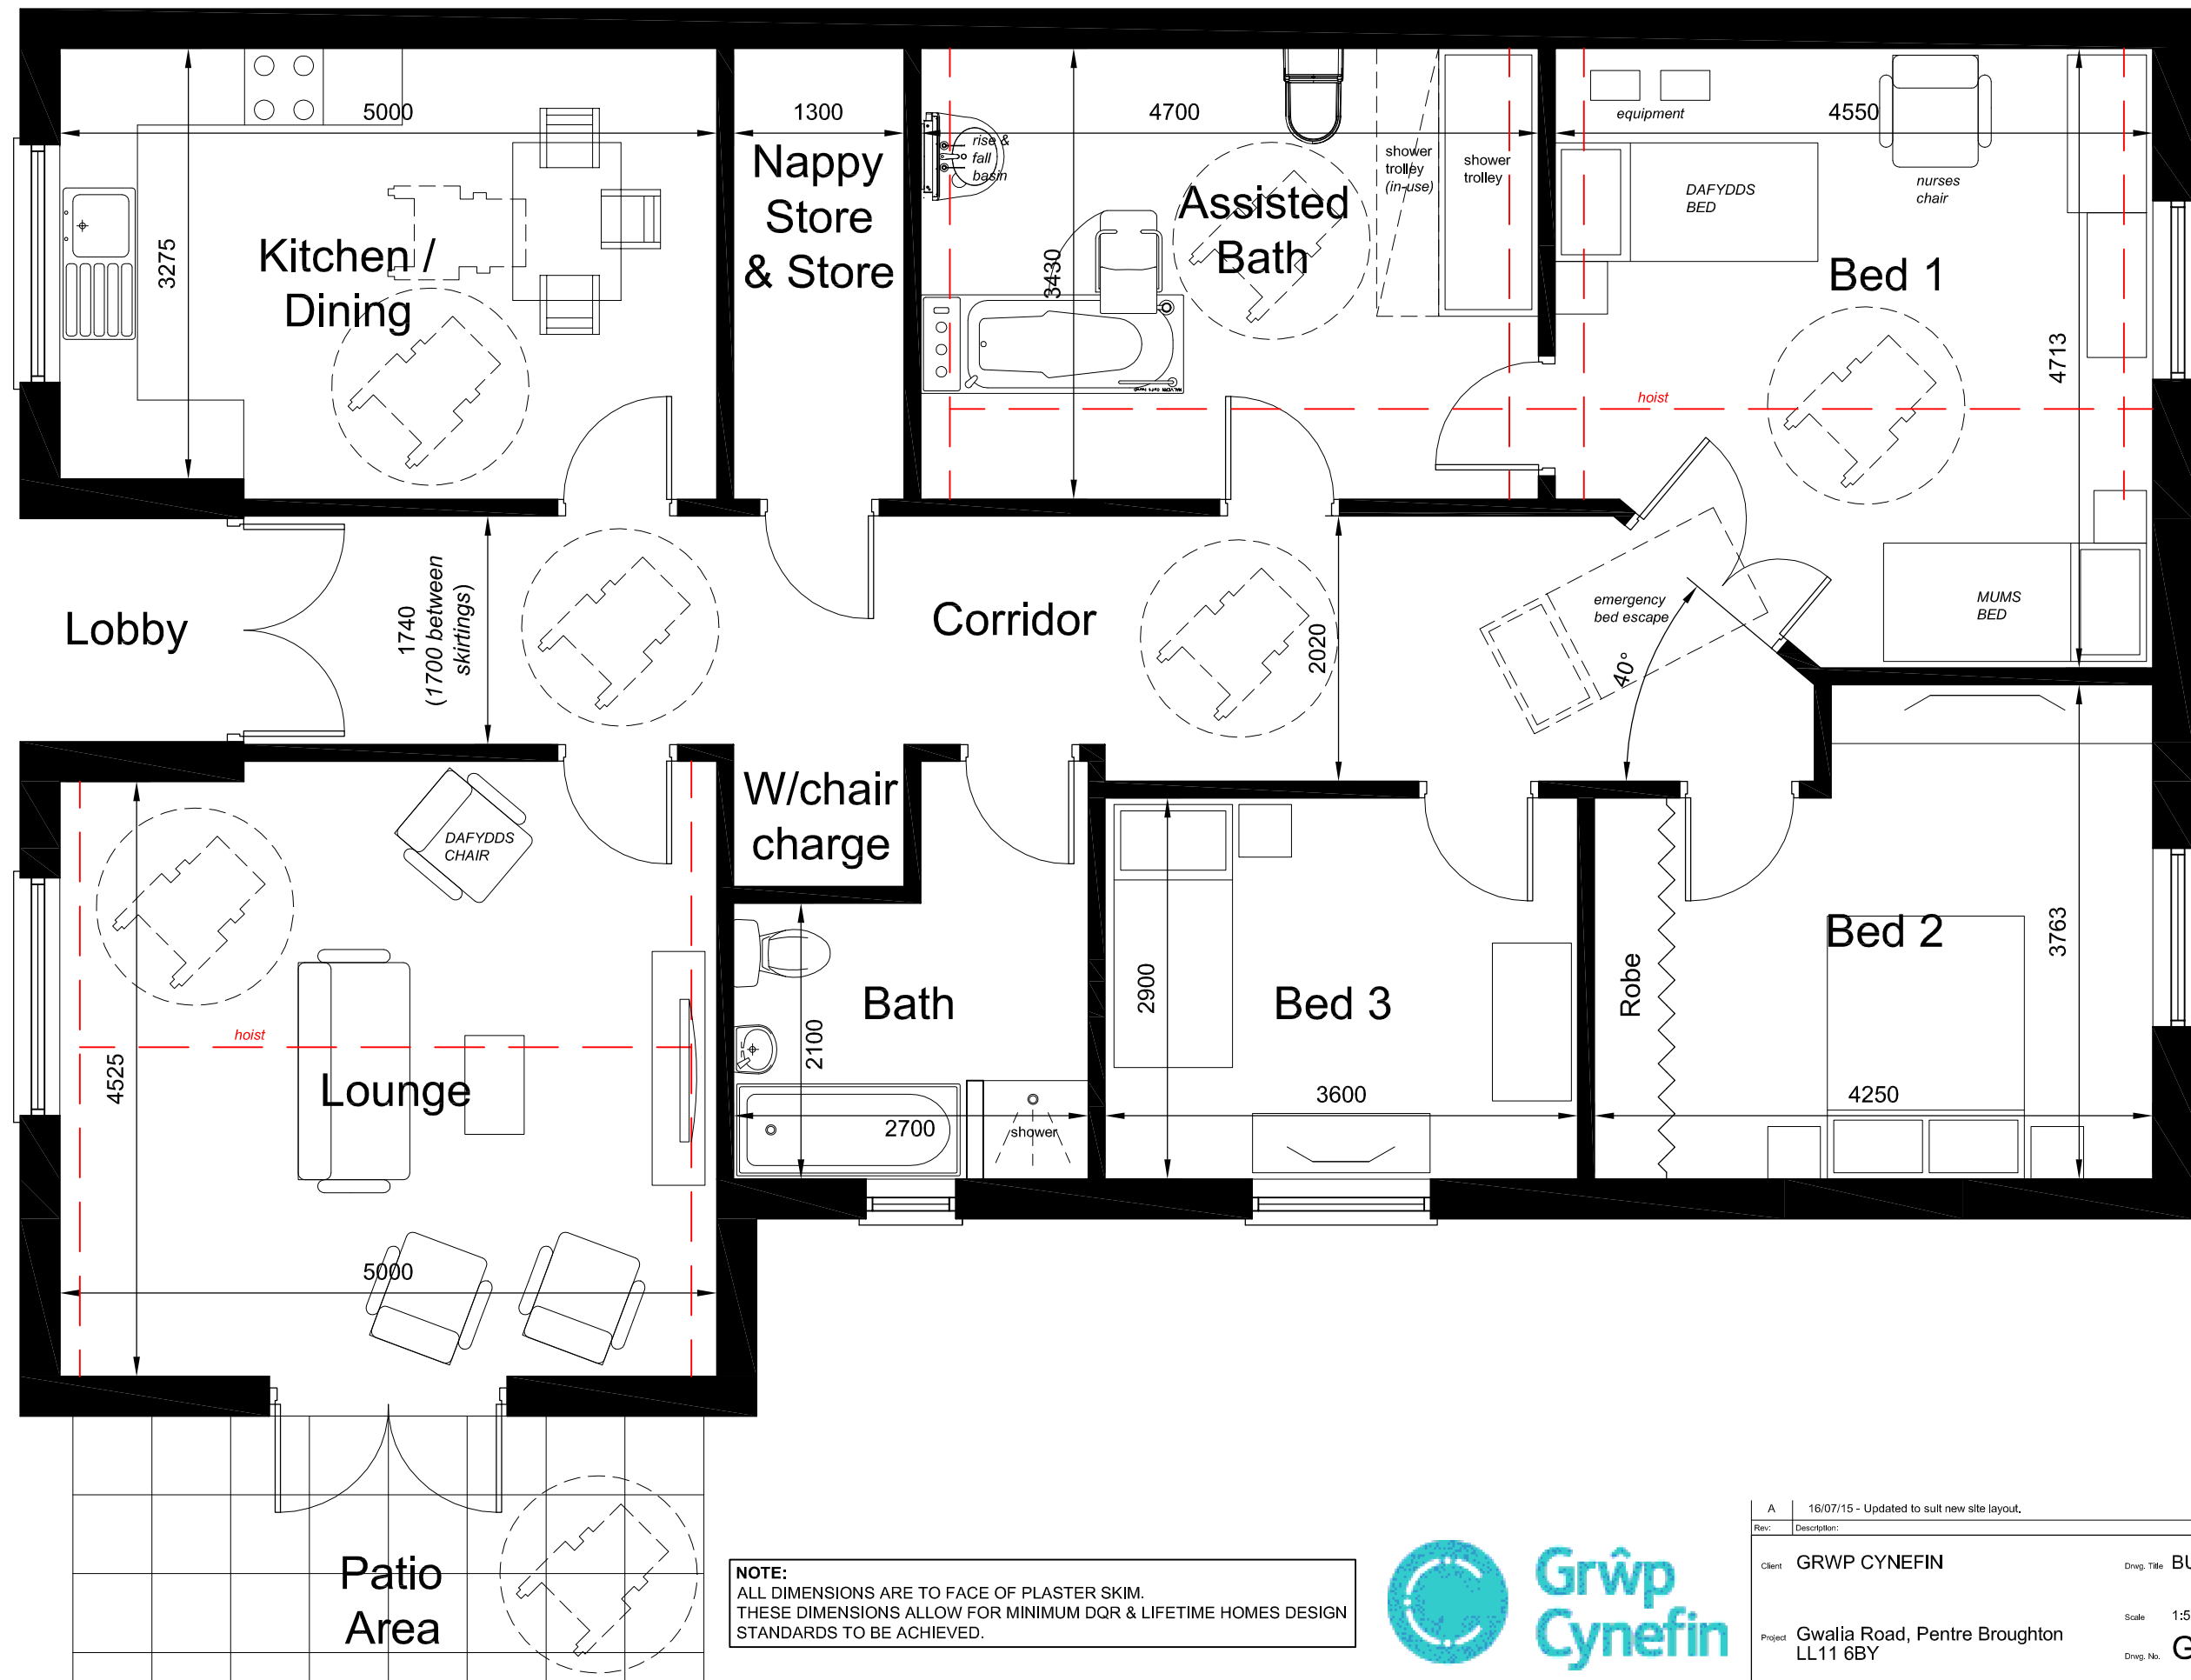

NOTE:
ALL DIMENSIONS ARE TO FACE OF PLASTER SKIM.
THESE DIMENSIONS ALLOW FOR MINIMUM DQR & LIFETIME HOMES DESIGN
STANDARDS TO BE ACHIEVED.



Rev:	A	16/07/15 - Updated to suit new site layout.	C.B.	IAS
Client:	GRWP CYNEFIN	Drawg. Title:	BUNGALOW GA AS PROPOSED	
Project:	Gwalia Road, Pentre Broughton LL11 6BY	Scale:	1:50	Date: 05/02/15
		Drawn:	C.B.	Chkd:
		Drawg. No.:	Gwalia/L(2)04	Revision: A