


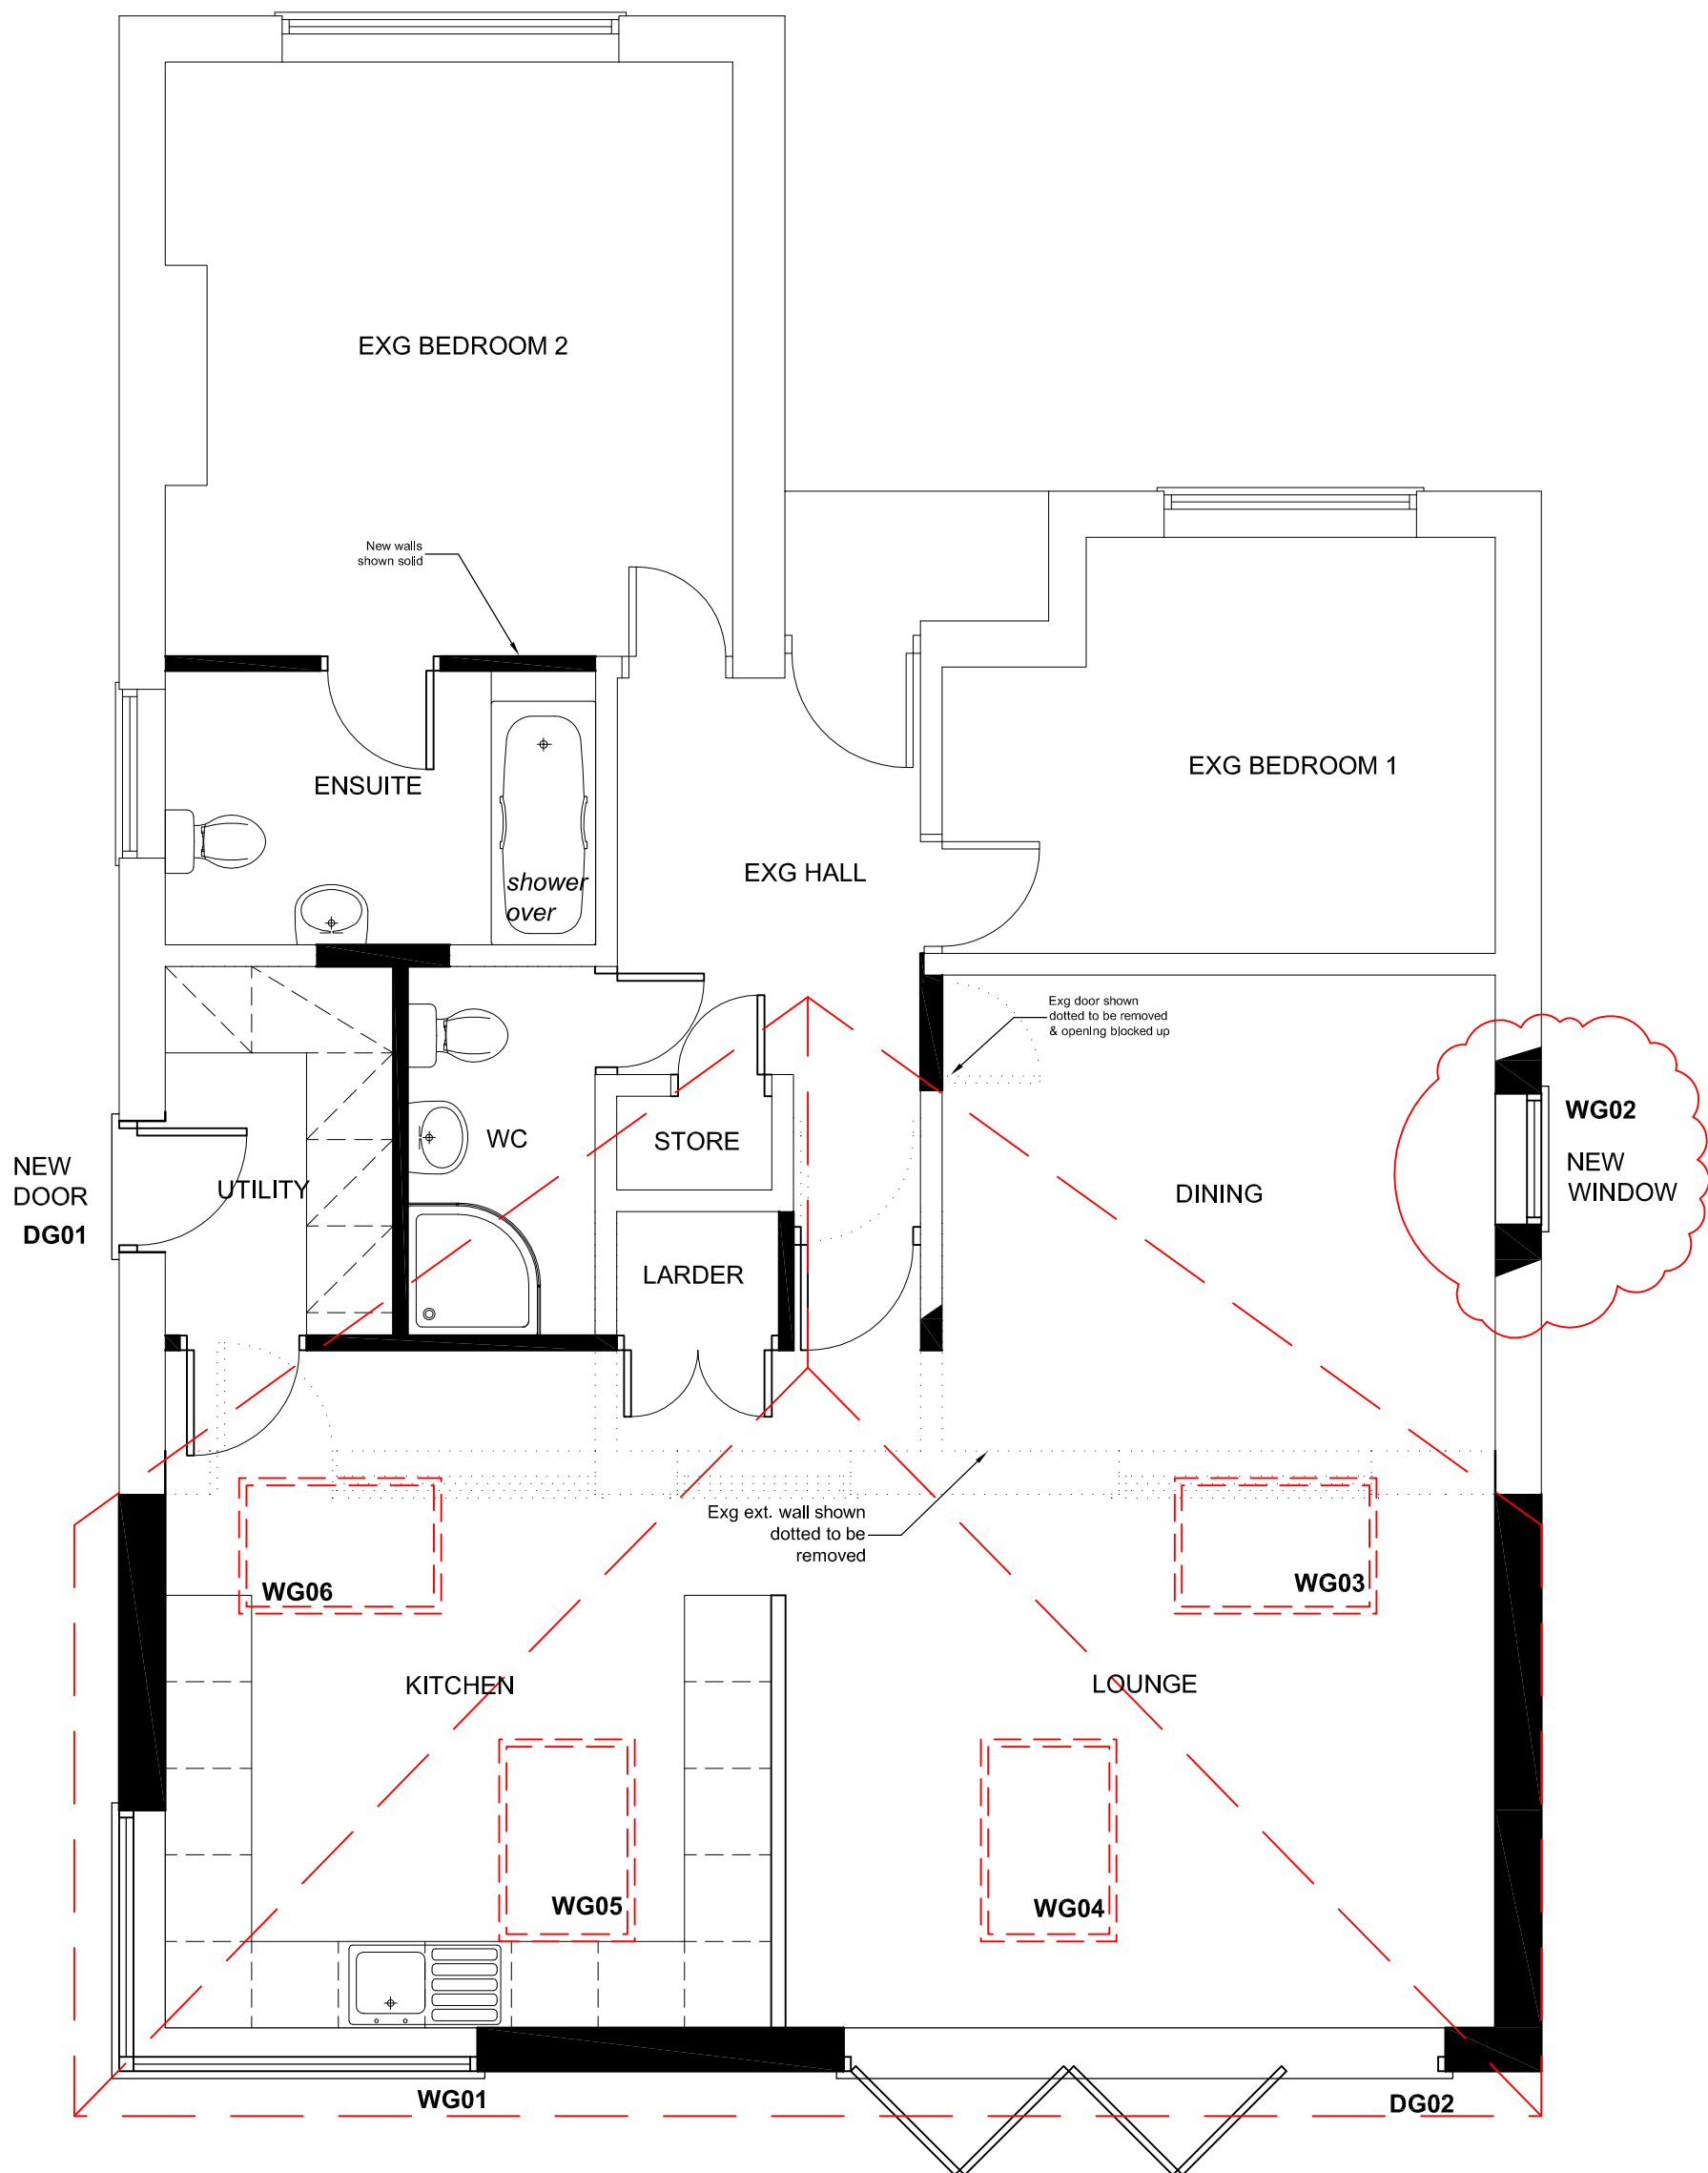

FLOOR PLAN (1:50)

T: 07833 029535
E: info@cbarchitecturaldesign.co.uk
W: www.cbarchitecturaldesign.co.uk



Architectural Design

A	17/06/15 - New side window reduced in width by 300mm at Planners request.			C.B.	C.B.
Rev:	Description:			Initial:	Chkd:
Client	MR & MRS McKEVITT		Drwg. Title	Proposed Floor Plan	
Project	Extension & refurbishment 47 Windermere Road, Wrexham		Scale	1:50	Drawn C.B.
			Drwg. No.	725/L(2)01	Revision A
					Date 23/04/15
					Chkd.