


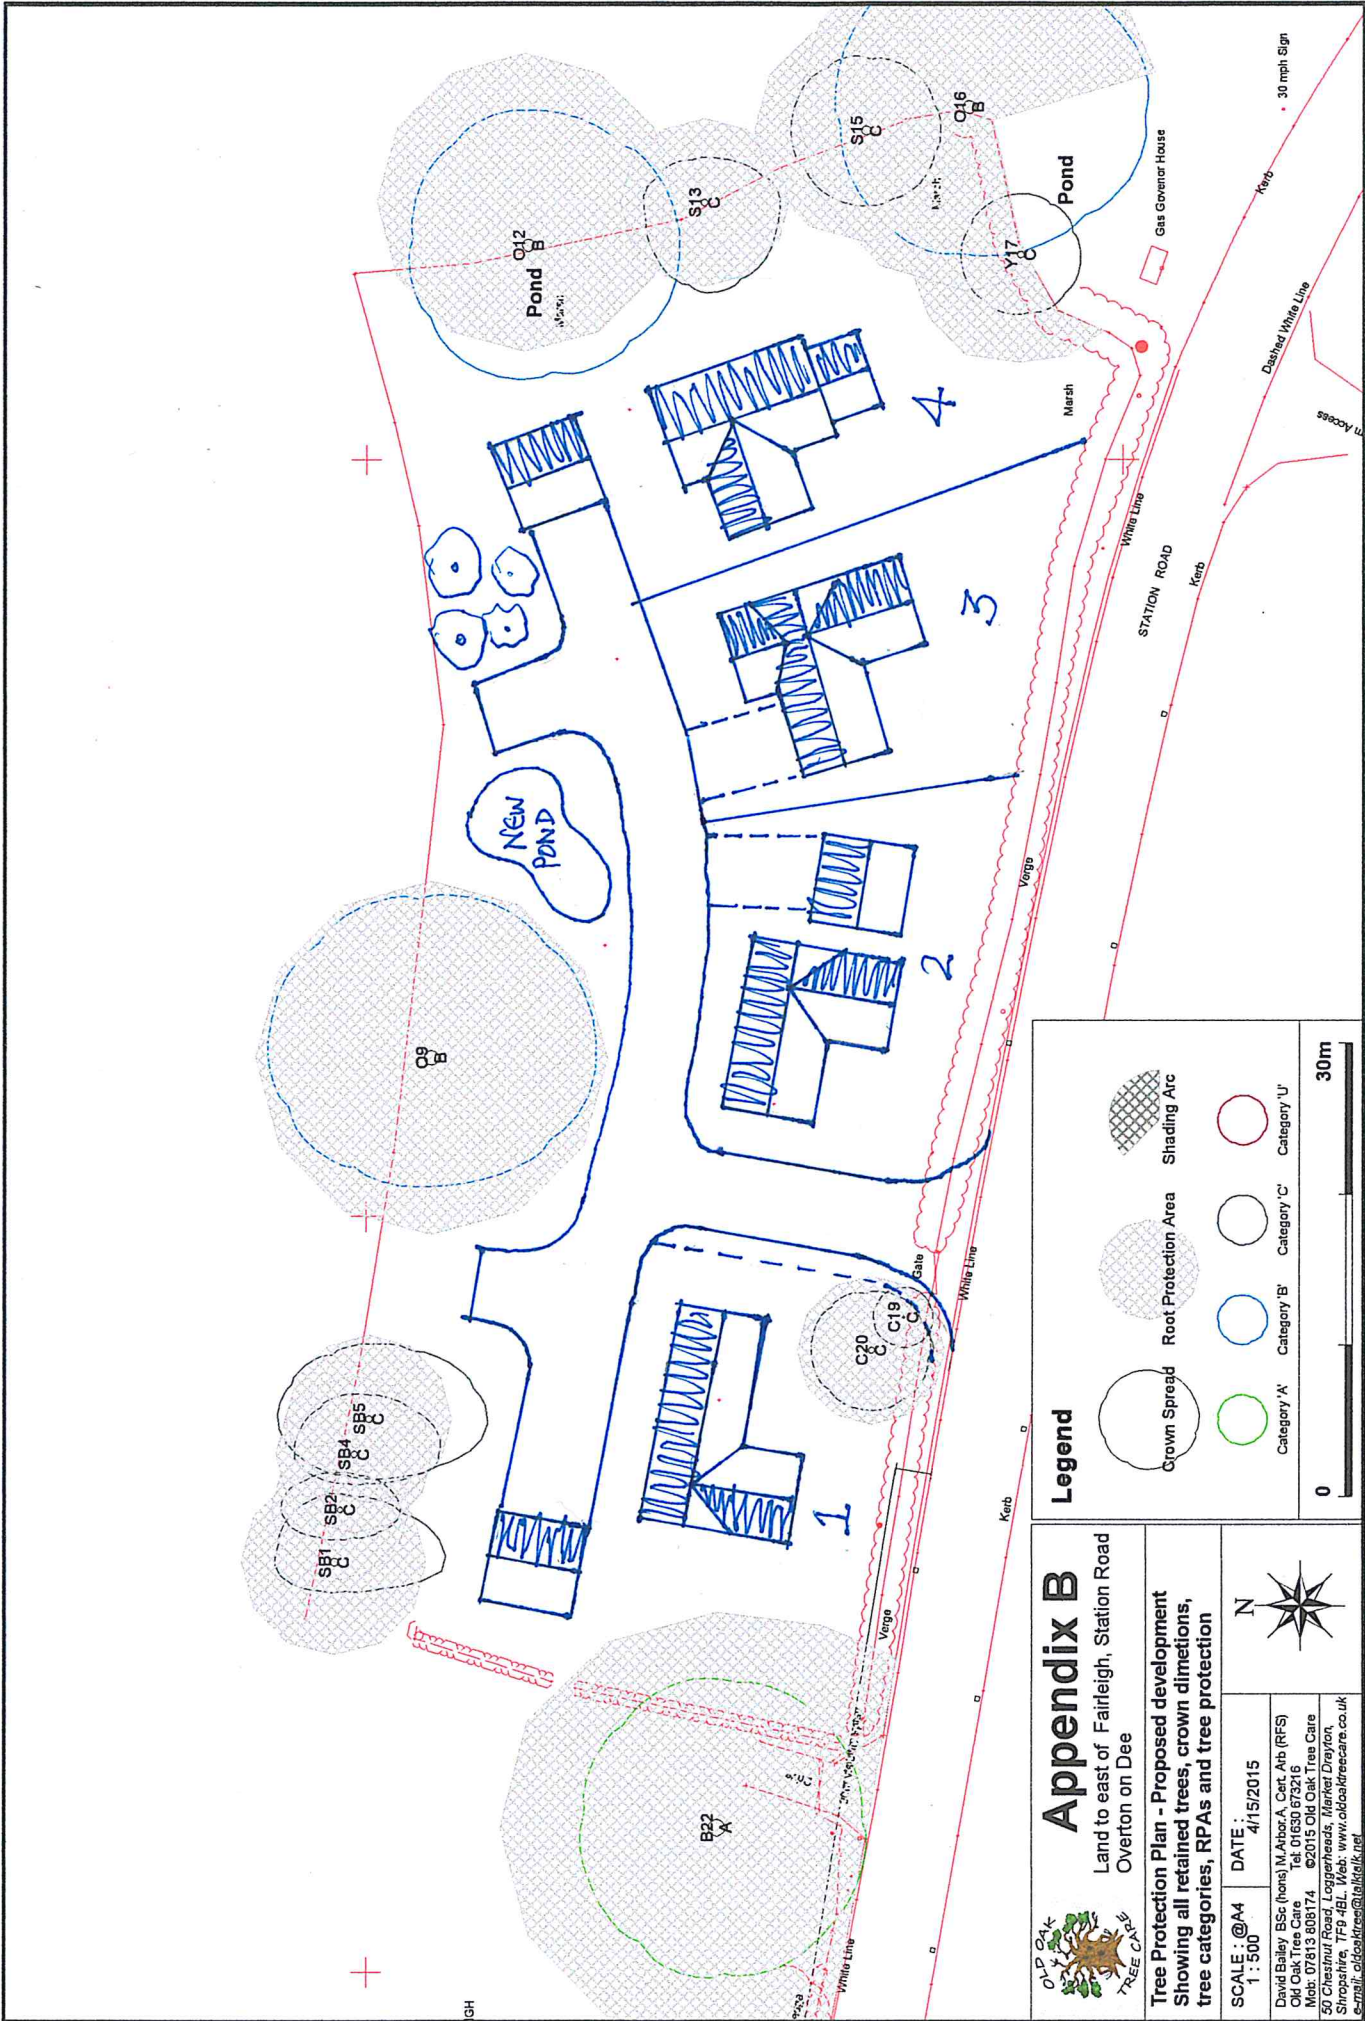

Appendix B

Land to east of Fairleigh, Station Road
Overton on Dee

Tree Protection Plan - Proposed development
Showing all retained trees, crown dimensions,
tree categories, RPAs and tree protection

SCALE : @A4
1 : 500

DATE :
4/15/2015



David Bailey BSc (Hons) M Arbor A Cert Arb (RFS)
Old Oak Tree Care Tel: 01630 673216
Mob: 07813 808174 ©2015 Old Oak Tree Care
50 Chestnut Road, Logganheads, Market Drayton,
Shropshire, TF9 4BL Web: www.oldoaktreecare.co.uk
e-mail: oldoaktrees@btinternet.net

Legend

- Grown Spread
- Category 'A'
- Category 'B'
- Category 'C'
- Category 'U'
- Root Protection Area
- Shading Arc

