


- Notes**
- All dimensions and levels are to be checked on site.
 - This drawing shall not be scaled to ascertain any dimensions. Work to figured dims only.
 - This drawing shall not be reproduced without express written permission from ph studio.
 - Title overlay drawings and ownership boundaries are produced using all reasonable endeavours. ph studio cannot be held responsible for the accuracy or scale discrepancy of base plans supplied to them.
 - These drawings are for planning purposes only and should not be followed during construction.

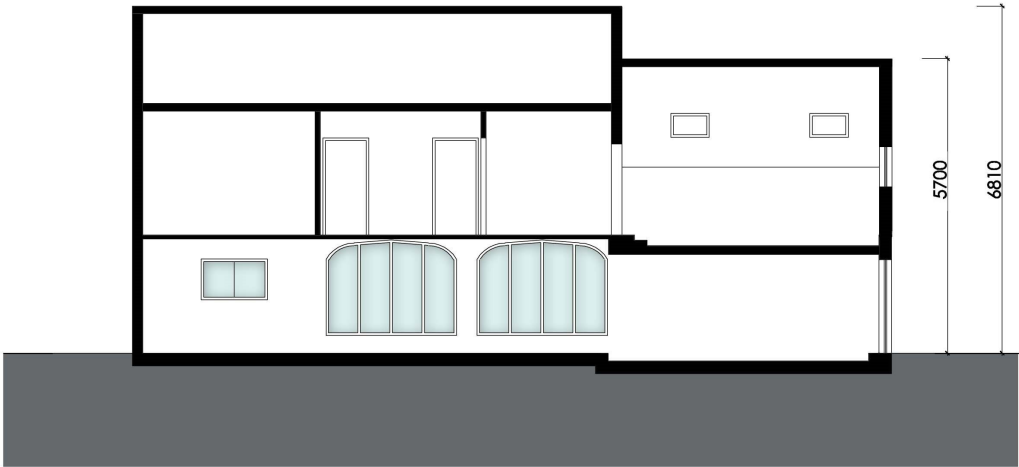

Rev	Date	Drawn	Checked
A	03/03/15	PH	PH
Initial Issue			
Drawing Stage Planning			
Client N/A - Mrs Gilbert			
Project The Dulver Mews Hailstone Whitchurch			
Drawing Title Proposed Section			
Date 14/01/15		Drawn PH	
Scale As Shown		Checked PH	