


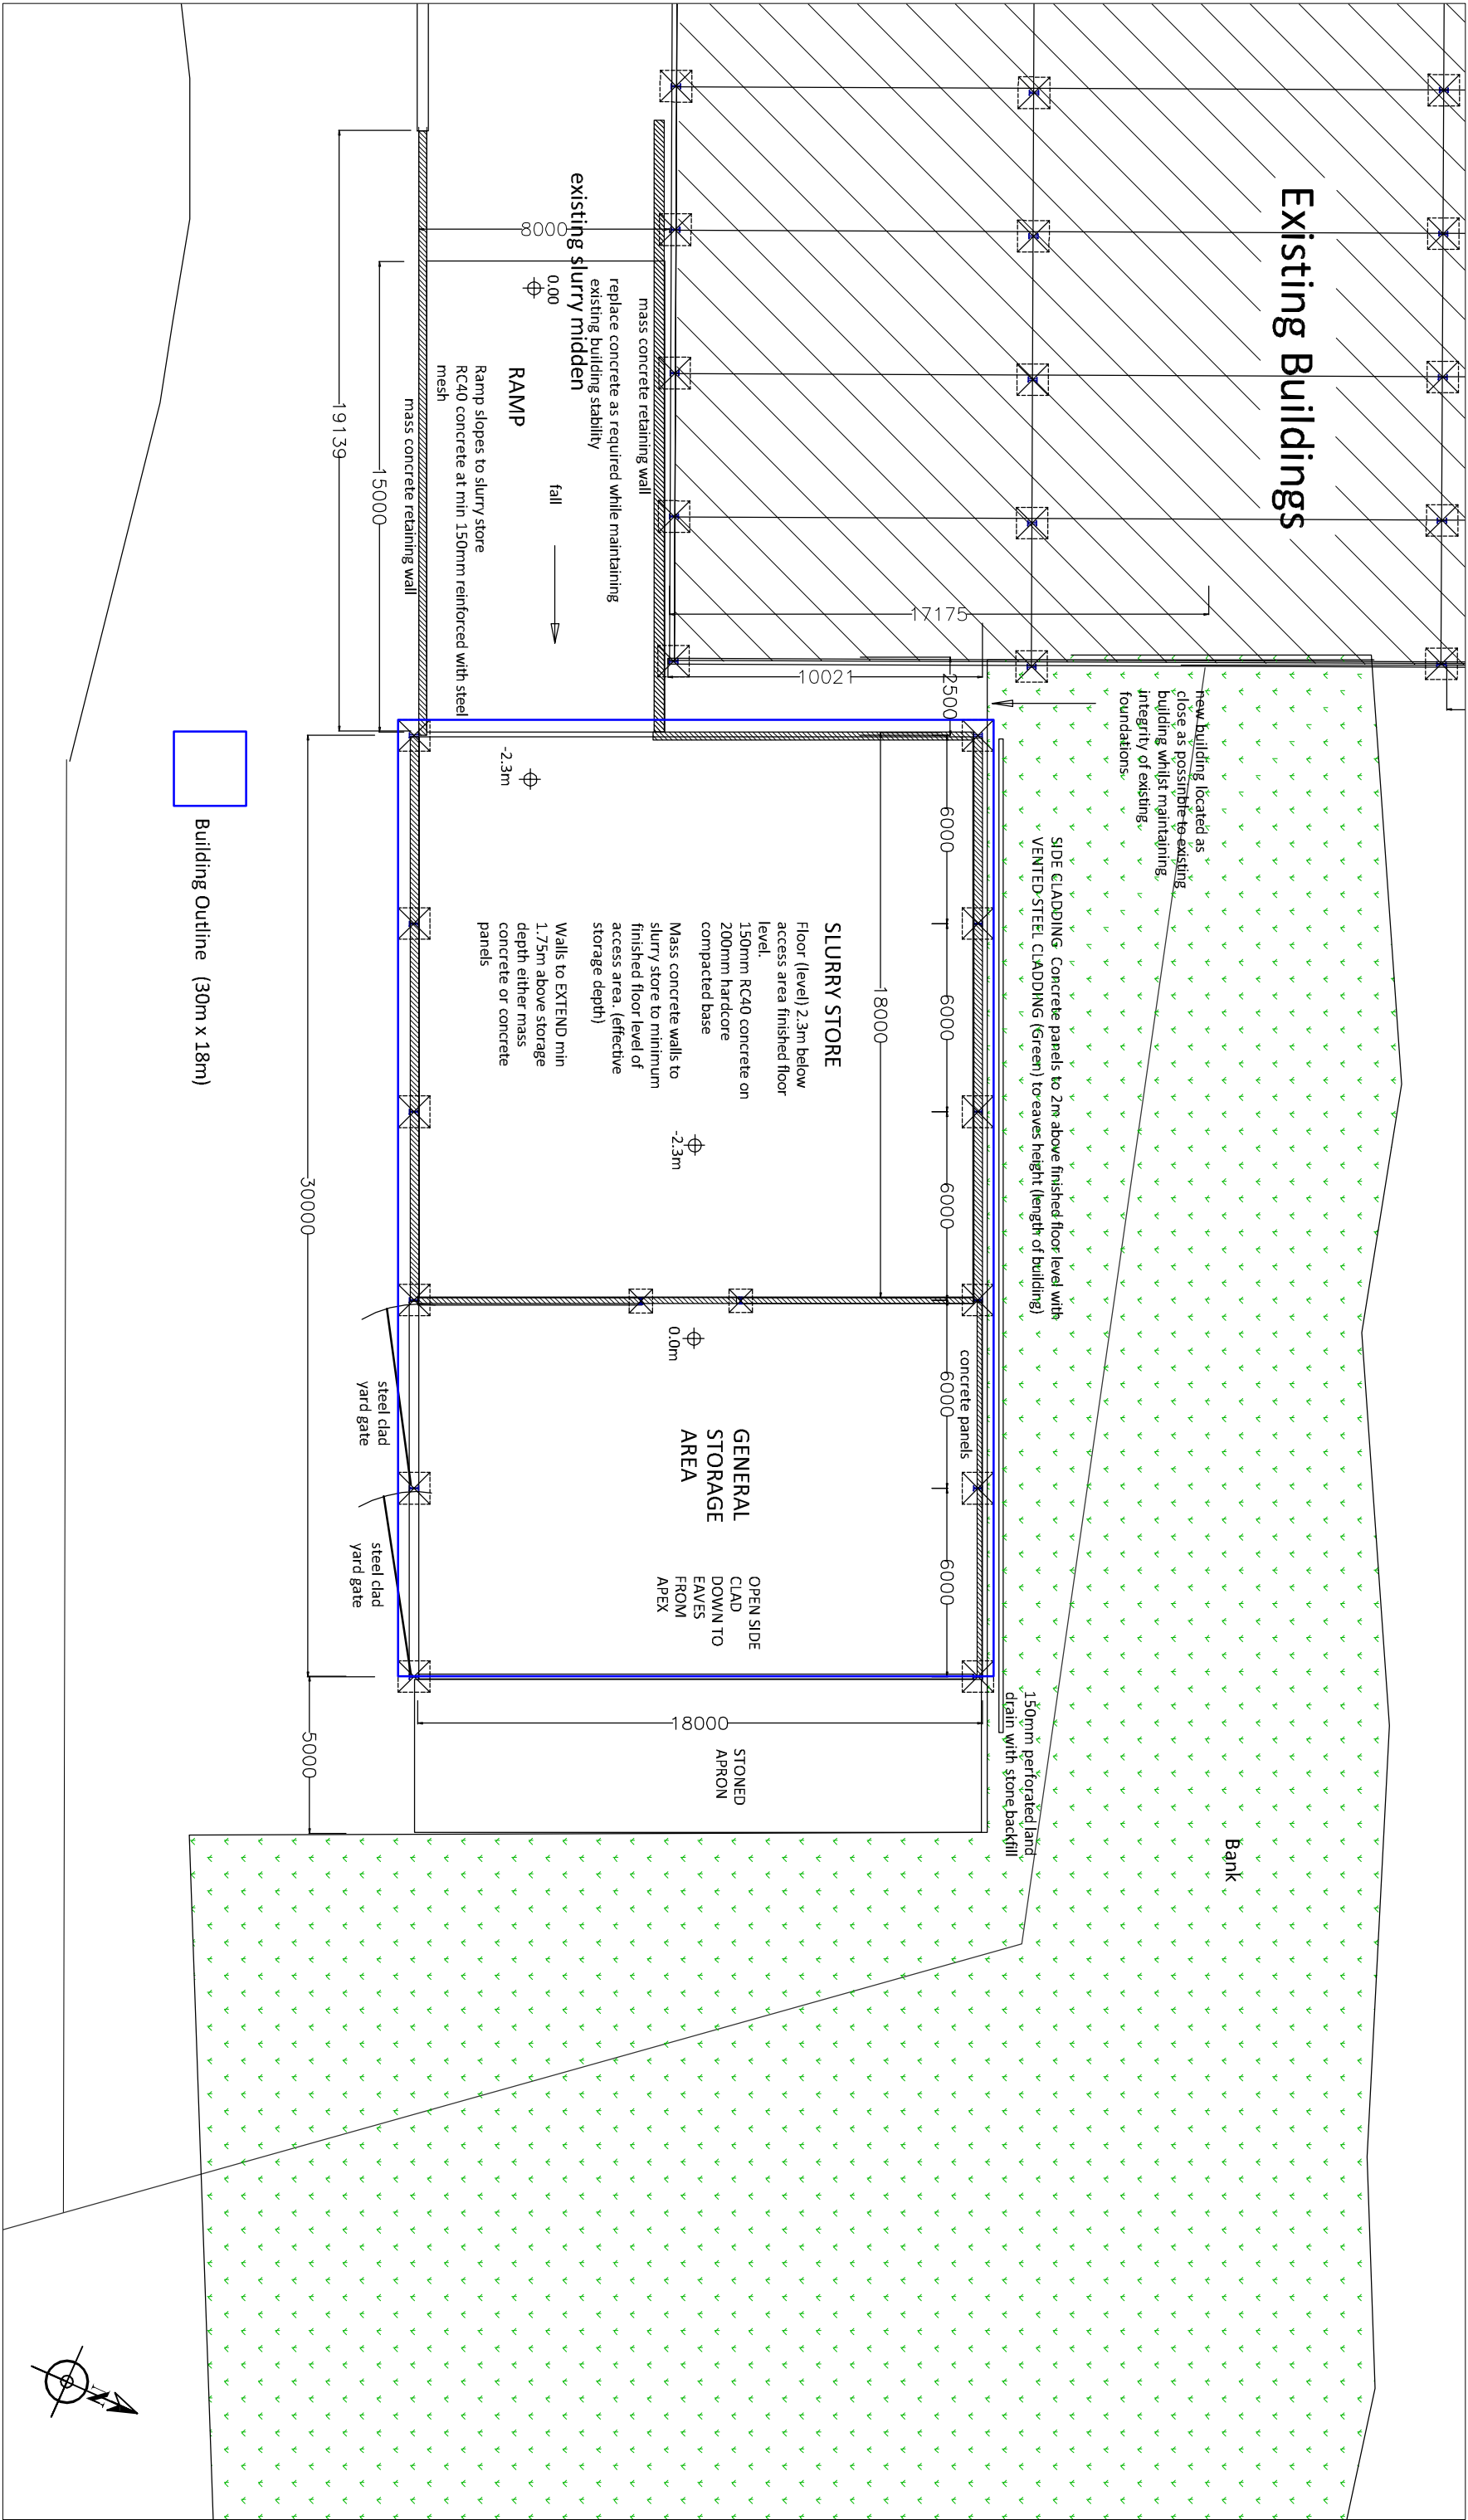

*COPYRIGHT
THIS DRAWING IS PROTECTED BY COPYRIGHT AND IS
THE PROPERTY OF AGRICONSULTING LTD*

*THESE PLANS ARE FOR PLANNING
PERMISSION PURPOSES ONLY*

*COPYING OR ANY FORM OF REPRODUCTION IS NOT
PERMITTED WITHOUT EXPRESS & WRITTEN PERMISSION
FROM P&L AGRICONSULTING LTD*

*P&L AGRICONSULTING WILL TAKE NO
RESPONSIBILITY OR LIABILITY FOR THE
CONSEQUENCES OF ANY ACTIONS TAKEN AS
A RESULT OF THE PLANS.*

Will Phillips P&L AgriConsulting Ltd Fields Farm Alkington Whitchurch SY13 3NH 01948 880261 07939 474838		SLURRY STORE BUILDING		Proposed Floorplan	
Drawing 4		Date 4th February 2105		Cefn Y Fedw Pen Y Bryn Penycae Wrexham LL14 1UA	
Scale 1 : 200		Paper – a3			