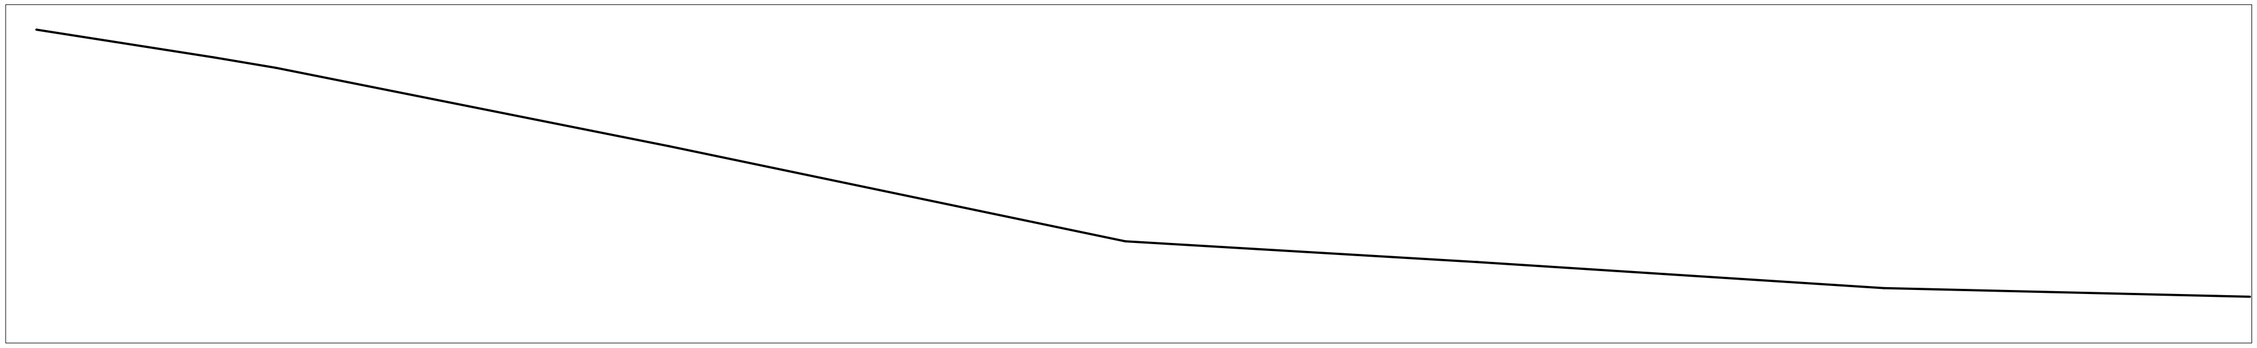

Typical Road Section 1:250

Site Plan 1:500

Rev	Date	Detail	Initial
A	01/11	Design Alterations	D.J.E

Project:
Proposed residential development at Wrights Garage, Hall Street, Penycae, LL14 2RU

Title:	Scale: (A2)
Proposed Road Section & Site Plan	1:250 & 1:500
Drawn By: D.J.Edwards	Date: Jan 2015
Drawing No: W093/007	Sheet: 1 of 1

blueprint architectural services

partner LABC

Redwither Business Centre,
Redwither Business Park,
Wrexham. LL13 9XR
Tel: 01978 356500
www.blueprintarchitectural.com