Existing Front Elevation

Scale 1:50

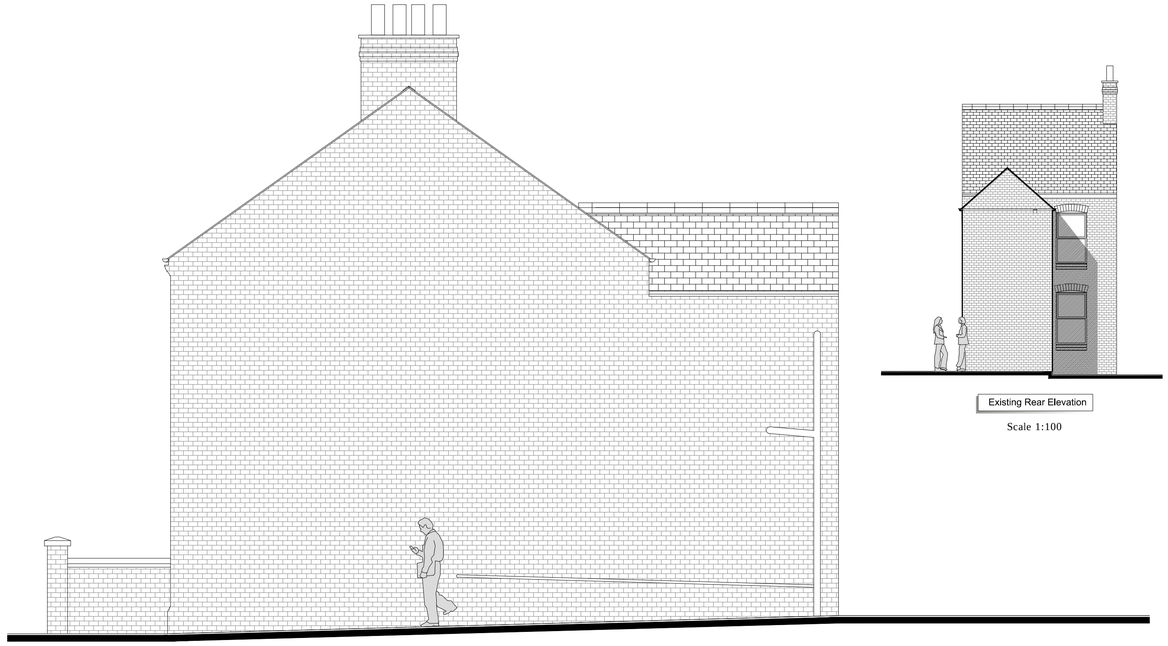

Existing Side Elevation

Scale 1:50

Existing Rear Elevation

Scale 1:100

Existing Side Elevation

Scale 1:100

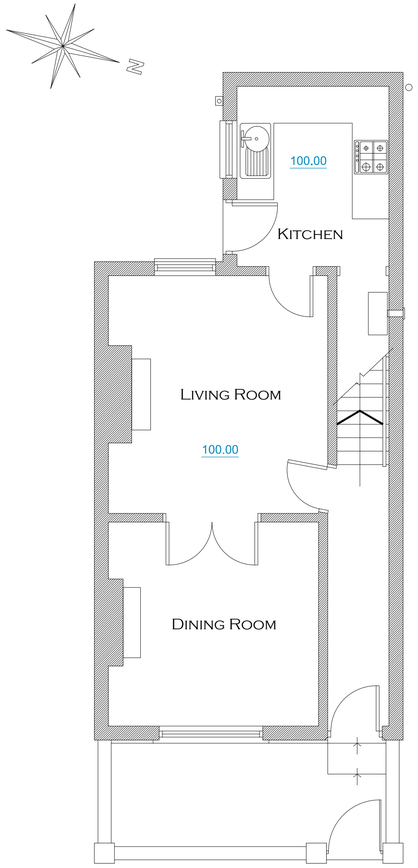

Existing Ground Floor Plan

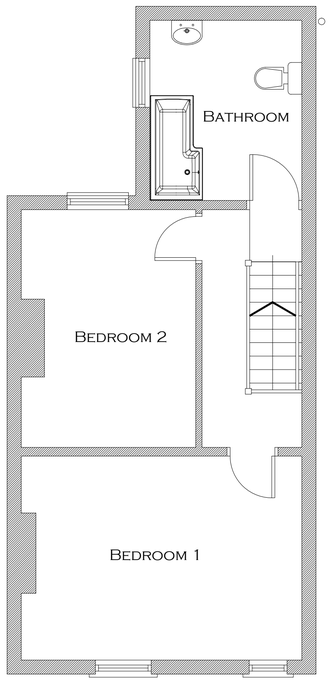

Existing First Floor Plan

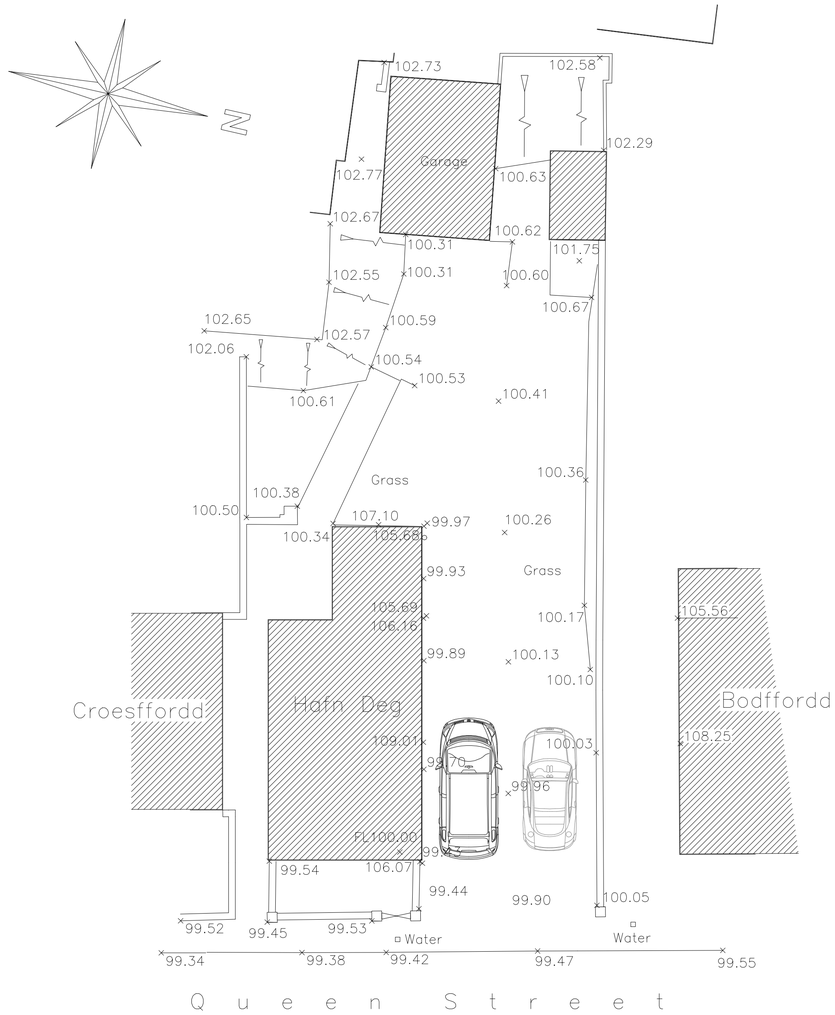

Existing Site Plan - Scale 1:100

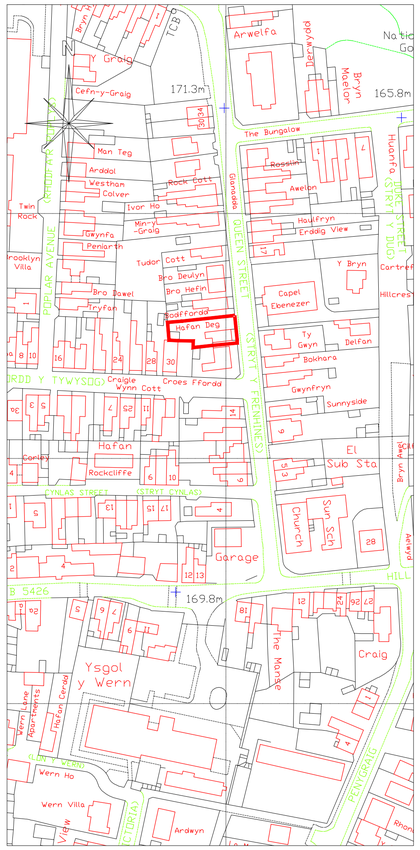

Location Plan
Scale 1:1250

cad
CULLIS ARCHITECTURAL DESIGN

25 Sunningdale Close
Wrexham
North Wales
LL13 9QU

T 01978 264376
M 07791 480768
E ajones540@btinternet.com

Client: Mr & Mrs Roberts.

Drawing Title: Existing Plans & Elevations.

Job Title: Proposed Extension to Hafan Deg, Queen Street, Rhos, Wrexham.

Date:	Scale:	Rev:	Drg No:
March 2015	1:50 & 1:100 at A1		PD01