


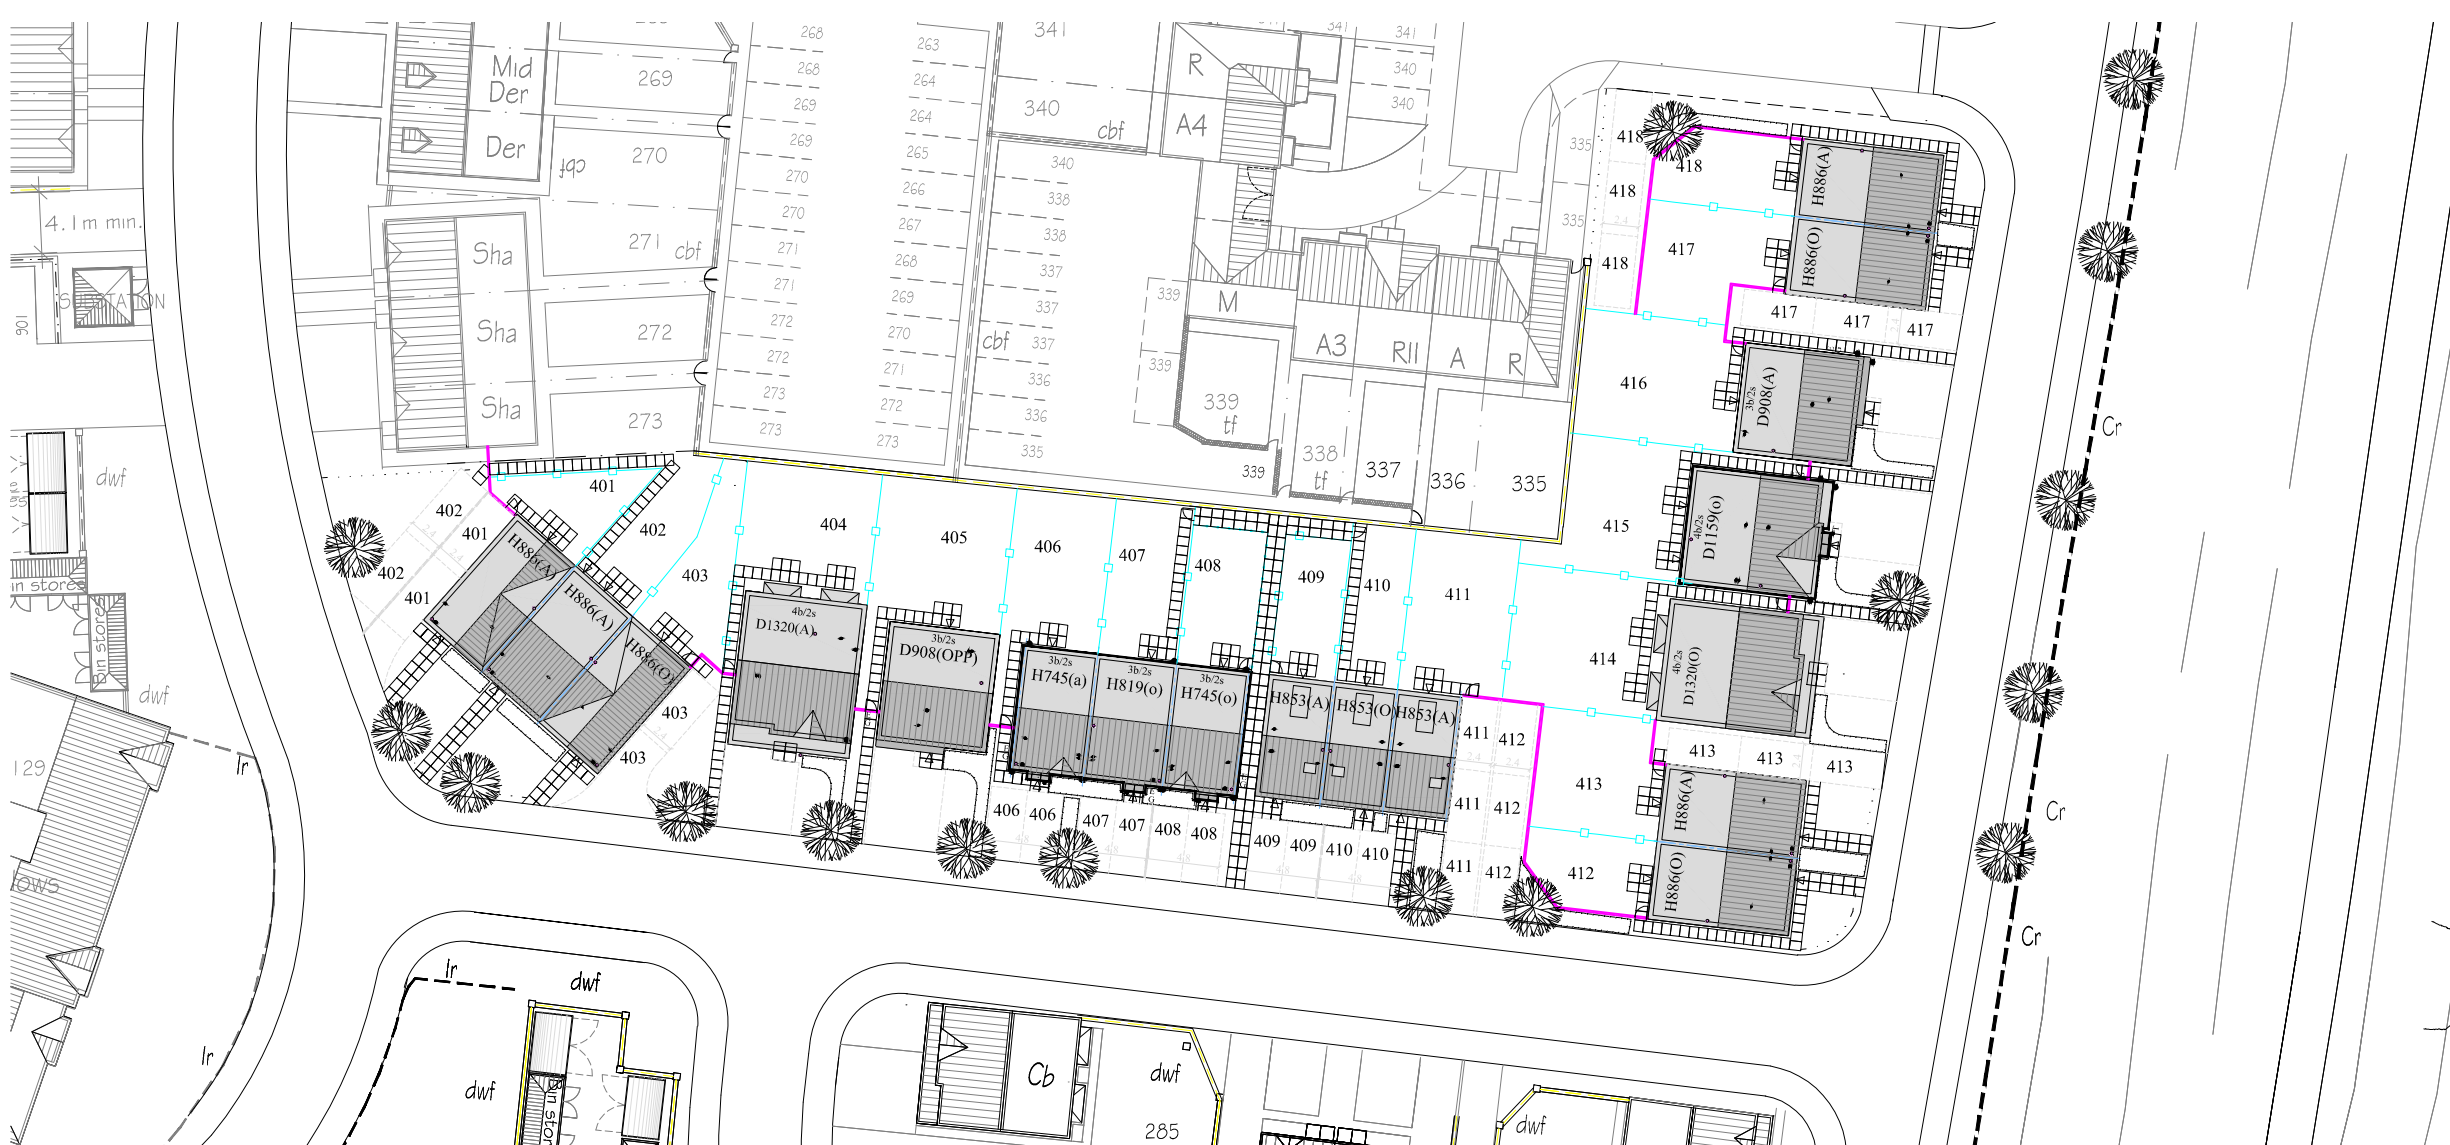

- [illegible]

REV	DATE	DRAWN	DESCRIPTION	ARCH CHECK	ENG CHECK
D	25.01.12	RDE	Plots 502- Fence line moved to rear of curb line/ Red Line added		
C	05.01.12	PT	Plot numbers 481, 484, 505, 506, 508, 509, 511, 512, 515 & 516 changed from PD08 to PD32 house types for improved internal layouts.		
B	03.09.10	PT	Plots 421-423 & 435-437 plot types amended. See site layout for details.		
A	09.06.09	PT	Plots 459-460, 474-475, 492-493, 497-498 changed to affordable house type BK827.		

PROJECT

MOUNTAIN VIEW
BRYMBO

TITLE

FENCING LAYOUT

George Wimpey
Manchester Ltd.

George Wimpey House
1 Lumdsale Road
Shettford
Manchester
M32 0UT
TaylorWimpey

T 0161 864 8900
F 0161 864 8969
www.georgewimpey.co.uk



George Wimpey

DRN BY	PT	SCALE	LAND CODE	DRAWING NUMBER	REV
DATE	10/03/09	1:500 1:1000	017	24-01	D