




FRONT ENTRANCE  
ELEVATION  
AS EXISTING 1:20

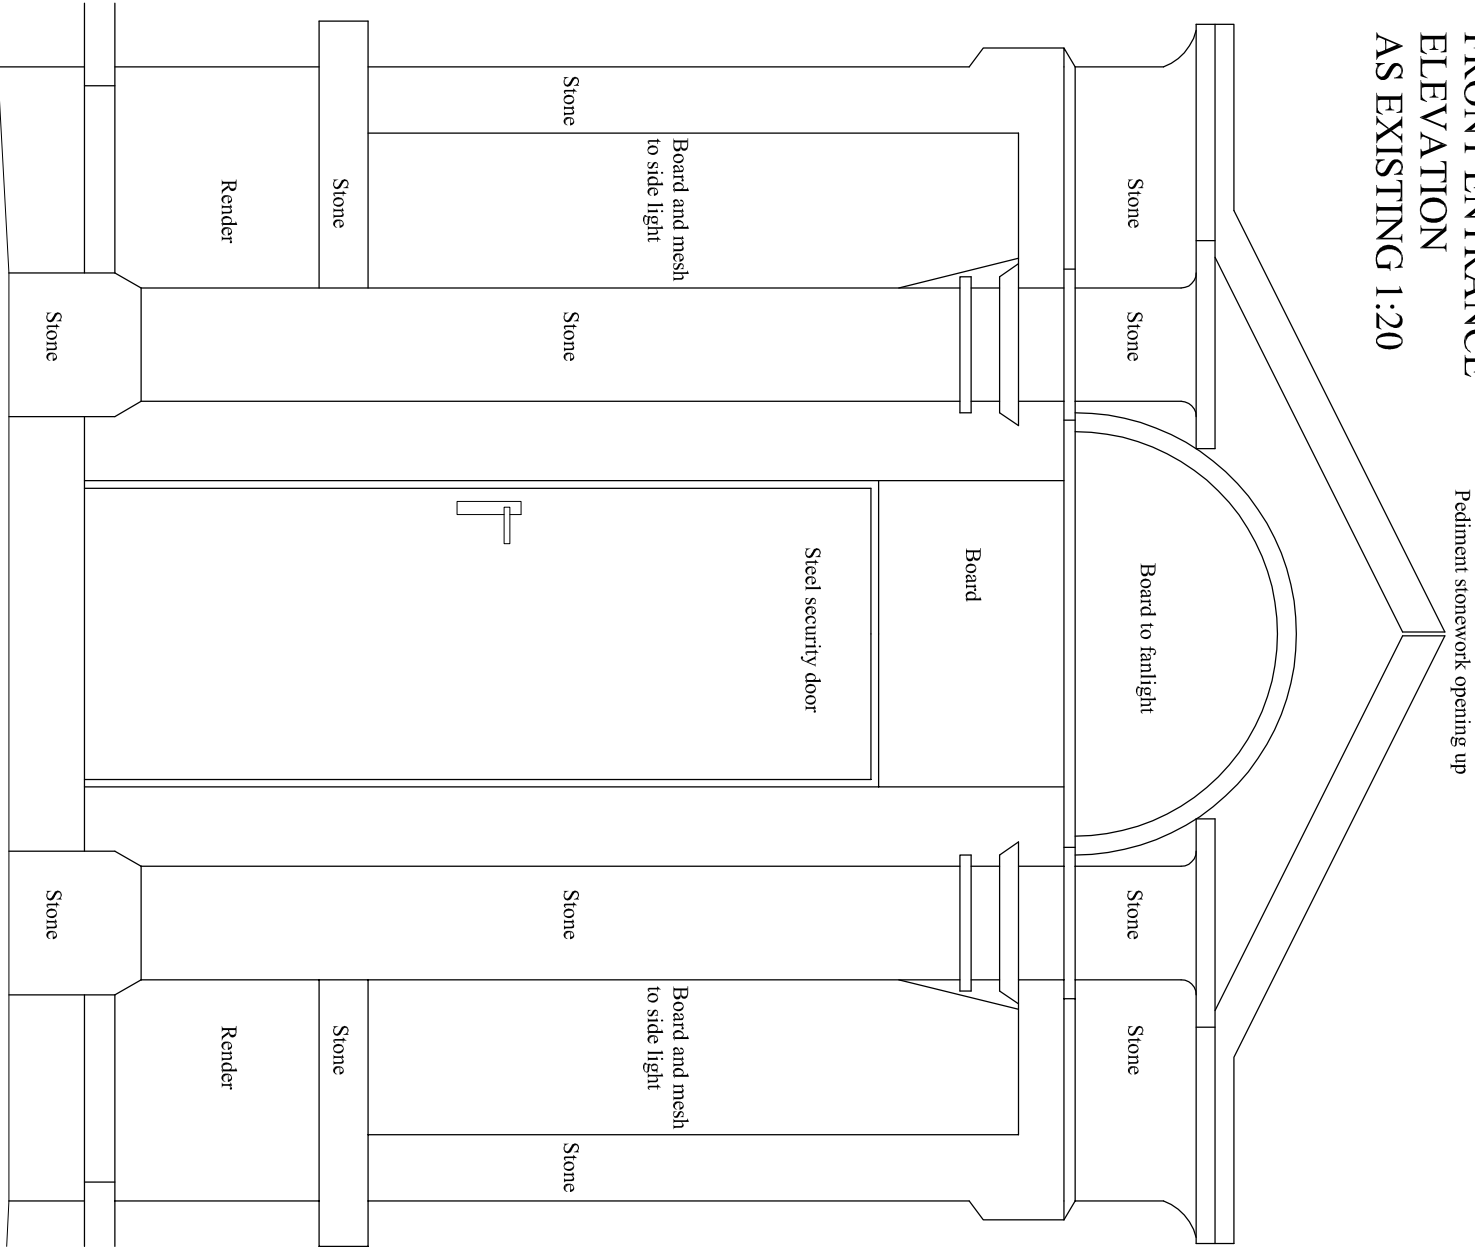


FRONT ENTRANCE  
ELEVATION  
AS PROPOSED 1:20

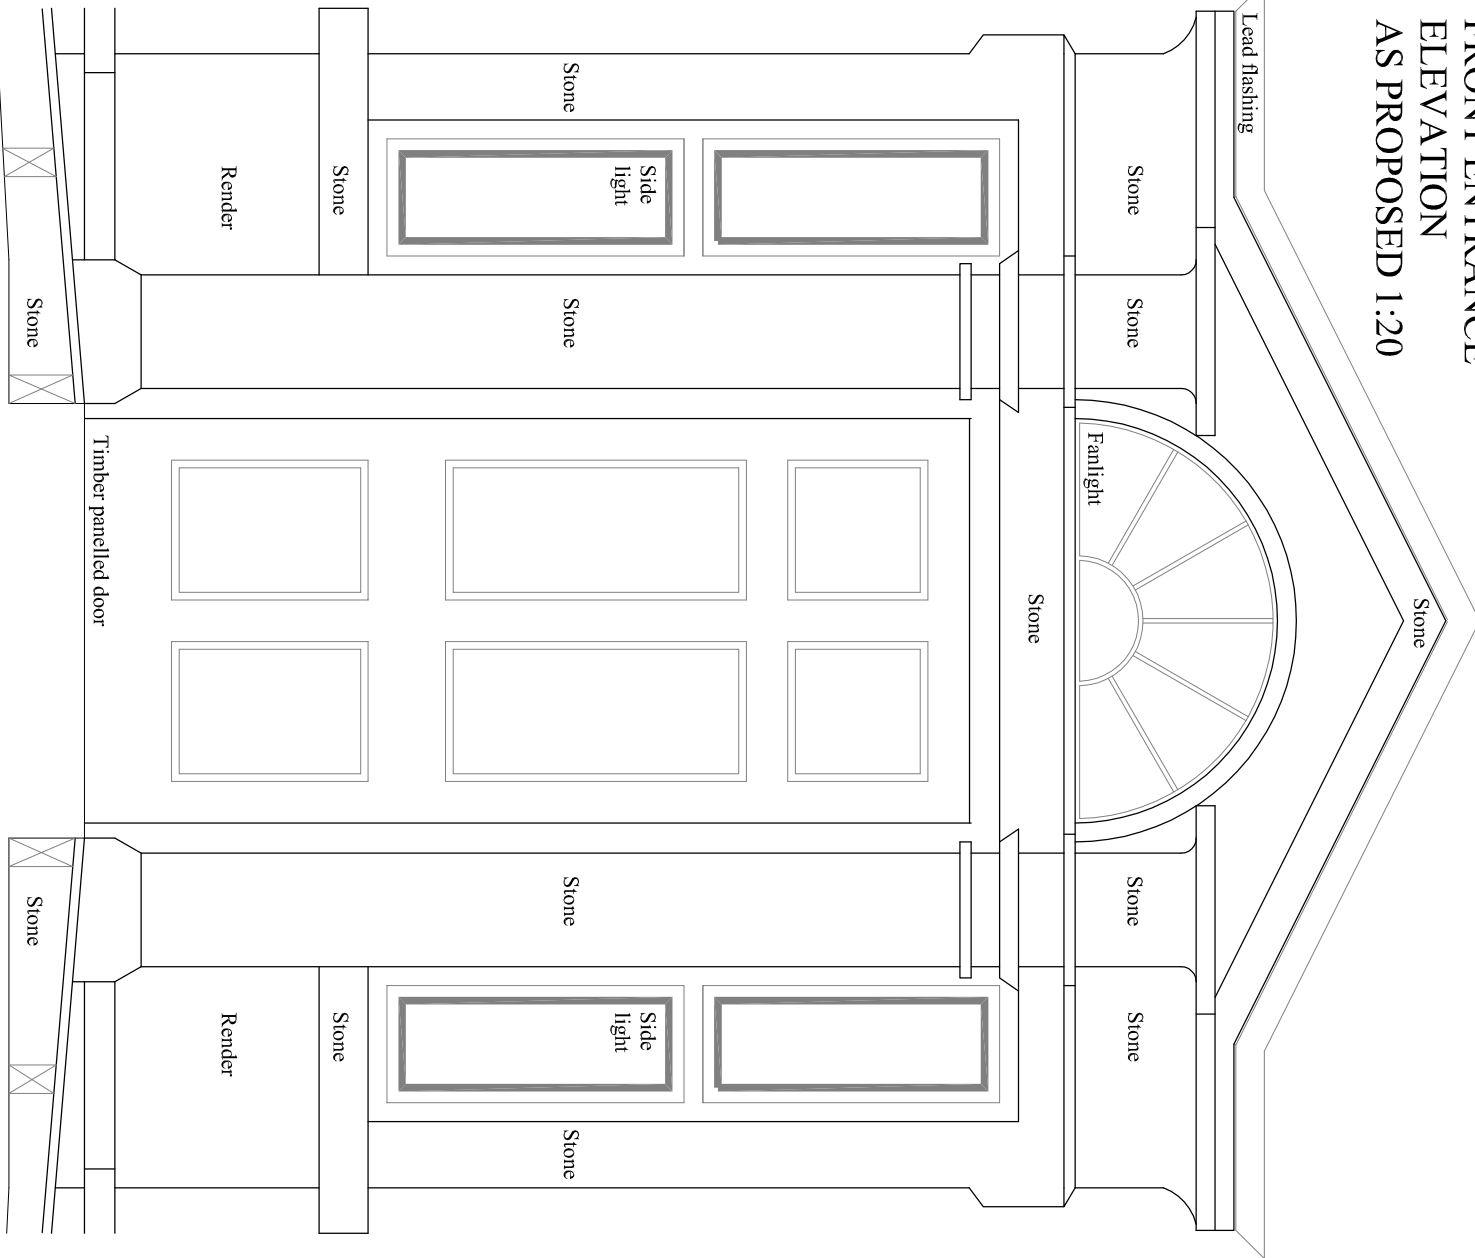

FRONT ENTRANCE PLAN  
AS EXISTING 1:20

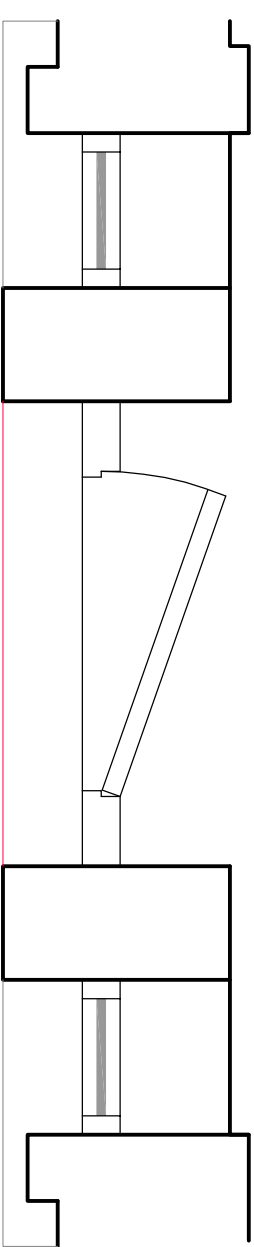

FRONT ENTRANCE PLAN  
AS PROPOSED 1:20

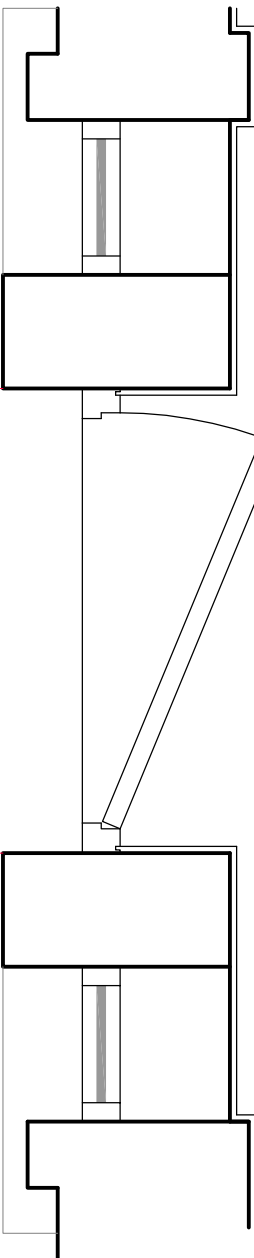

FRONT ENTRANCE

Remove timber boarding, mesh and steel security door

Masonry paint to be carefully removed from stonework using the DOFF steam based paint removal system

Structural repairs to be carried out sensitively as required. Refer to structural engineers details and specification.

New stainless steel dowel to bridge over top of pediment to prevent further movement.


Allow for minor stonework repairs - New stone indents to match existing colour, texture and profile of the existing stone.

New lead flashing to top of pediment to current LSA details

We anticipate that the existing door, fanlight window, sidelight windows, shutters and internal joinery are either insitu or currently in storage and may be overhauled, repaired on a like for like basis and refitted.

All repairs carried out to use timber to match existing. Any new timber profiles to match existing on a like for like basis.

We provide general details for approval should any replacements be necessary, DIA can update for purpose of consents once works are on site.

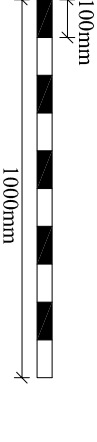

| |
|---|
| <b>Notes:</b><br>1 Any dwg format drawing is to be read only in conjunction with and at the scale of the accompanying pdf.<br>2 Status 'C' drawing (Constraint):<br>All dimensions are to be checked on site by the contractor, scaling is for Planning purposes only.<br>Unless otherwise indicated, all dimensions are in millimeters.<br>All information on this drawing is to be read in conjunction with the relevant Donald Insaal Associates specification and trade contractors' drawings and information by specialists.<br>In the event of any query, please contact us immediately.<br>3 This drawing contains survey information by others and is to be used solely for the purposes for which it was issued.<br>4 2015 DONALD INSAAL ASSOCIATES LTD | |</ |
|---|