



FIRST FLOOR

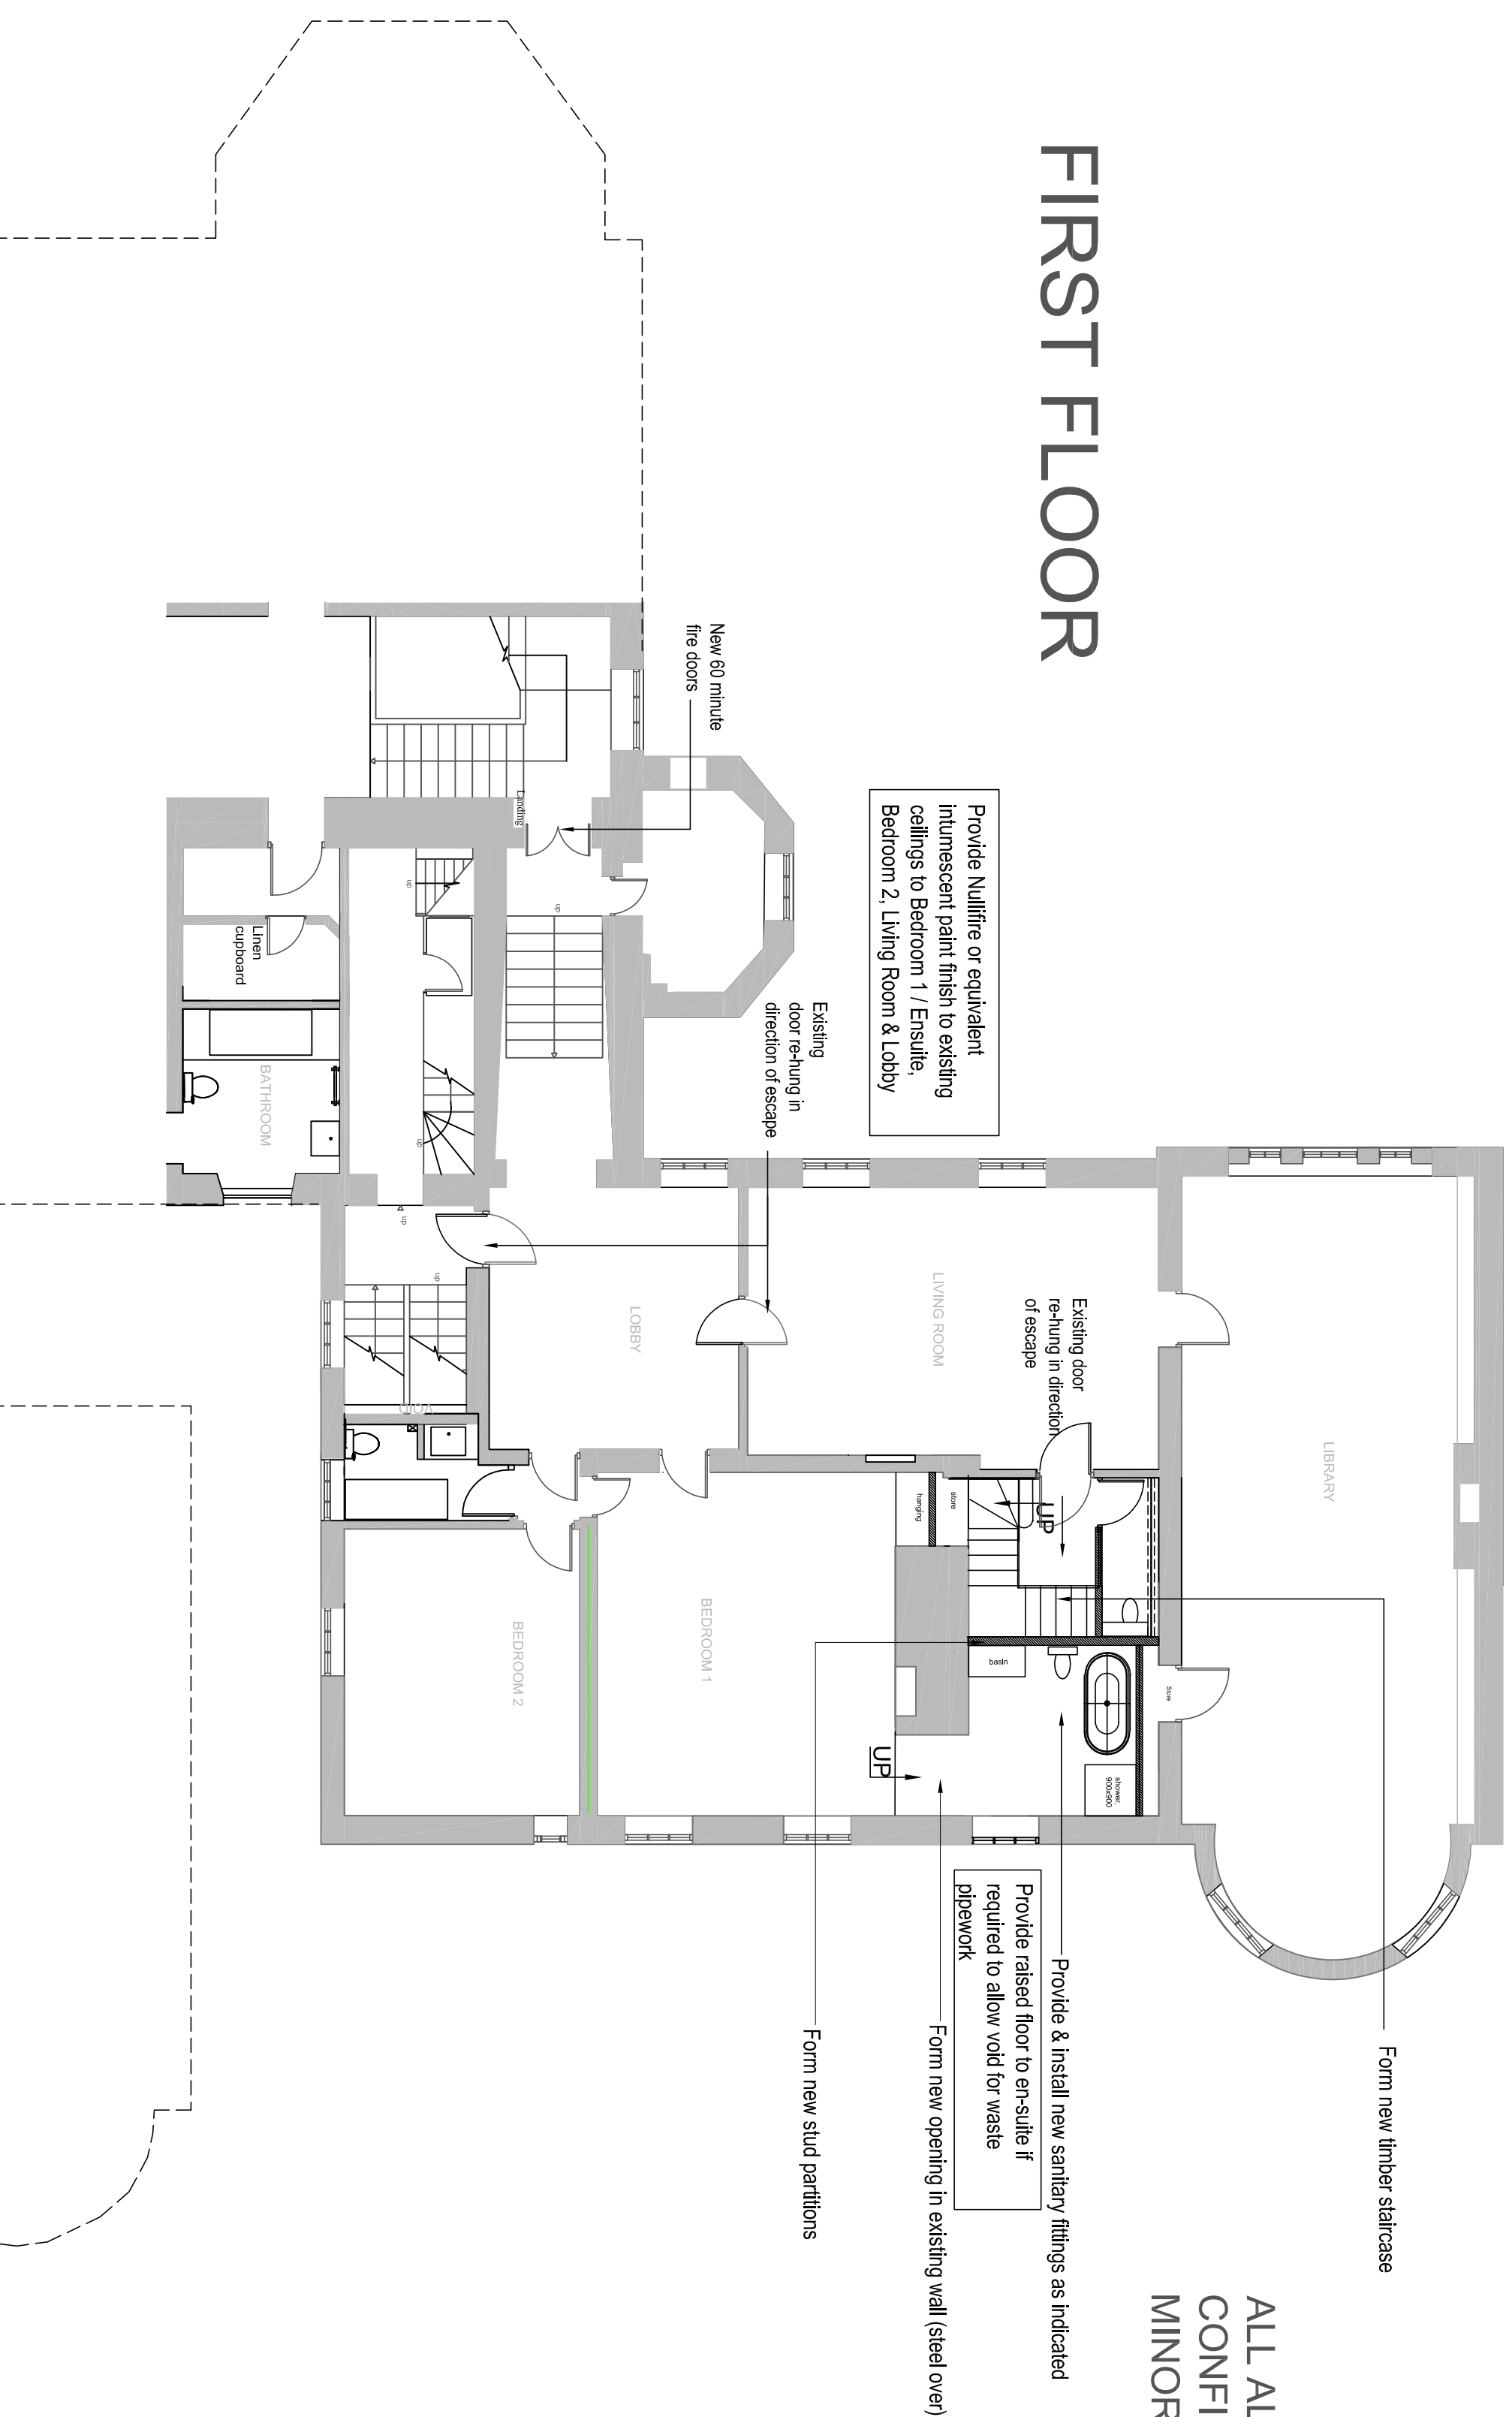


ALL ALTERATIONS CONFINED TO MINOR ROOMS

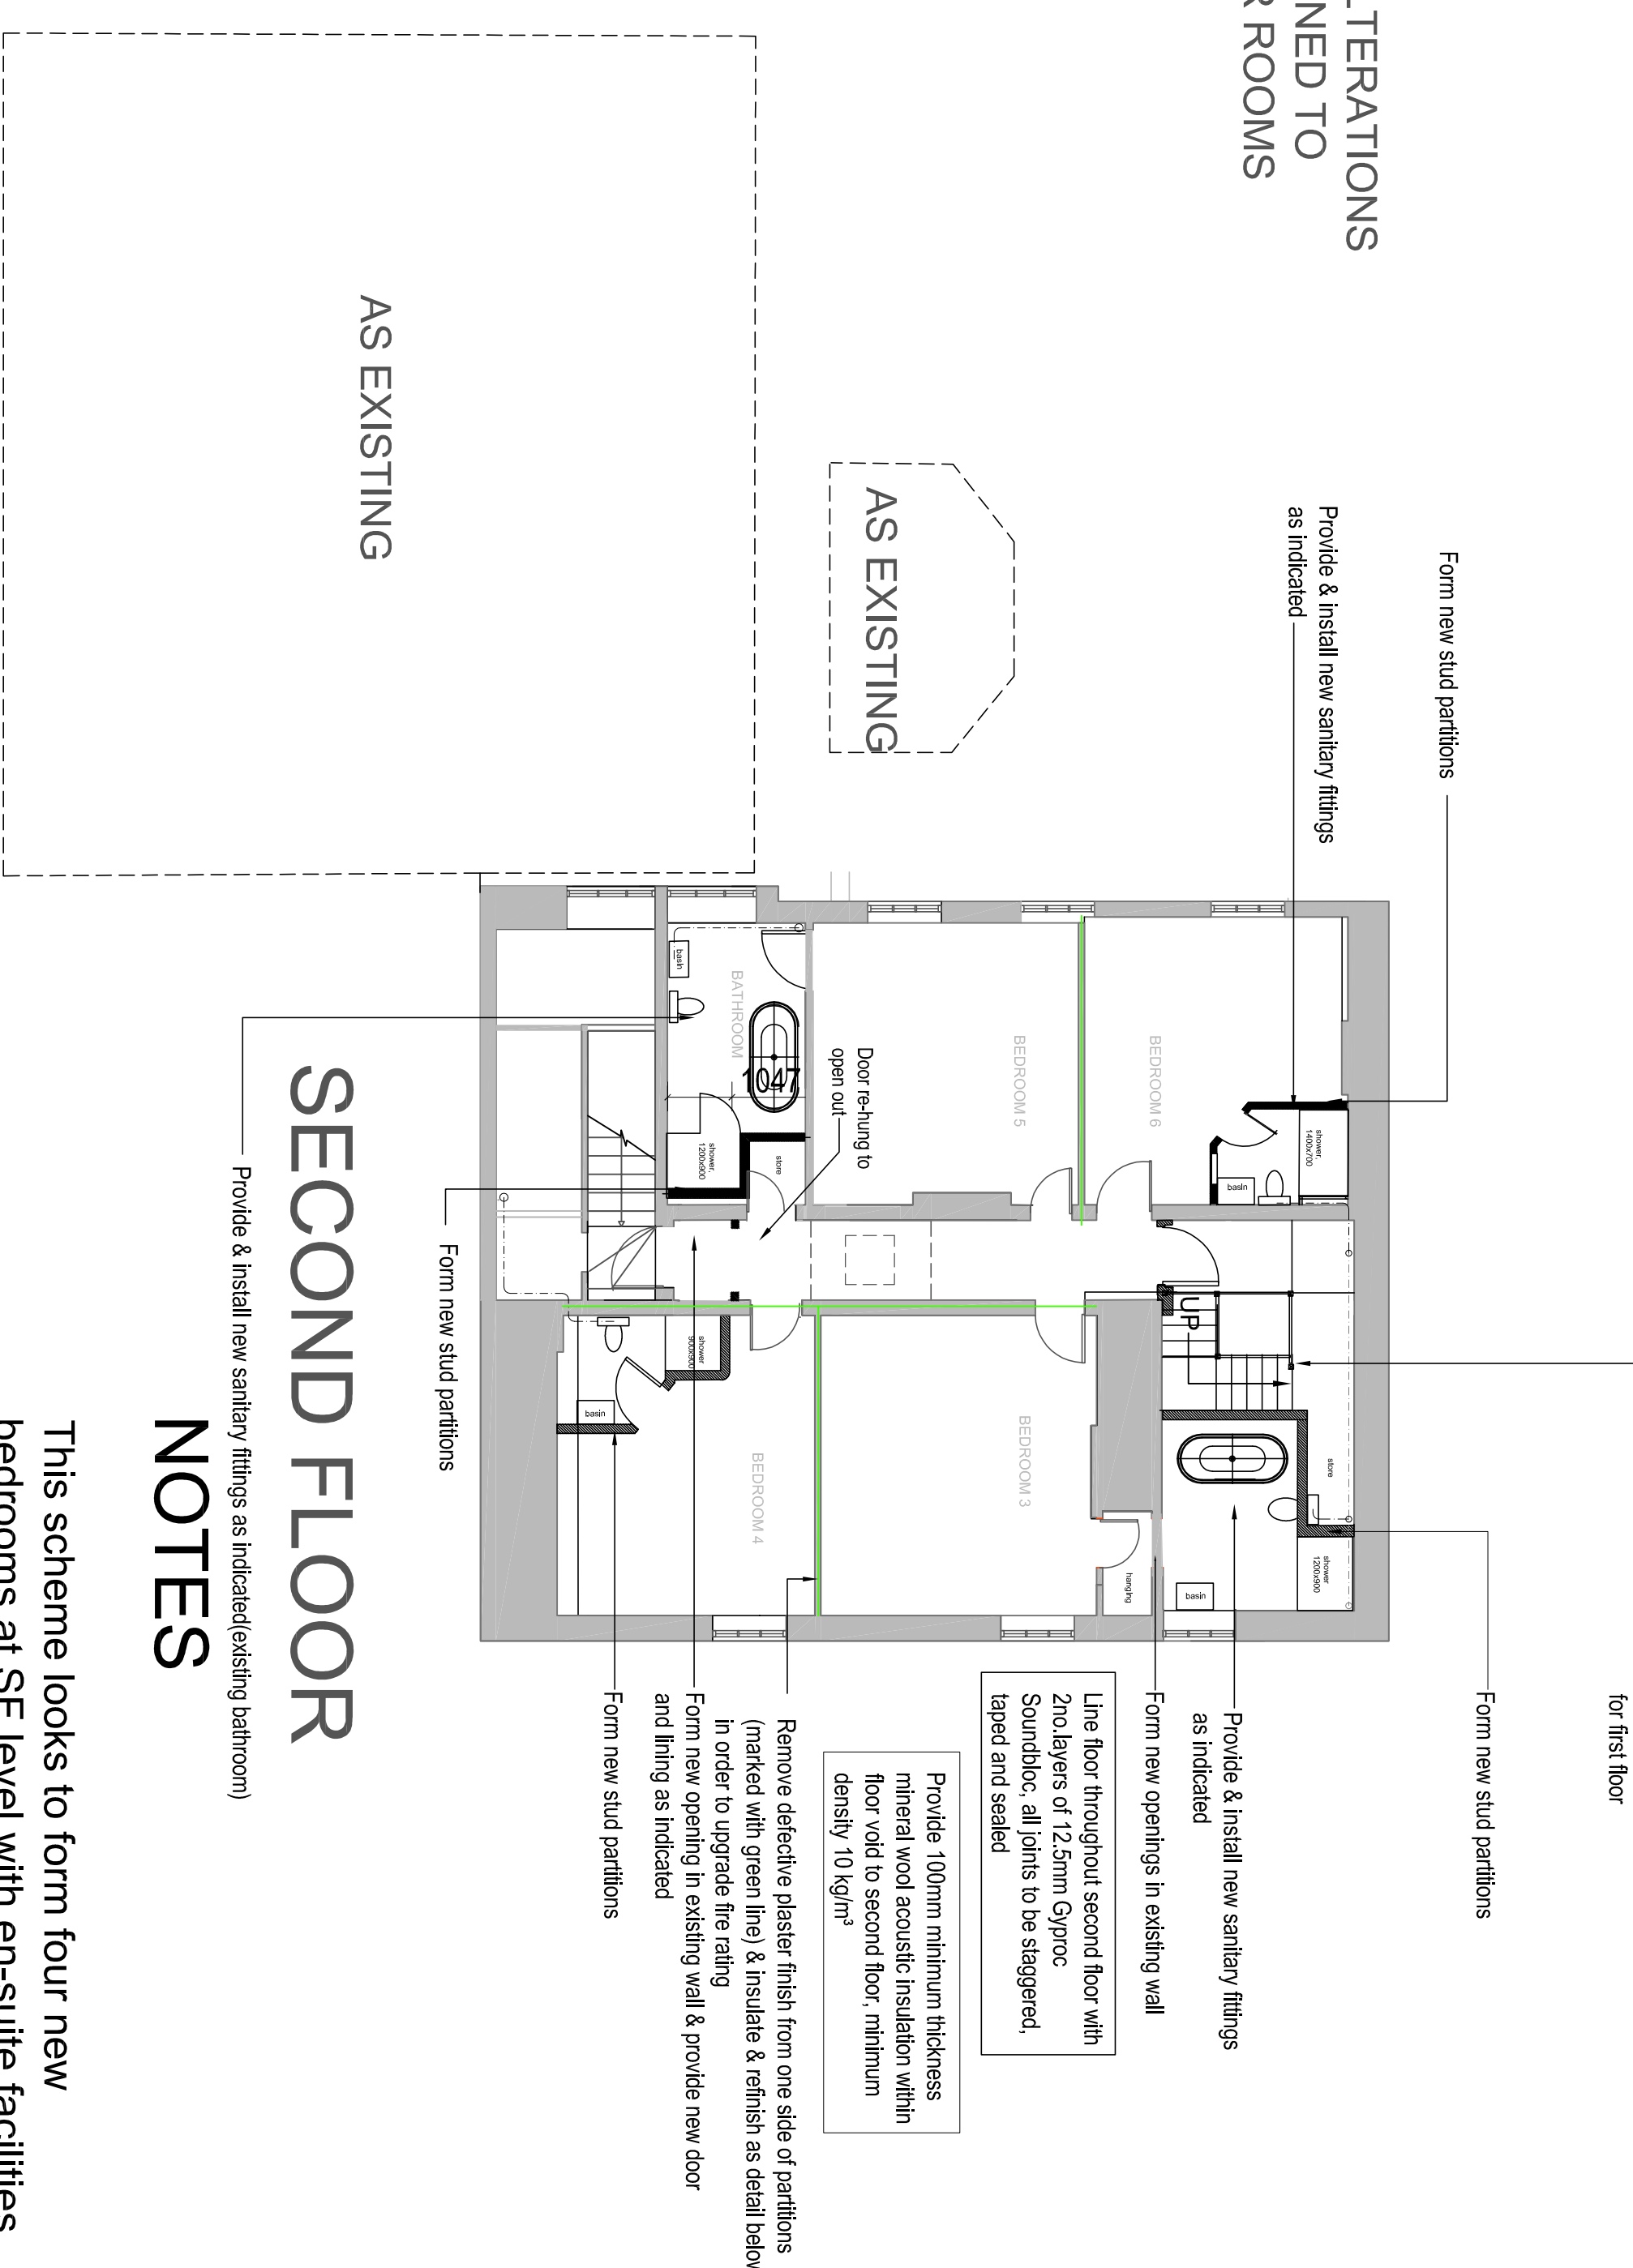

SECOND FLOOR


NOTES

The proposed scheme aims to manage alteration with care in order to be low impact on the historic structure whilst enhancing the condition of the building generally. The proposed works are to be restricted to those deemed absolutely necessary in order to continue restoration at the high standard achieved in previous schemes and safeguard this historic building for future generations.

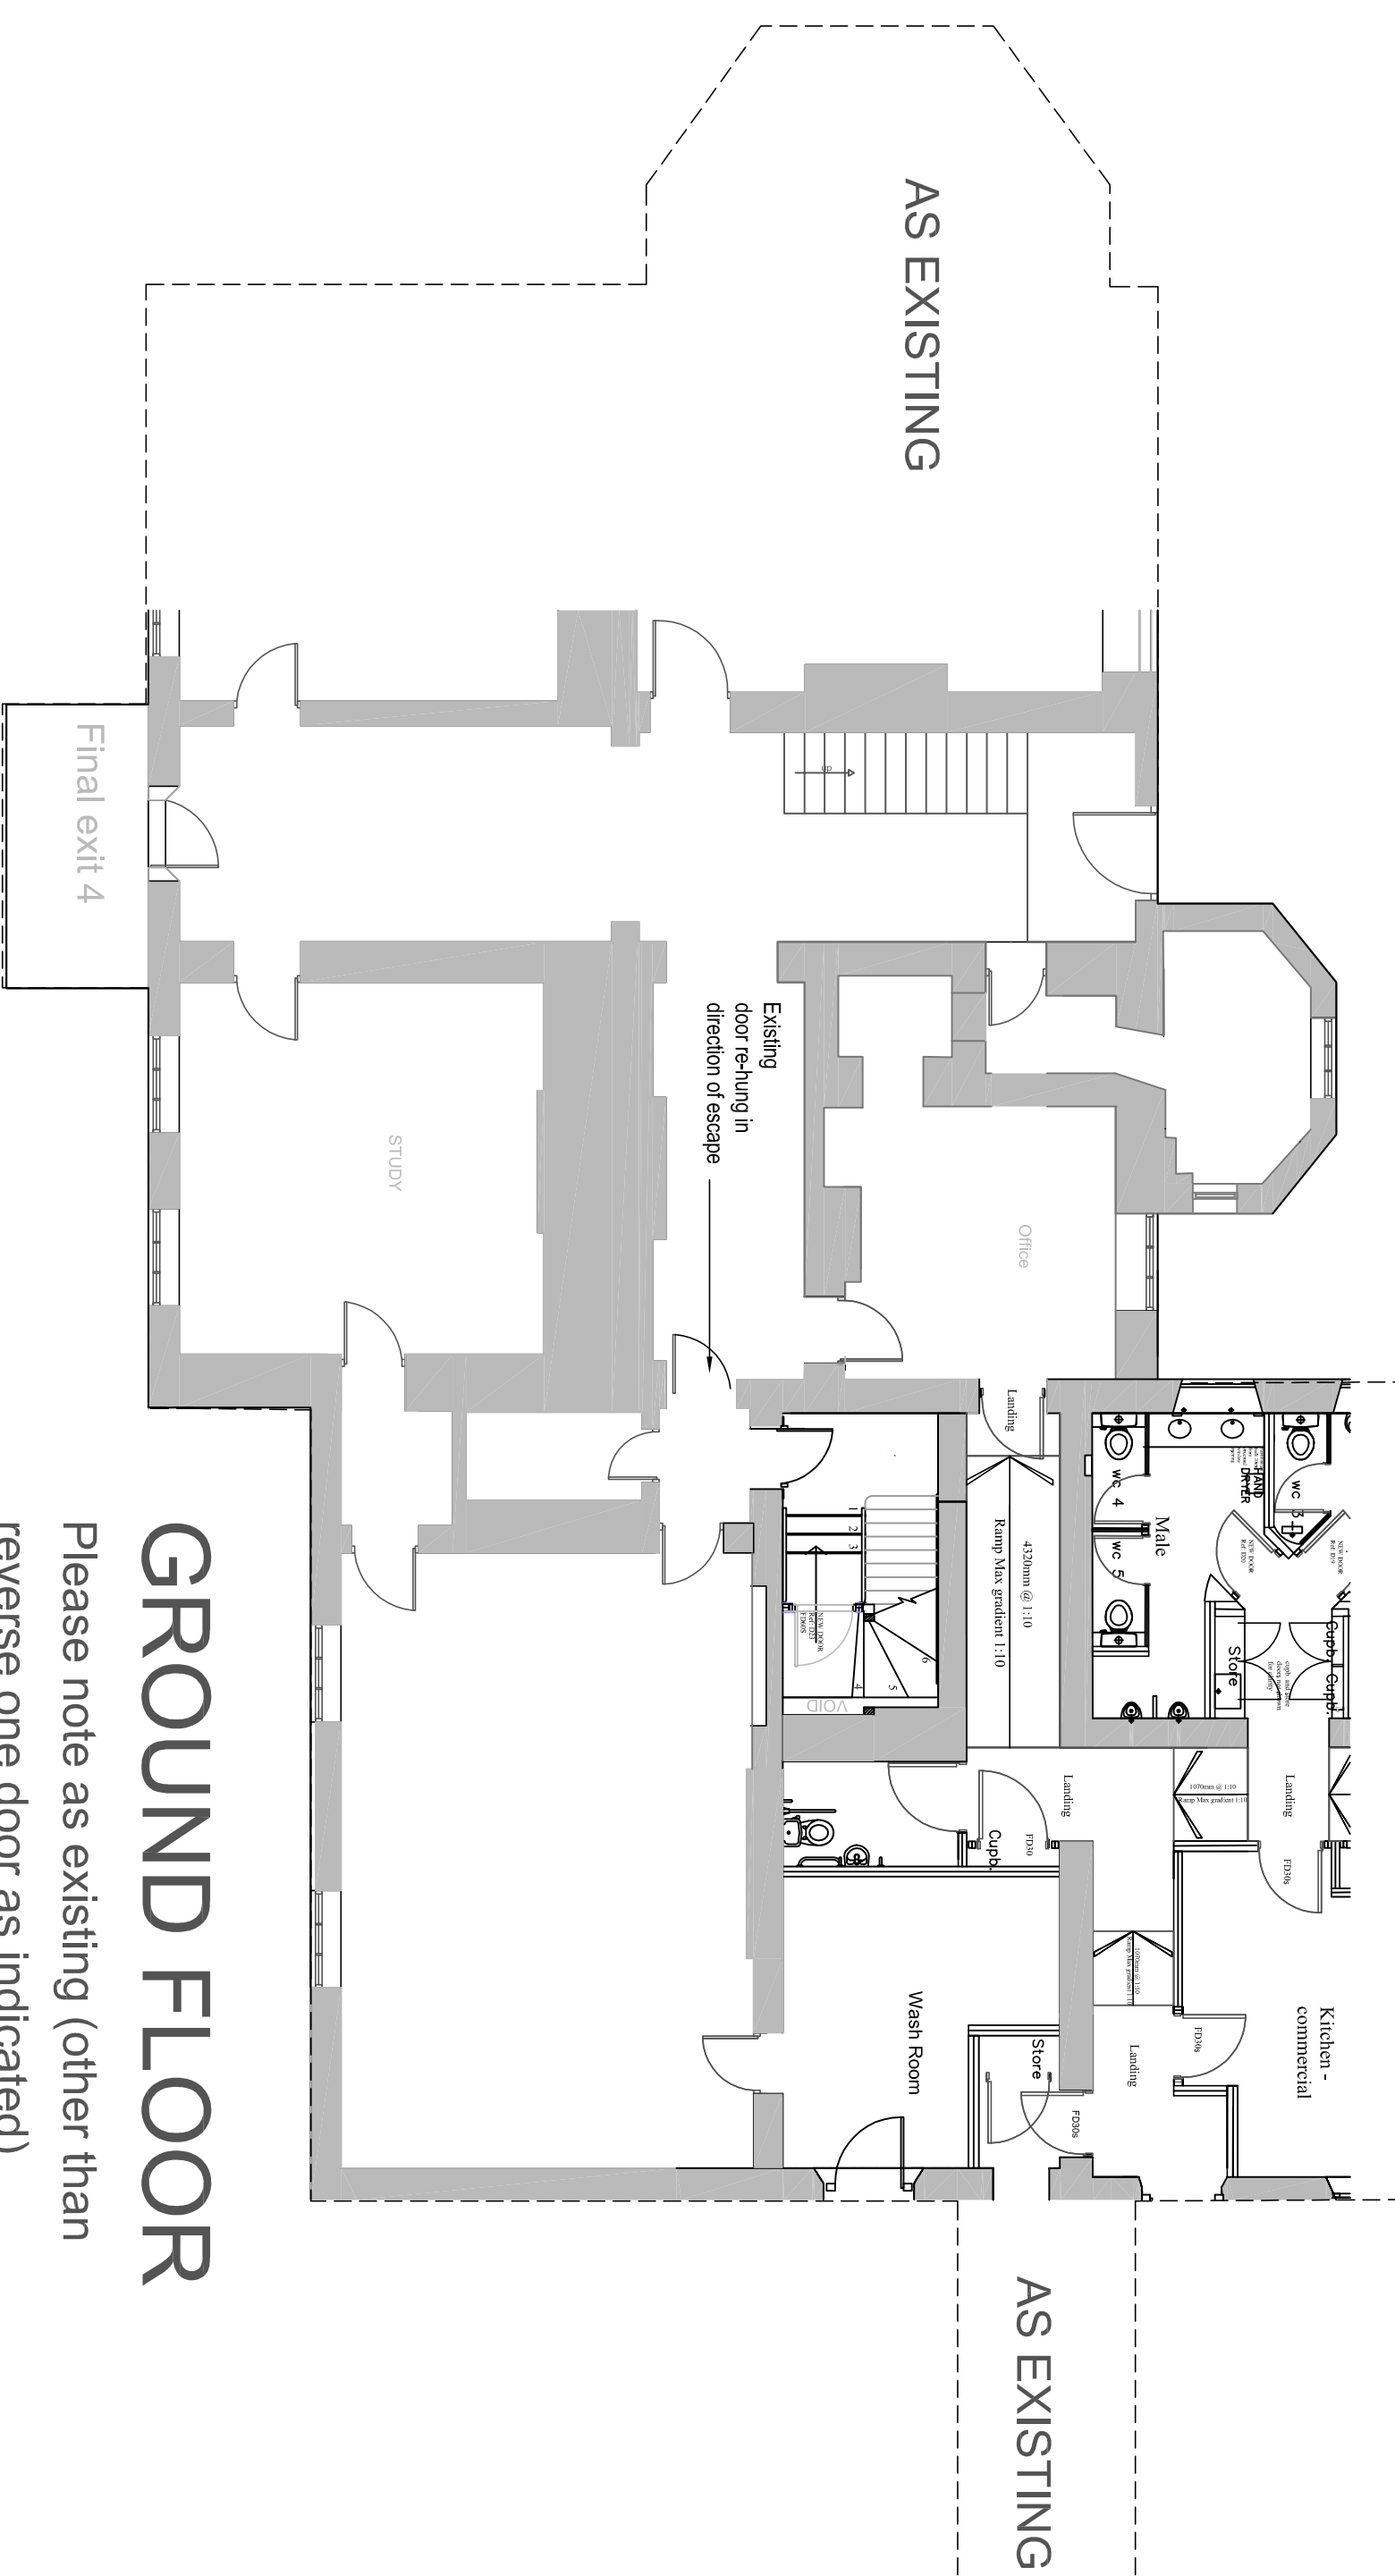

GROUND FLOOR

Please note as existing (other than reverse one door as indicated)

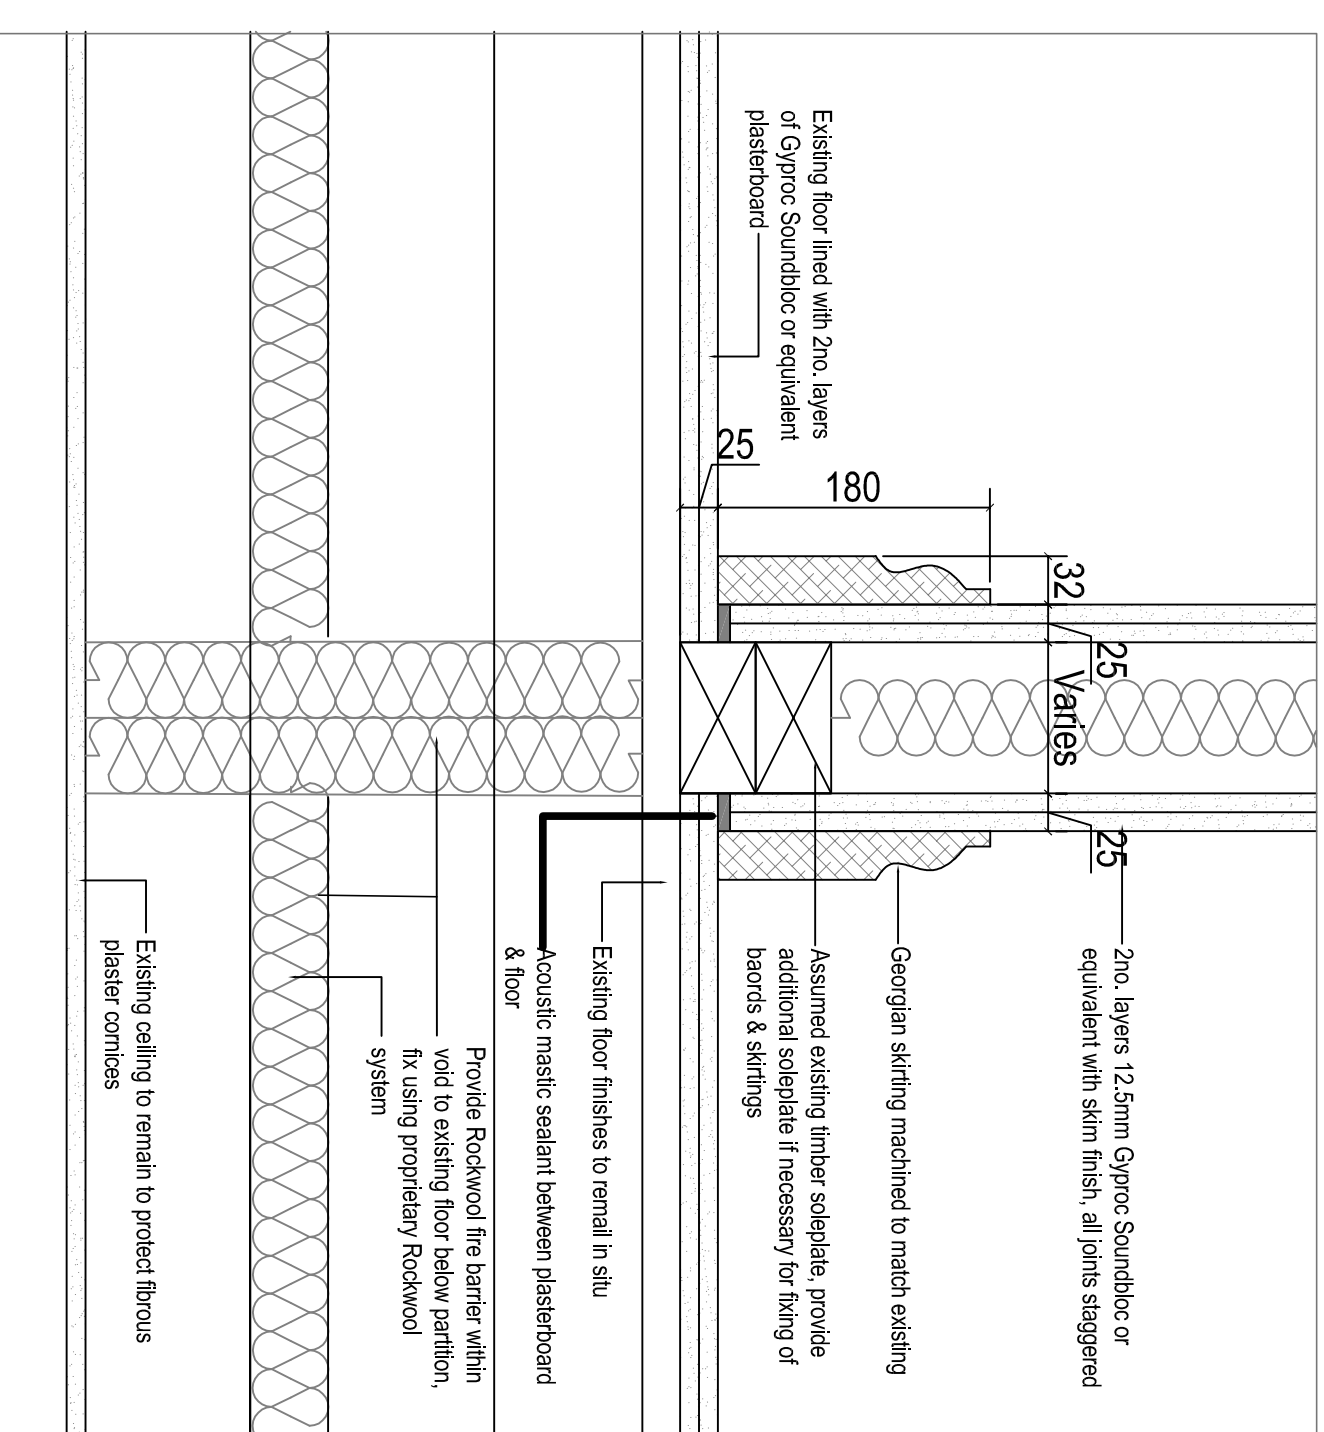

PROPOSED ALTERATIONS

Client: Phillip Godsall
Title: Iscoyd Park SF ESCAPE ROUTE
Proposed Building Work

ISCOYD 2ND FLOOR REFURB & MEANS OF ESCAPE

CLARE CRAVEN ARCHITECTURE LLP
PLAS NEWYDD, TREFNANT, DENBIGH LL16 5UN

Tel: 01745 730 601 Fax: 01745 730 252
Email: clare@plasnewydd.net