

THIS DRAWING IS TO BE READ IN CONJUNCTION WITH ALL RELATEI
DRAWINGS. ALL DIMENSIONS MUST BE CHECKED AND VERIFIED O
SITE BEFORE COMMENCING ANY WORK OR PRODUCING SHOP
DRAWINGS. THE ORIGINATOR SHOULD BE NOTIFIED IMMEDIATELY
OF ANY DISCREPANCY. THIS DRAWING IS COPYRIGHT AND REMAIN
THE PROPERTY ROGER PARRY & PARTNERS.

GENERAL NOTES:

0 1 2 3 4 5m
SCALE 1/100 @ A1

Gross internal floor area - 199 sq.m

Rev	Description	Date	Dr by	App
Original	by			




Residential - Agricultural - Commercial

Job	PROPOSED AGRICULTURAL WORKERS DWELLING			
Title	PROPOSALS			
Location	PONT Y BLEW, CHIRK WREXHAM, LL14 5BH			
Client	JE & V EVANS & SON			
Scales	1:100@A1 / 1:200 @A3			
Drawing No.	RJC - FORGE SK004	Rev	B	
Drawn by		Date	November 2013	


THE ESTATES OFFICE,
20 SALOP ROAD, OSWESTRY. SY11 2NU
Tel: 01691 653334 Fax: 01691 657798
email: oswestry@rogerparry.net
Web address: www.rogerparry.net

Roger Parry & Partners LLP partnership no 3020388
Registered Office (England and Wales), Wrexham, WY10 6LZ
Registered in England and Wales
A list of members of the LLP is available at the above address

FIRST FLOOR

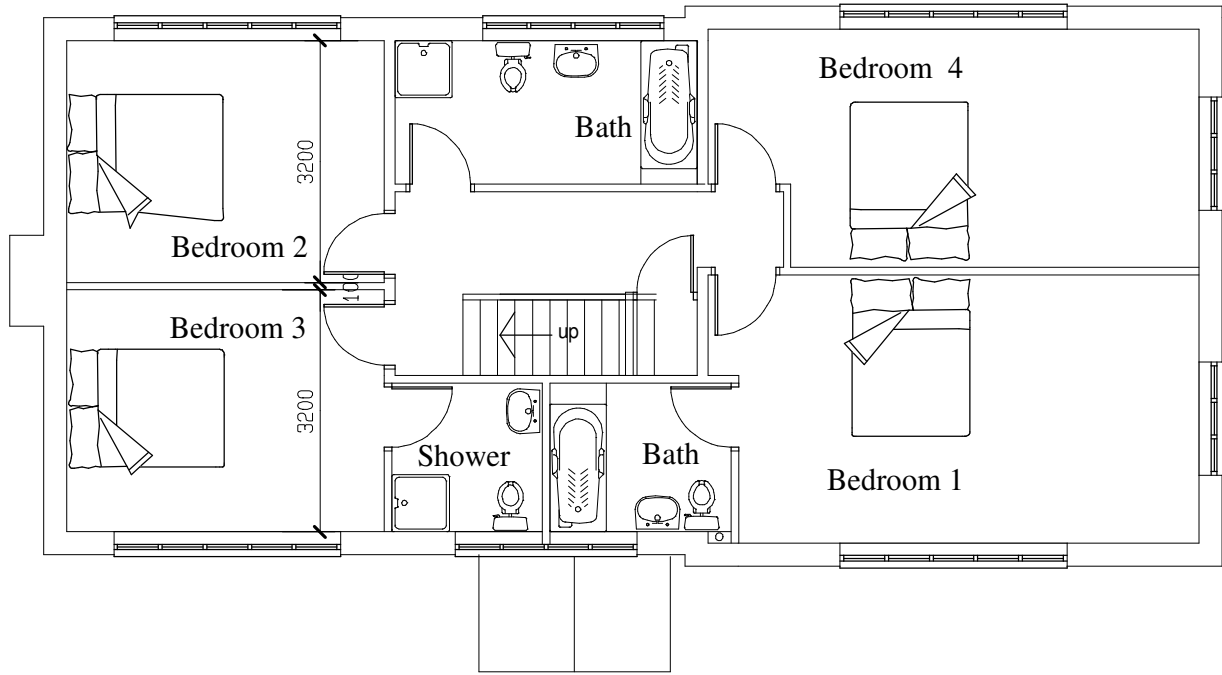

GROUND FLOOR

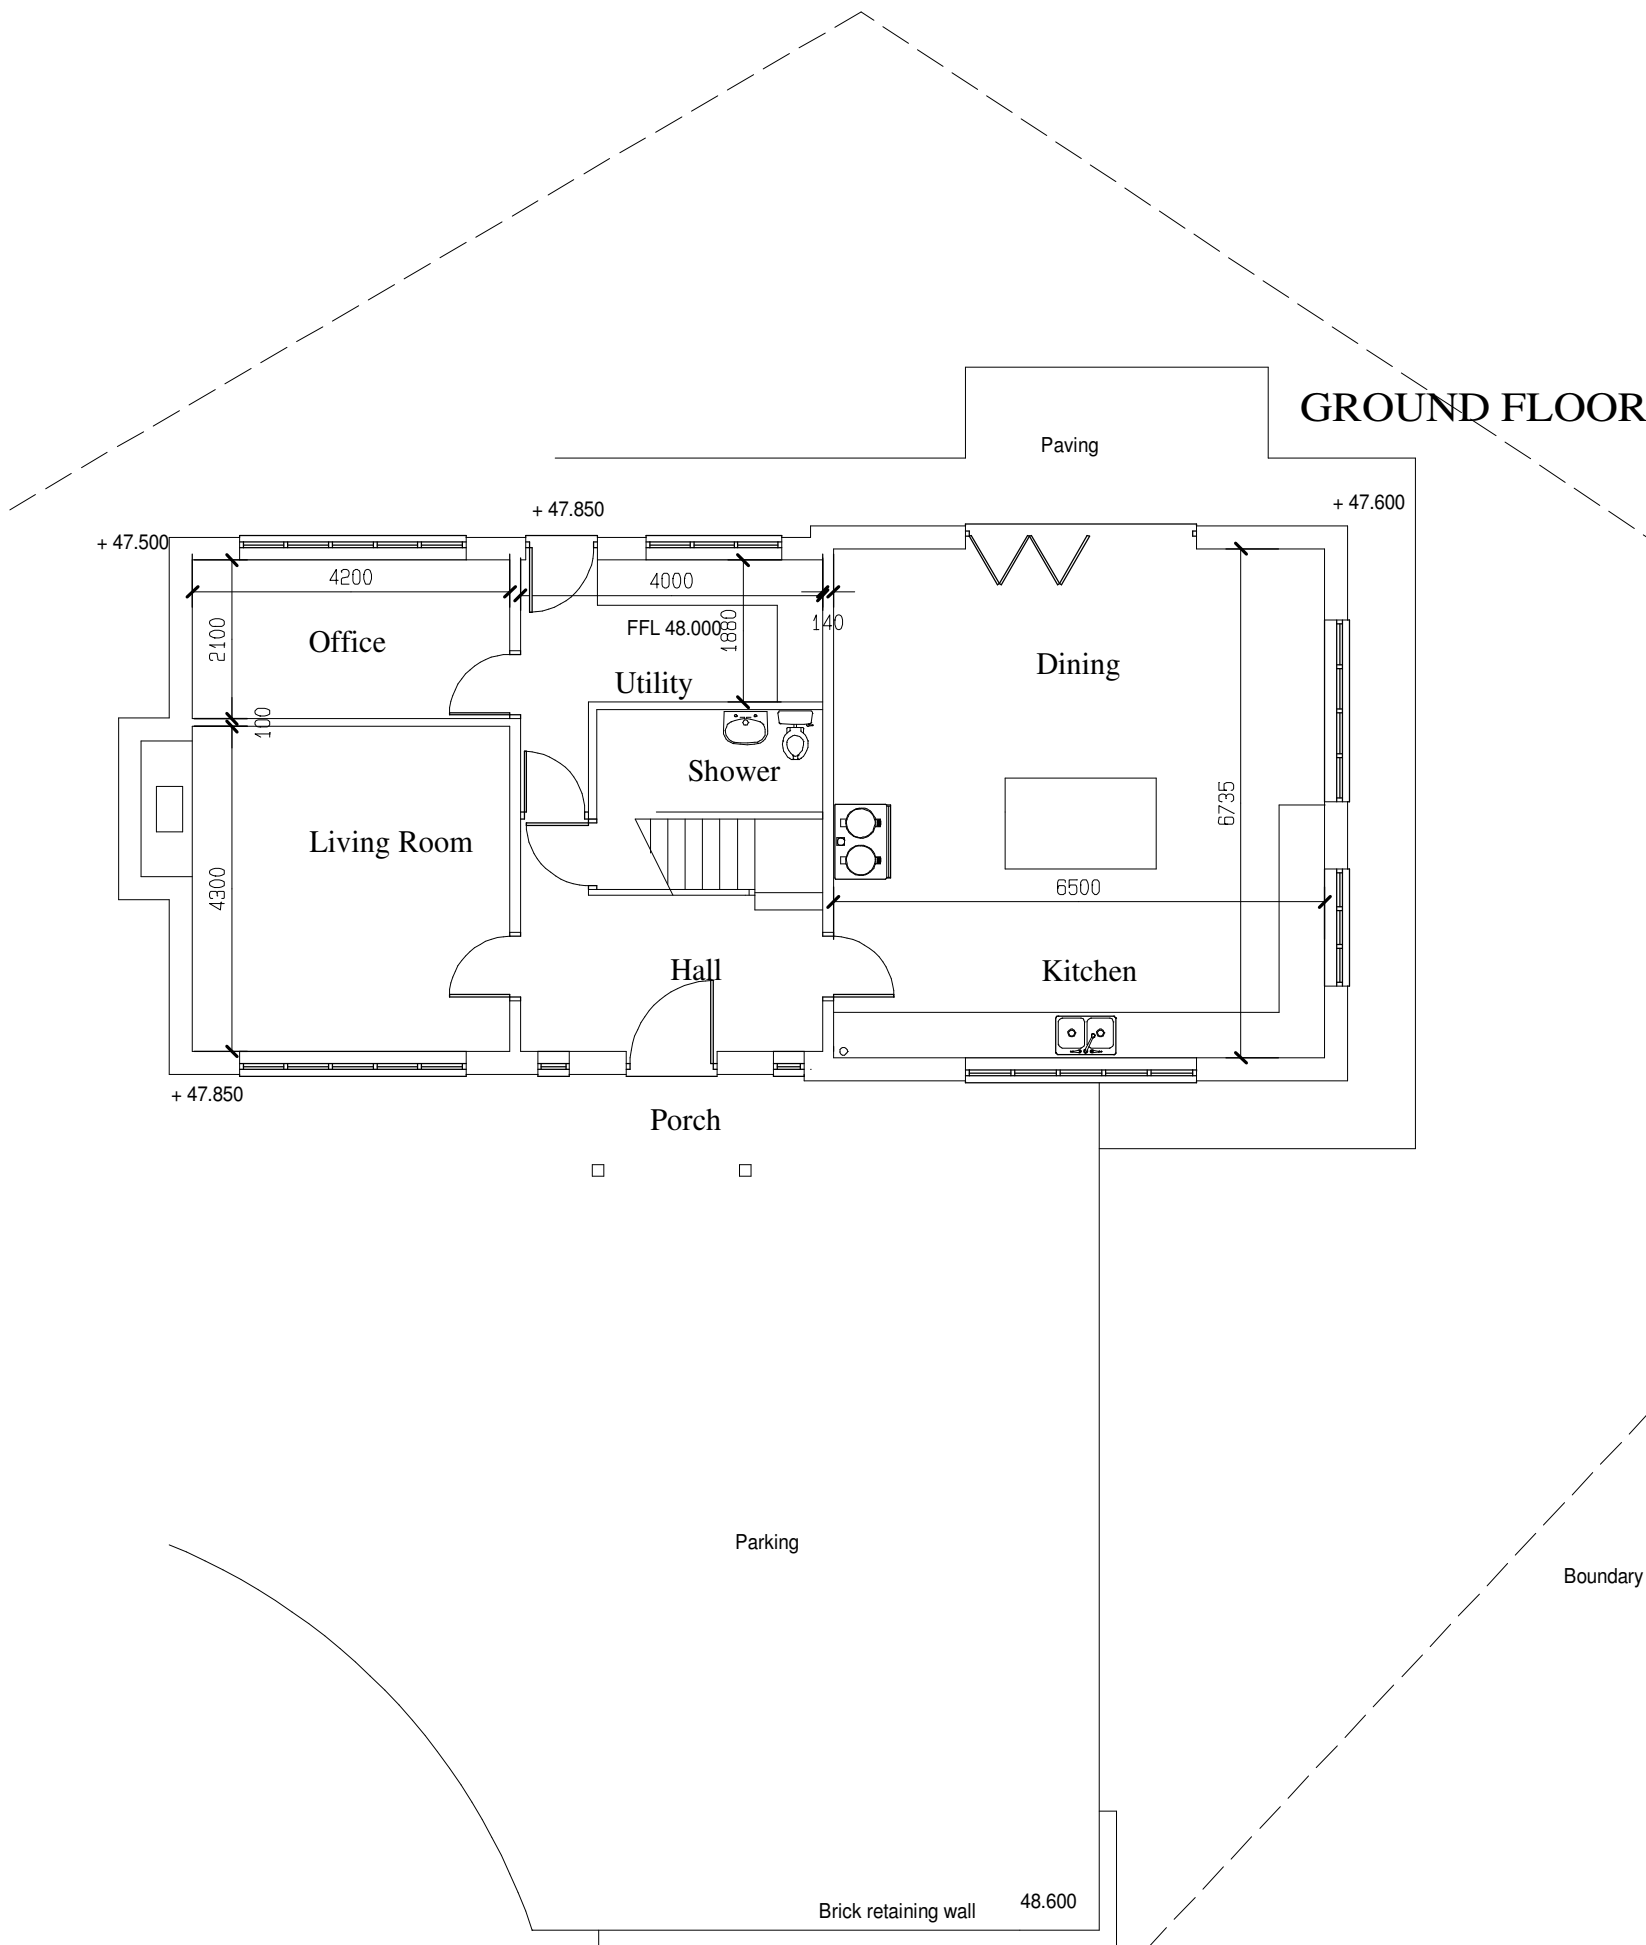

NORTH

EAST

SOUTH

WEST