


CAD FILE REF: C:\Users\RyanWG\Documents\2204- Earthworm energy plc ltd.dwg

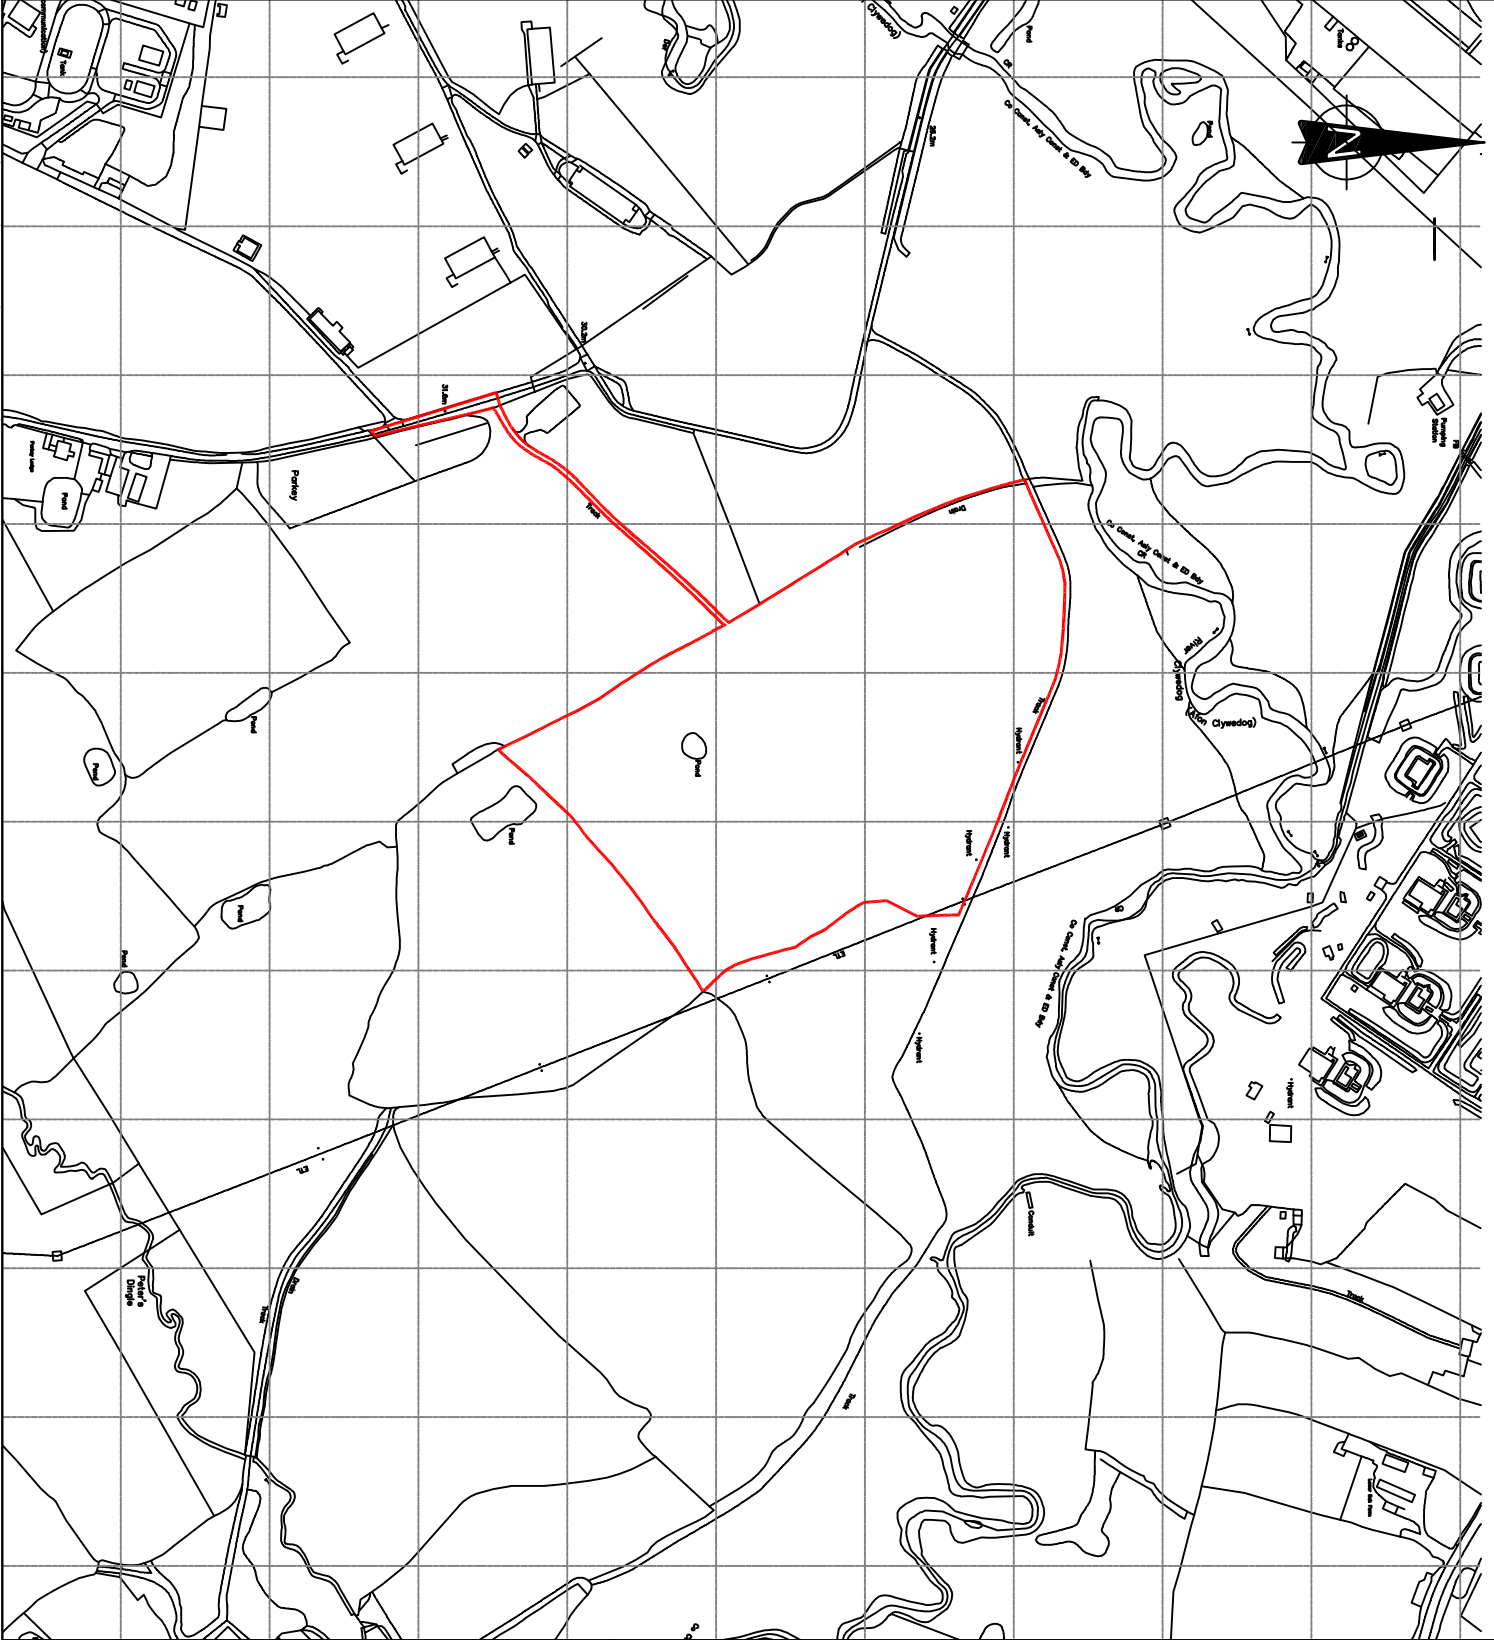

— PLANNING APPLICATION BOUNDARY

EARTHWORM ENERGY
PLC LTD

PICKHILL BRIDGE FARM
PROPOSED SOLAR
PANELS

PLANNING
APPLICATION SITE
BOUNDARY

DRAWN BY
RWG DATE
09.04.2015

CHECKED BY
JC SCALE @ A4
1:200

APPROVED BY
HJ ISSUE
P REVISION
-

DRAWING NUMBER
2204.PLG.02

