



NOTES

The extent of the ownership is shown in blue.
The relevant buildings are shown in red.

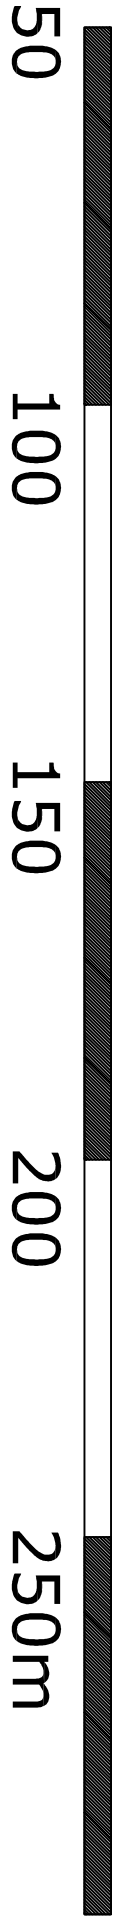

Iscoyd Park

Will Green
House

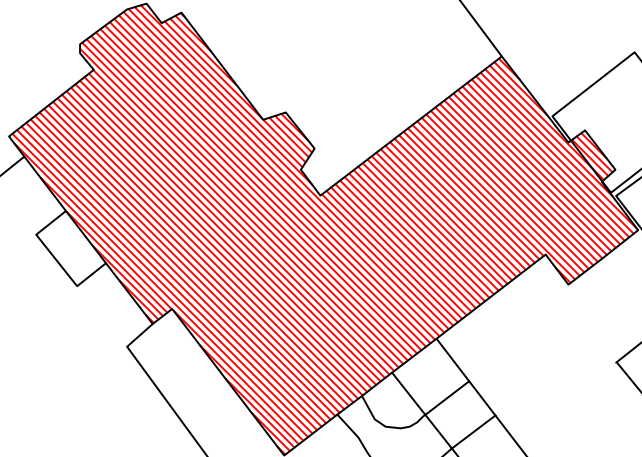

23.03.2015 **C** Main house application
Revisions:

Block Plan

Drw name:
Client: P Godsal Esq
Job: Iscoyd Park

Drw. No:	P 002 C	Scale:	1:500@A1
Date:	01.02.09		

EXISTING

THIS DRAWING IS COPYRIGHT, NO PORTION MAY BE REPRODUCED WITHOUT CONSENT. NO DIMENSIONS TO BE SCALED OFF THIS DRAWING. ALL DIMENSIONS TO BE CHECKED ON SITE.

CLARE CRAVEN ARCHITECTURE LLP

Plas Newydd, Trefnant, Denbigh LL16 5UN
Tel: 01745 730 601 Fax: 01745 730 252
Email: clare@plasnewydd.net