
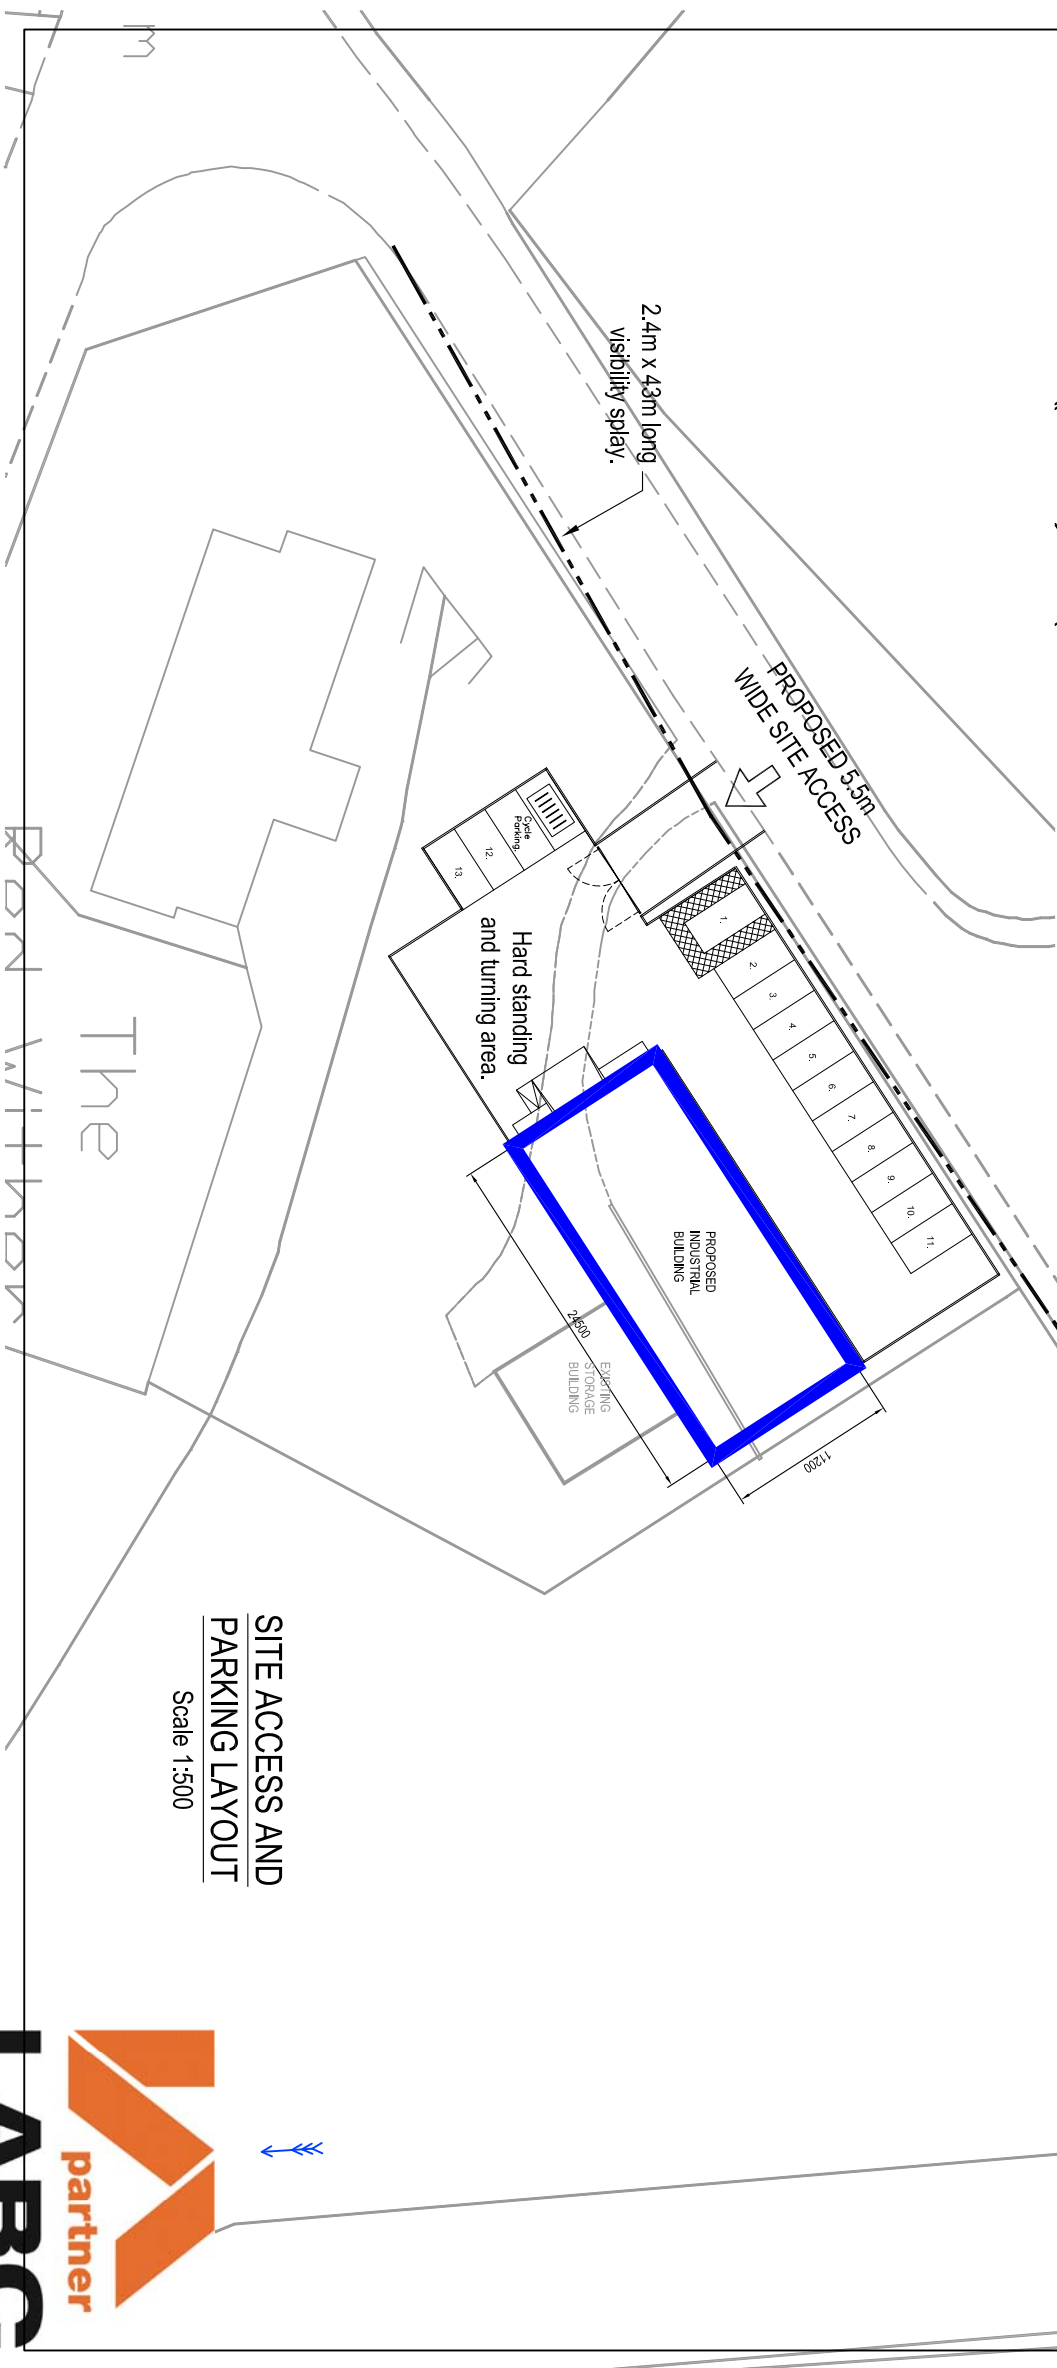


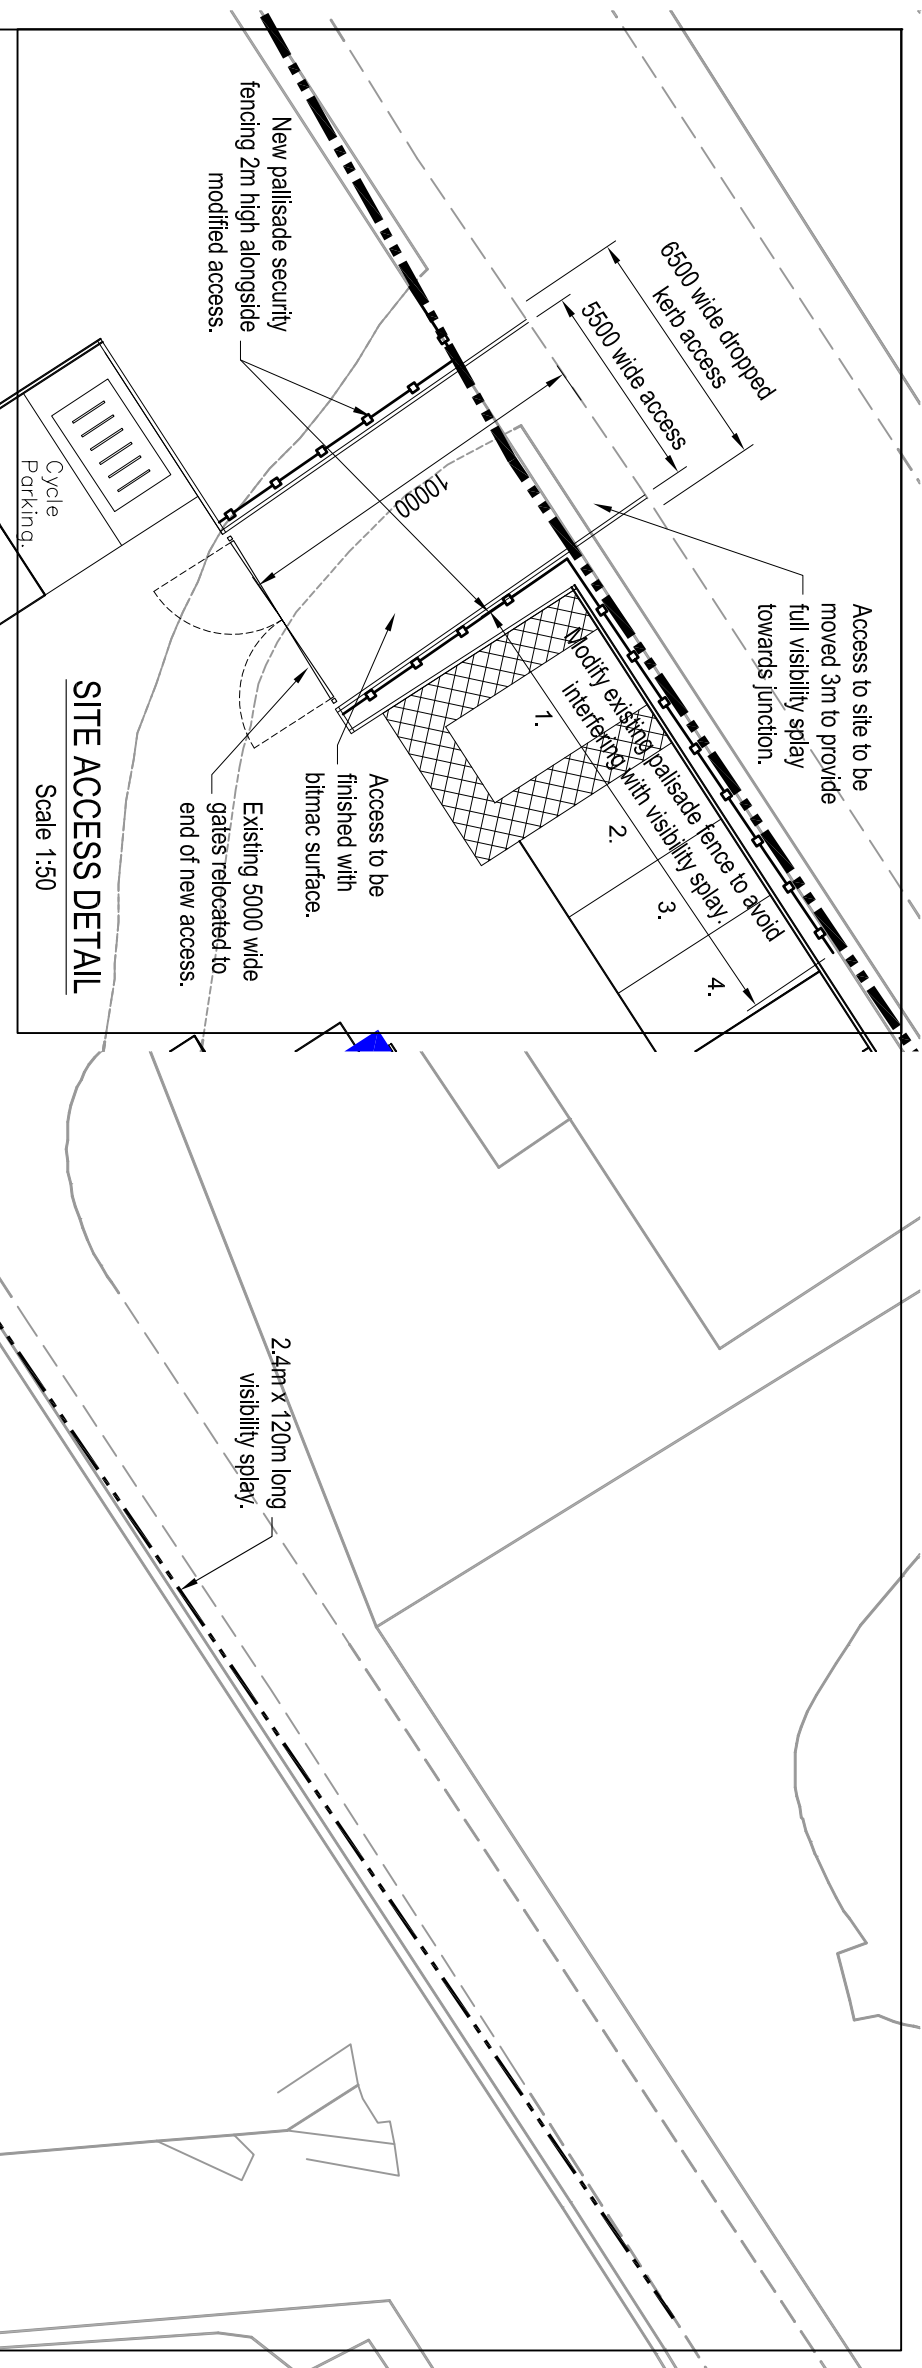

C	Building moved and reduced in size. Parking layout amended.	Dec14
B	Parking bays amended.	Dec14
A	Detail added for access	Dec14
Ph/Rev.	Revision Details	Date

andrew hannett limited
civil | structural | architectural

4 Dawn Close Bucklebury Flintsire CH7 2SA
t. 01244 543181 m. 07761 346542 e. ah.ltd@talktalk.net

Client: **aec engineering ltd**

Project: **Proposed Industrial Unit
on land off Bridge Road North,
Wrexham Industrial Estate**
**Site Access and
Parking Layout**

Scales: As shown @ A3 Date: Nov 2014

Drawing No: 2014/260/SK/03 Phase/Rev: C

