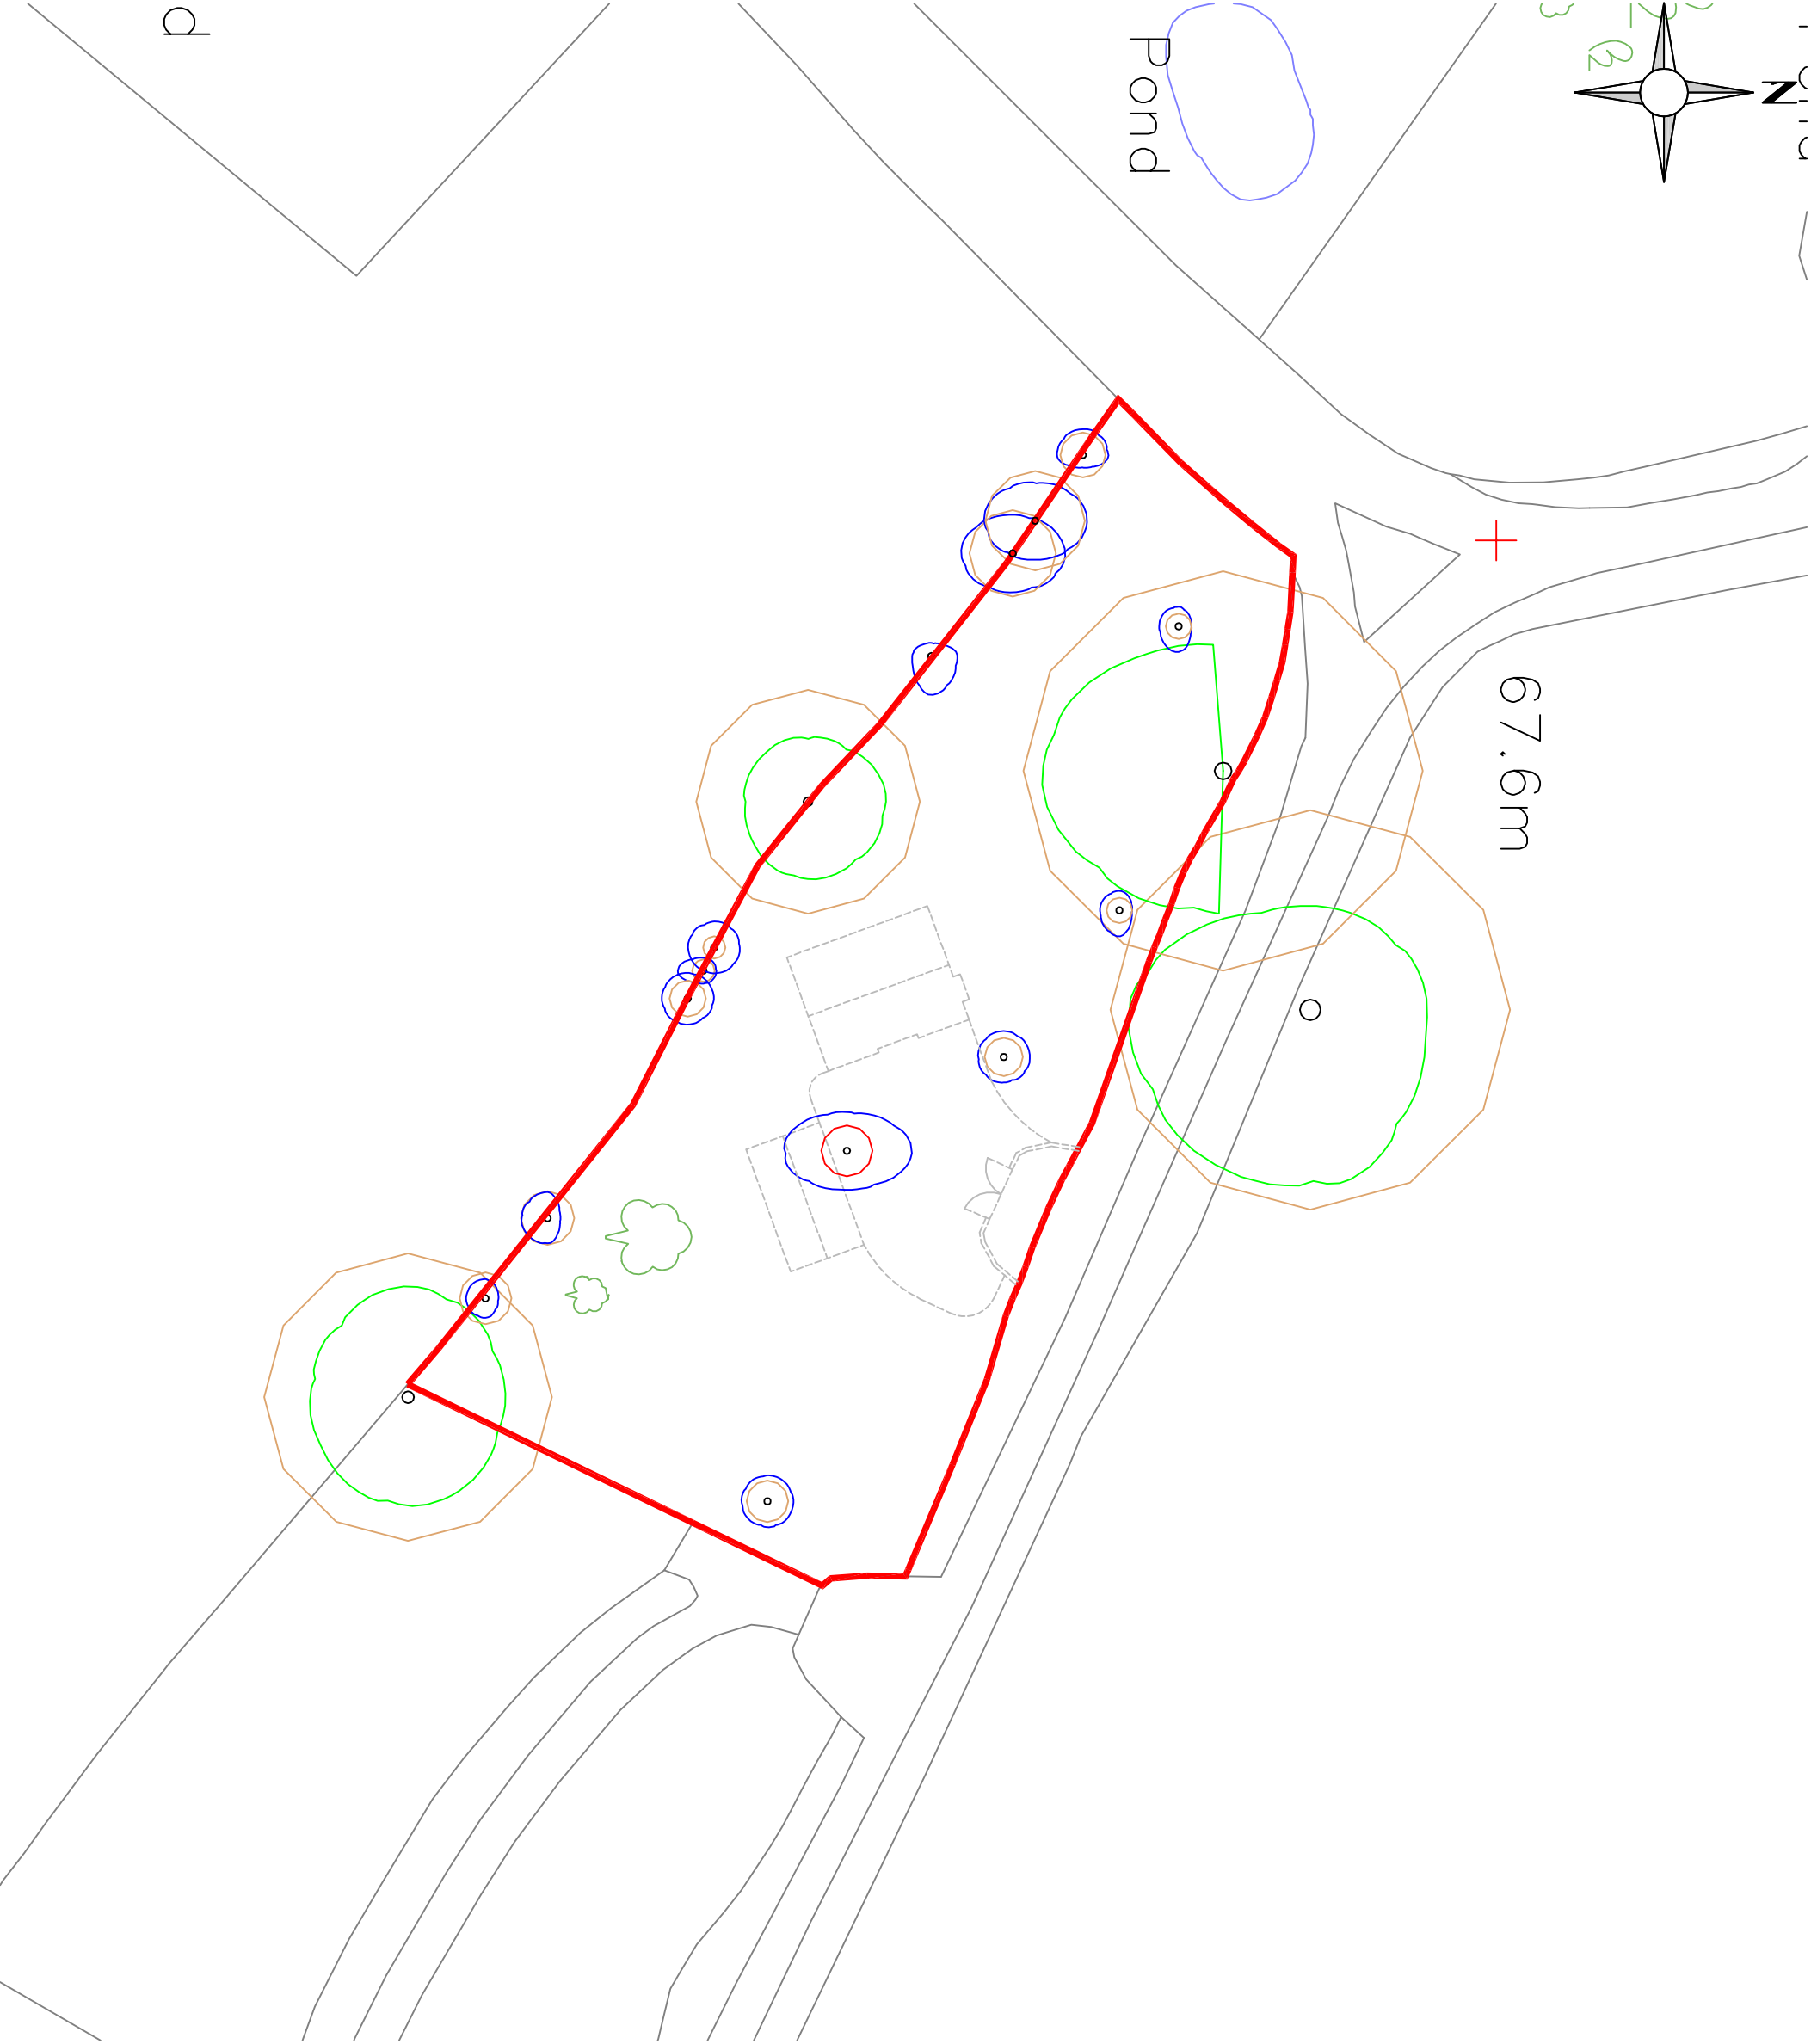


Pond

67.6m

LEGEND

- Site Boundary
- Proposed Dwelling, Handstanding & Entrance
- Root Protection Area
- Category 'A' Tree
- Category 'B' Tree
- Trees to be removed

[N.B Tree Root information taken from Sylvan Resources Report]

Rev.	Description	Date	Initial
© This drawing and the information depicted are the copyright of Les Stephan Planning Ltd and may not be reproduced without written consent.			
LES STEPHAN PLANNING LTD			
<i>Chartered Town Planners & Development Consultants</i>			
9 Sweetlake Business Village			
Shrewsbury SY3 9EW.			
T : 01743 231040			
W: www.lesstephanplanning.co.uk			
Client:			
Mr C. Evans			
Site Location:			
Horsemans Green			
Whitchurch			
Drawing Title			
Constraints Plan			
Drawn by:		Date:	
SJS		April 2015	
Scale	Job No.	Dwg No	Rev.
1/500 @ A3	1750	04	-