Dimensions are to be checked on site. Do not scale from drawings. Report discrepancies to the Architect.

Elevation 1

Proposed Site Plan
Scale 1:1000

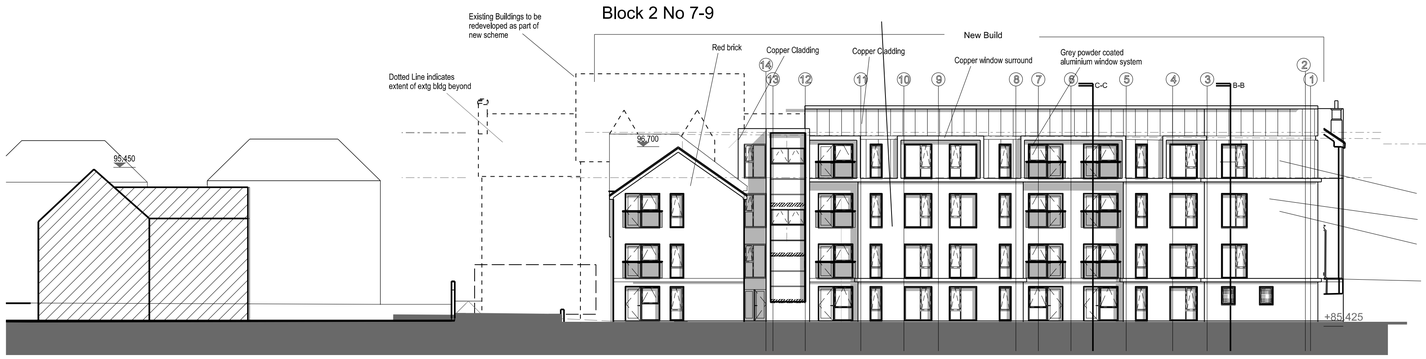

Elevation 2

Elevation 4

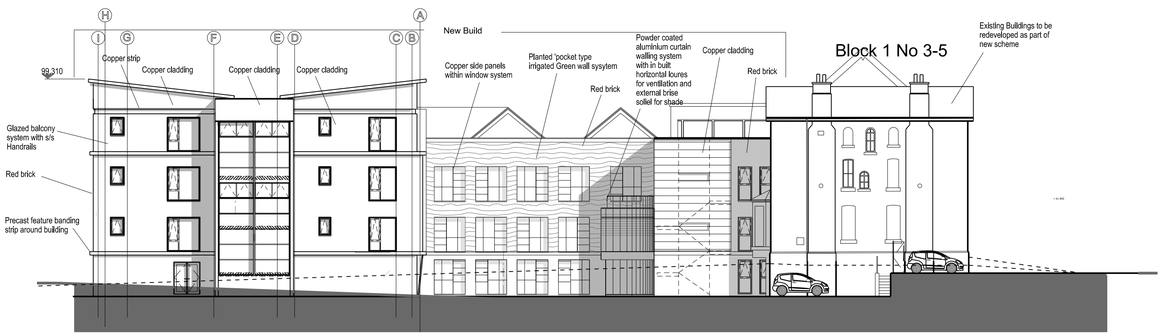

Elevation 3A

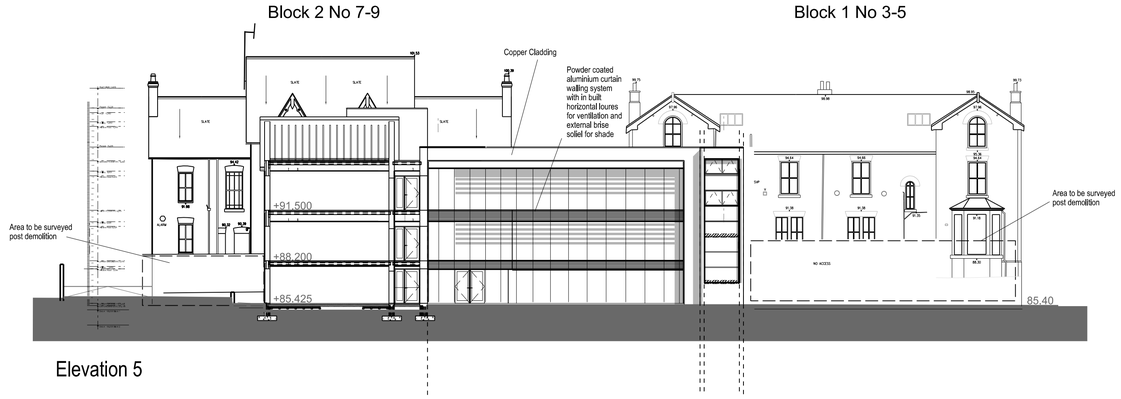

Elevation 5

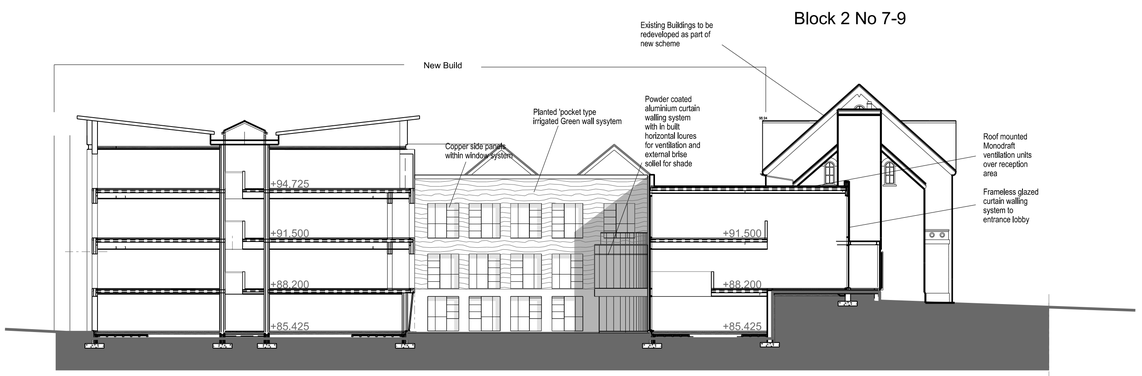

Elevation 3B

Elevation 6

Rev B Boundary interface distances clarified - AjS - Sept 14
Rev A Notes added to elevations Aug 14

PROJECT
3 -9 Grosvenor Road,
Wrexham, LL11 1DB

TITLE
Proposed Building Elevations

SIZE A1

STATUS PLANNING

PROJECT No	DRAWING No
1449	L12B
DRAWN by	CHECKED
CG	...
DATE	SCALE (L/Ls)
June 13	1:200

J O H N M c C A L L A R C H I T E C T S L T D
No .1 Arts Village, Henry Street, Liverpool L1 5BS Tel: 0151 707 1818 Fax: 707 1819
Old Coop Building, Church Street, Hayfield, SK22 2JE e-mail: admin@johnmccall.co.uk