
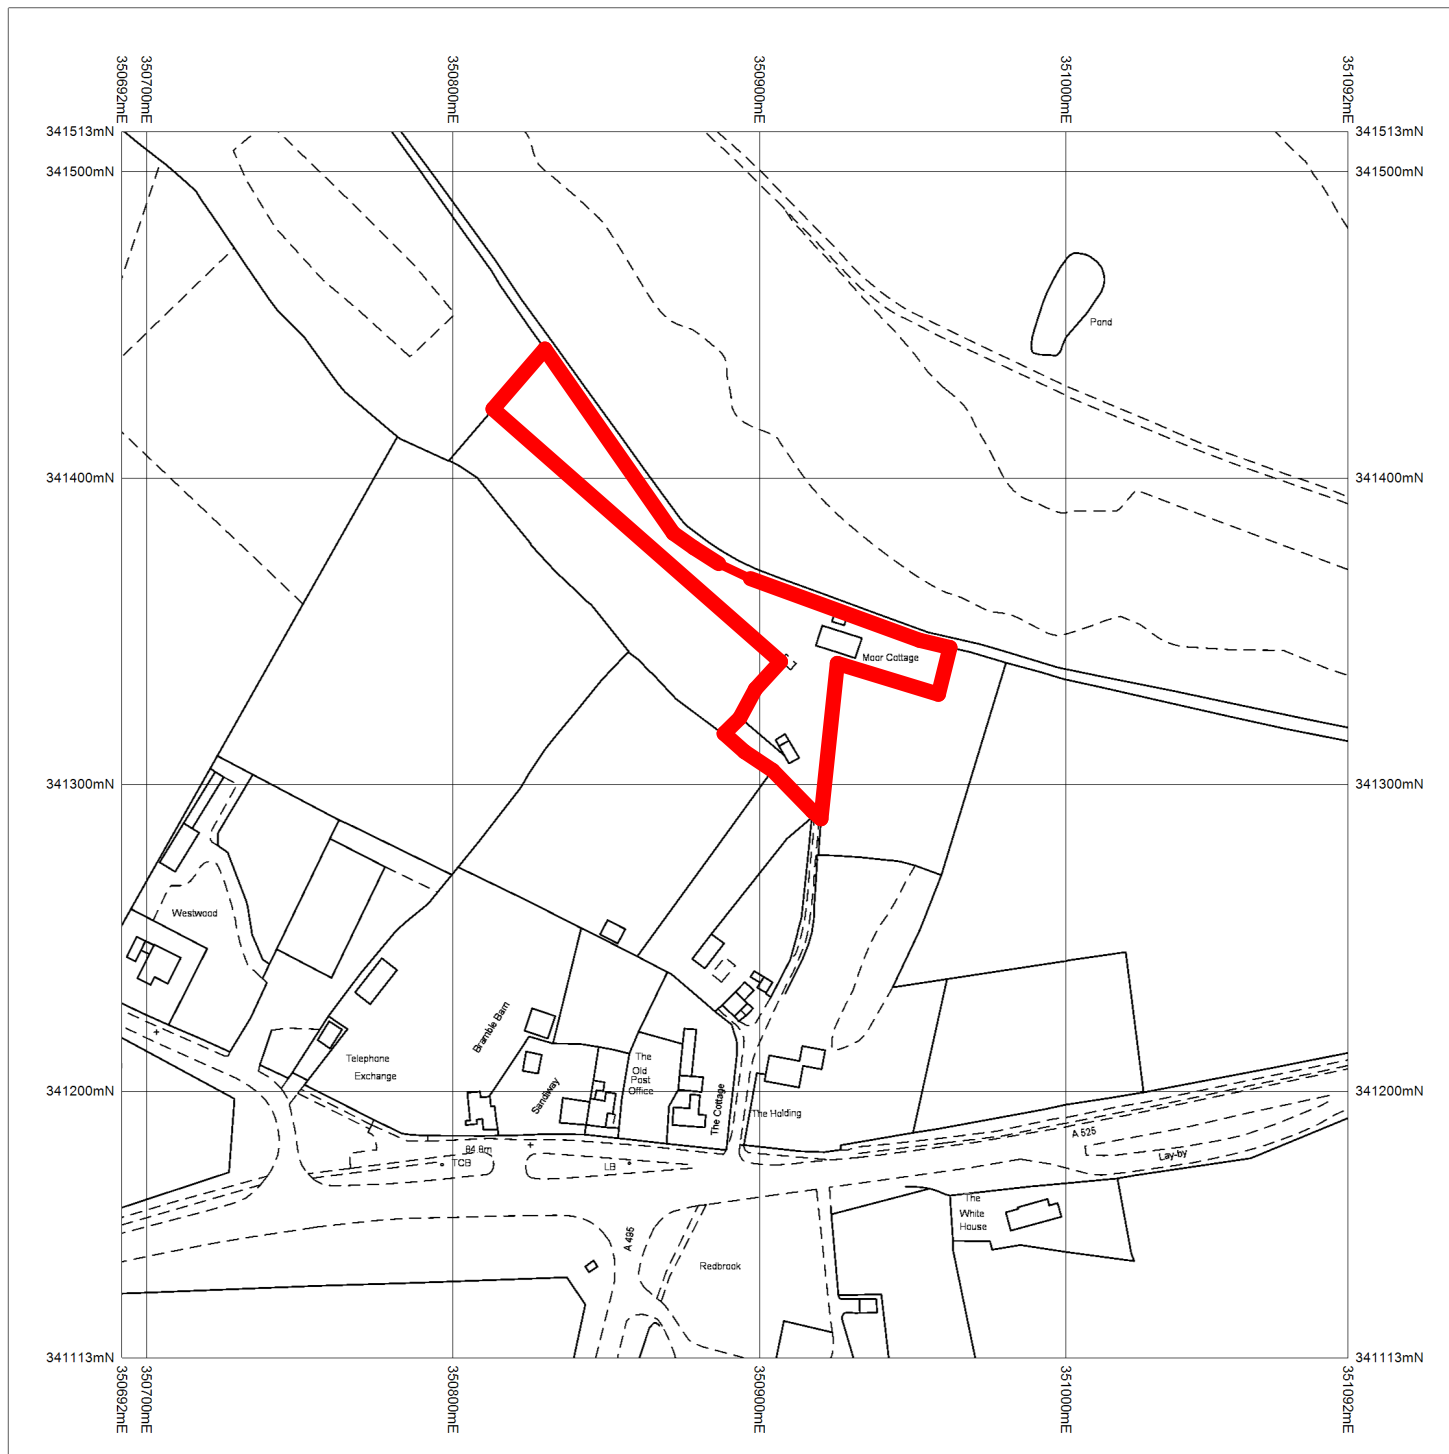


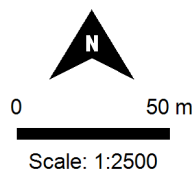

© Crown Copyright and database rights 2014 Ordnance Survey 100048957. The representation of road, track or path is no evidence of a boundary or right of way. The representation of features as lines is no evidence of a property boundary.

Supplied by: www.ukmapcentre.com
Serial Number: 44718
Centre Coordinates: 350892,341313
Production Date: 03 Mar 2014 21:41

Project	Replacement Dwelling	Drawing Title
Date	Aug 2014	MG/MC/01
Scale	1:2500	Drawing Title
	© A4 Paper	Location Plan

Project
Moor Cottage
Whitchurch
Shropshire

Client
Mr M & Mrs S Gourlay

Philip Kelsall Associates
Architectural & Building Consultants



Manorial House
5 Woodcock Lane Mow Cop ST7 3NG
Tel : 01782 698516
Mob : 07889 364105

e : phil@philipkelsall.co.uk