© Crown Copyright, All Rights Reserved. 2015 Licence Number 0100031673

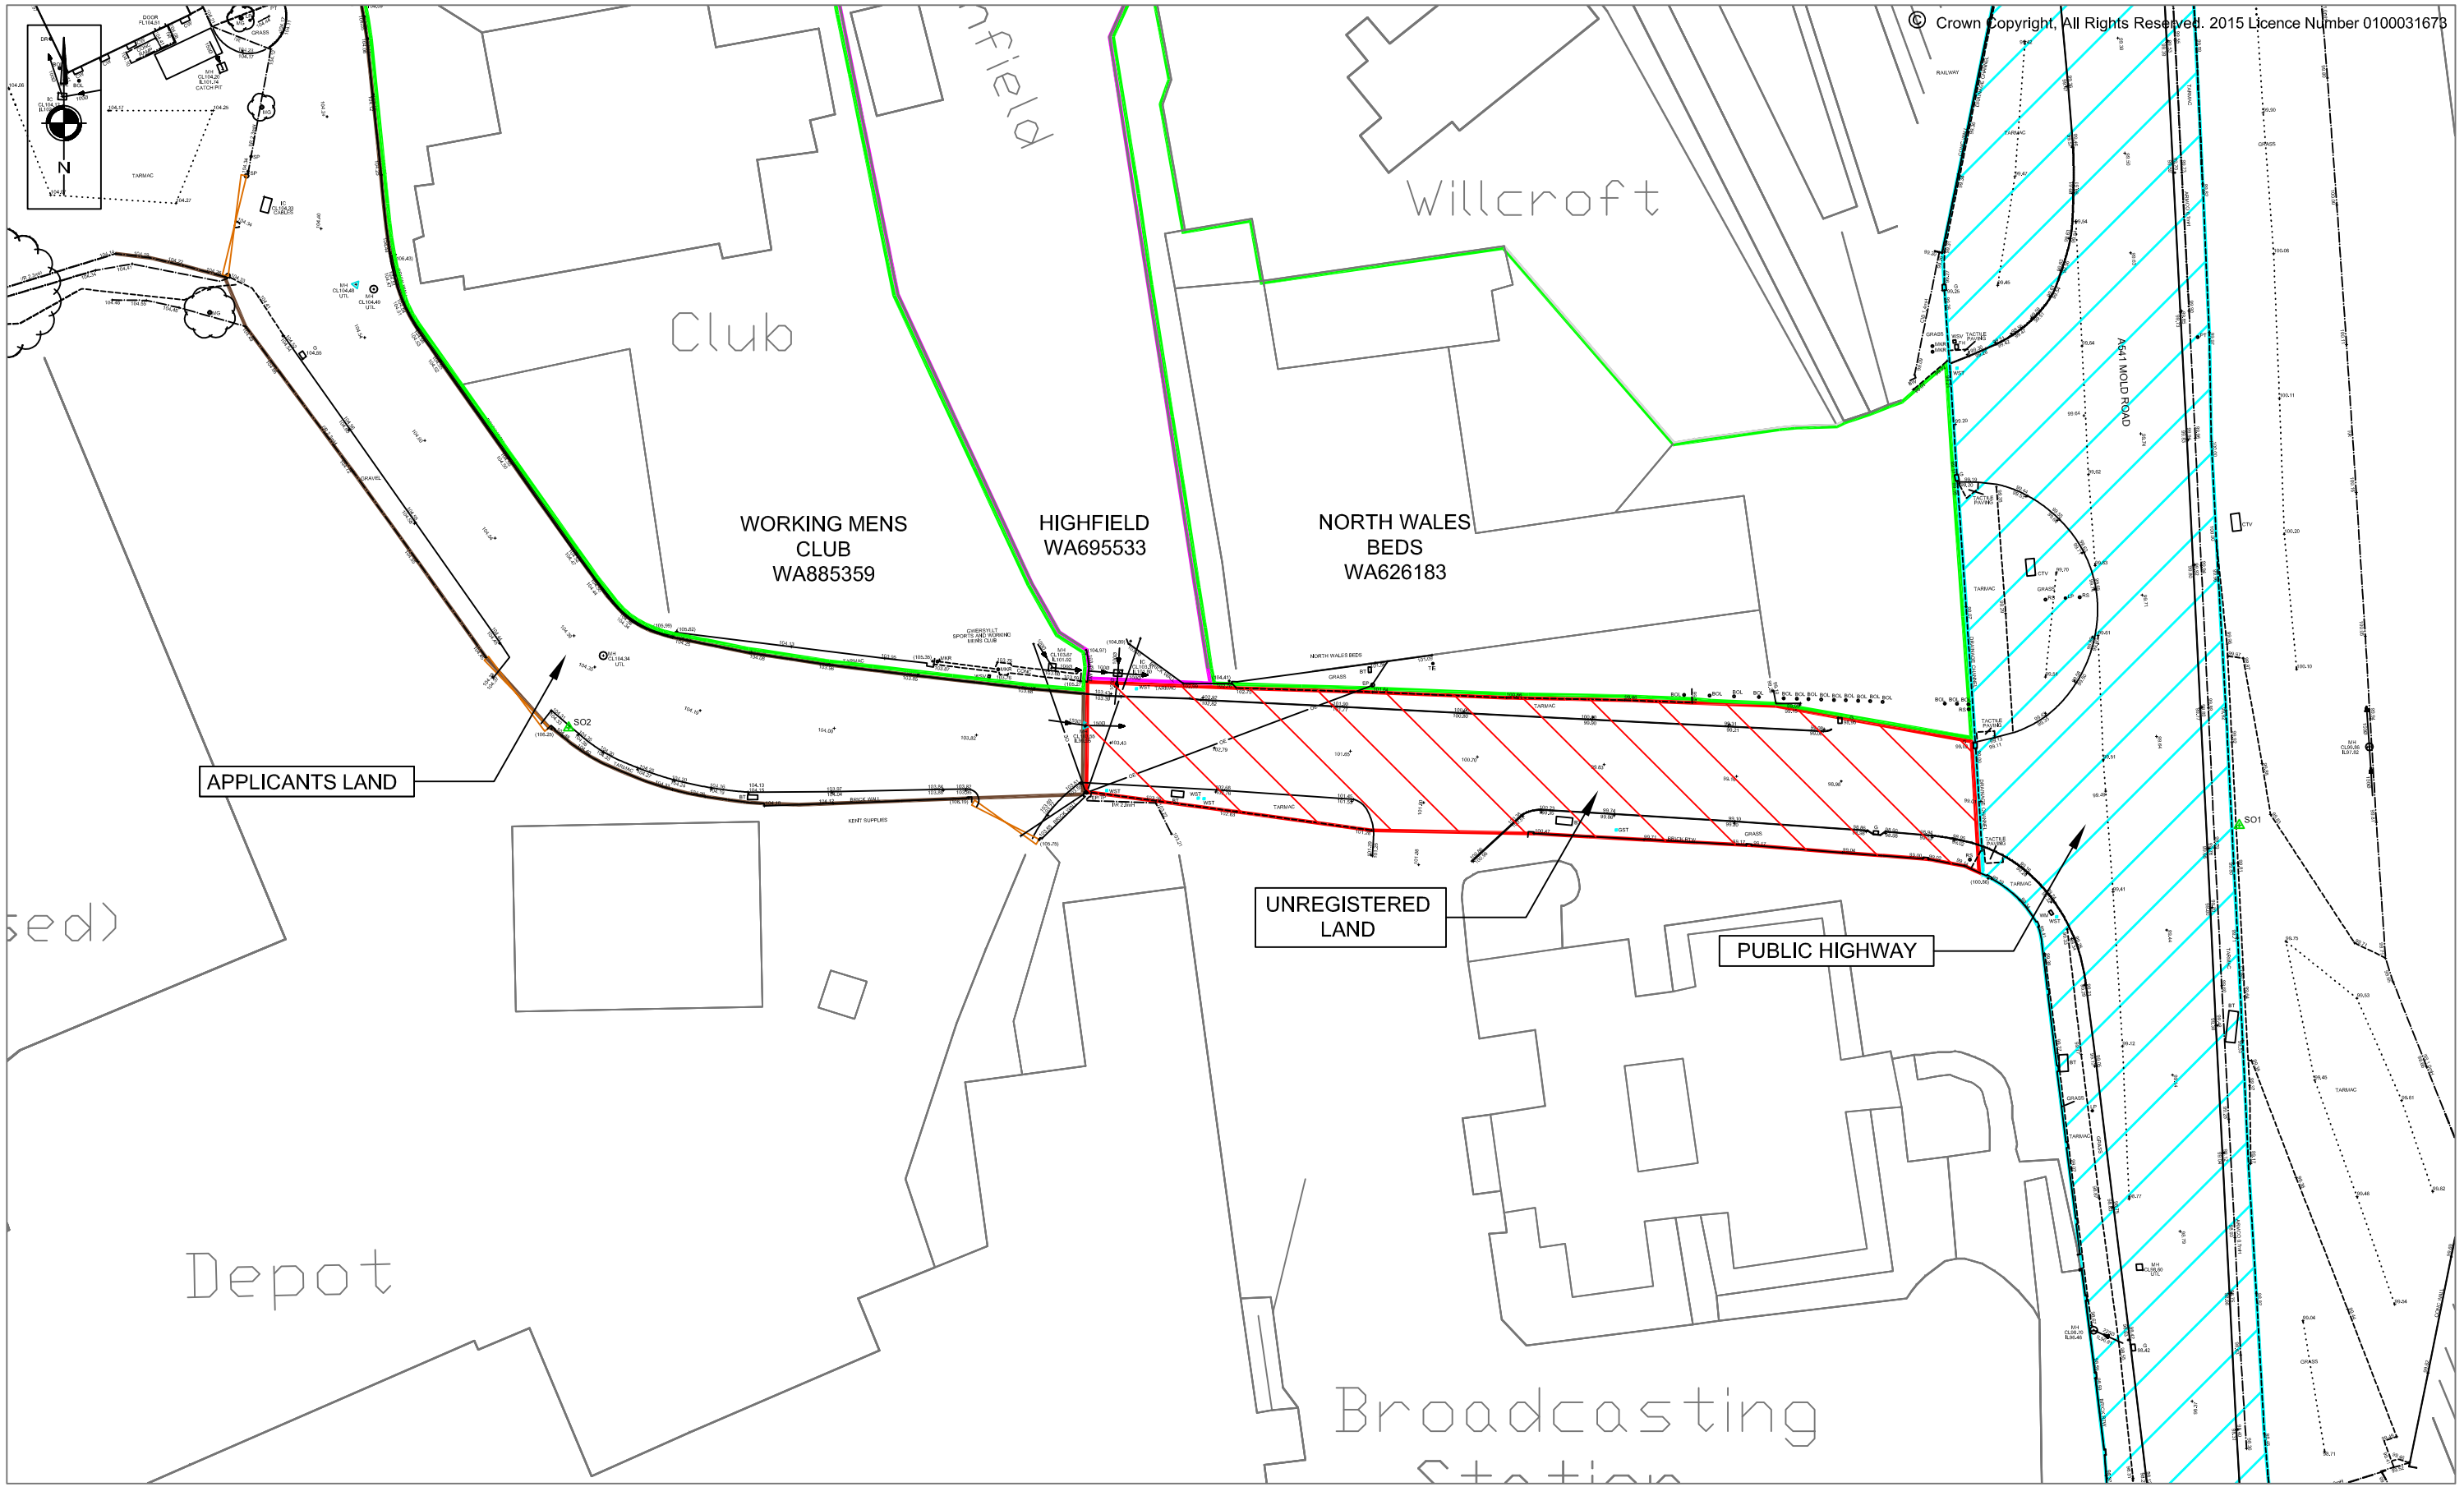

S C P

Transportation Planning : Infrastructure Design

2 Mount Street, Manchester, M2 5WQ, Tel 0161 832 4400, Fax 0161 832 5111
www.scptransport.co.uk, Email info@scptransport.co.uk

Project Title	WHITLEY BROTHERS LTD WESTMINSTER INDUSTRIAL ESTATE, GWERSYLLT
Drawing Title	LAND PLAN
Scale	1:500 @ A3
By	BA
Date	13.04.2015
Checked	WB
Approved/ Unapproved	-
Status	PLANNING

Rev	Description	Date	By
-	-	-	-
-	-	-	-
-	-	-	-
-	-	-	-

Drawing No.	SCP/14076/F01
Revision	-