



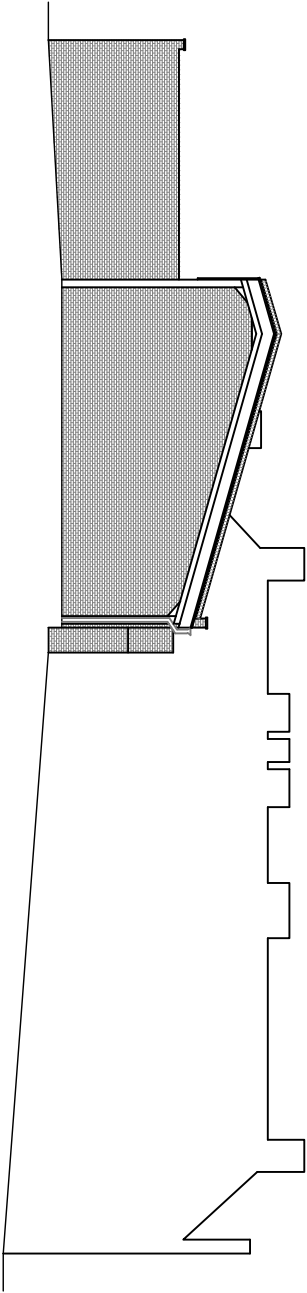

Proposed Floor Elevation

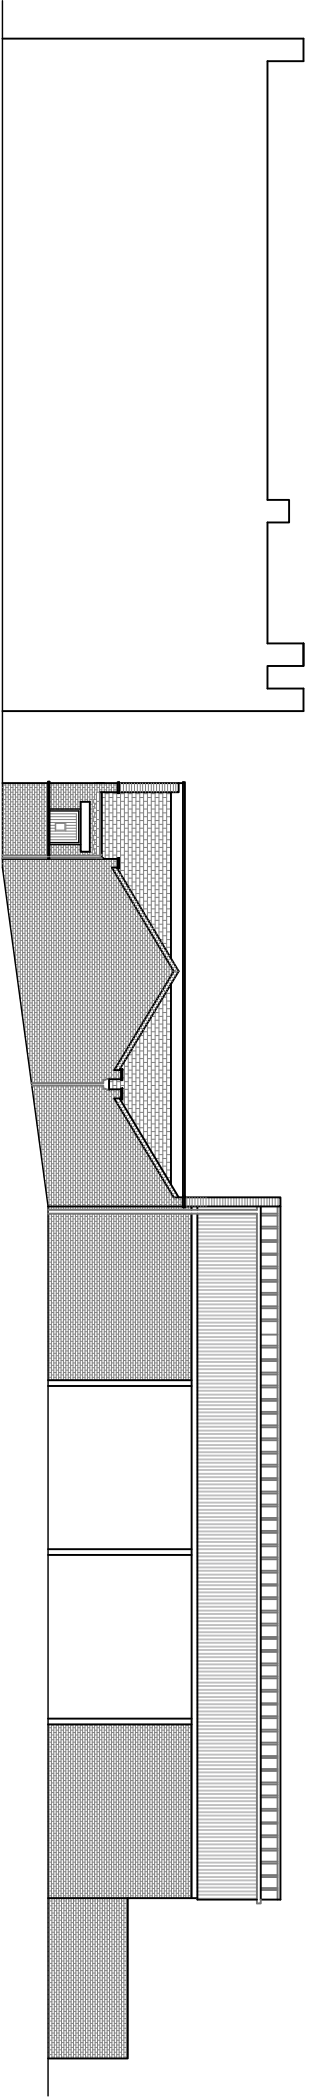

Proposed North Side Elevation

ALL MEASUREMENTS ARE IN MILLIMETERS UNLESS OTHERWISE STATED AND MUST BE CHECKED ON SITE AND NOT SOLELY DIRECTLY OFF THE DRAWING.

THIS DRAWING MUST BE USED FOR THE PURPOSE OF PLANNING AUTHORITY OR BUILDING REGULATION APPROVAL ONLY.

IT IS THE RESPONSIBILITY OF THE CLIENT OR THEIR CONTRACTORS TO OBTAIN APPROVAL FROM THE LOCAL AUTHORITY PLANNING AND BUILDING CONTROL DEPARTMENTS BEFORE WORK COMMENCES AND TO ENSURE THAT INSTRUCTIONS ARE CARRIED OUT AT THE EXACTED STATED IN THEIR GUIDELINES.

THIS DRAWING HAS BEEN PREPARED WITHOUT KNOWLEDGE OF SITE, GROUND CONDITIONS, EXISTING DRAIN CONDITIONS, EXISTING UTILITIES OR THE STRUCTURAL NATURE OF EXISTING BUILDINGS.

ALL THE INFORMATION PROVIDED IS USED AT THE CLIENTS OWN RISK AND NO LIABILITY WILL BE ACCEPTED BY

Kelpalmer Plans

Client	Mr John Pary, Borras Hall, Borras Hall Lane, Llanyrwil, Wrexham, Chyd, LL13 8EG		
Project	Alterations to Outbuildings		
Title	Proposed Elevations with Hall 2		
Job No.	KP-12-042	Drawn By	Kel Palmer
Date	April 2013	Checked By	
Scale	1:200 @ A3	Revision	
Drawing Number	O10 Planning Permission		

kelpalmer
Plans

kelpalmer@men.com
52 Kanto Lane, Whodam, Northwich, Cheshire,
CW9 6PF
01606 725540 or 07879 883970