

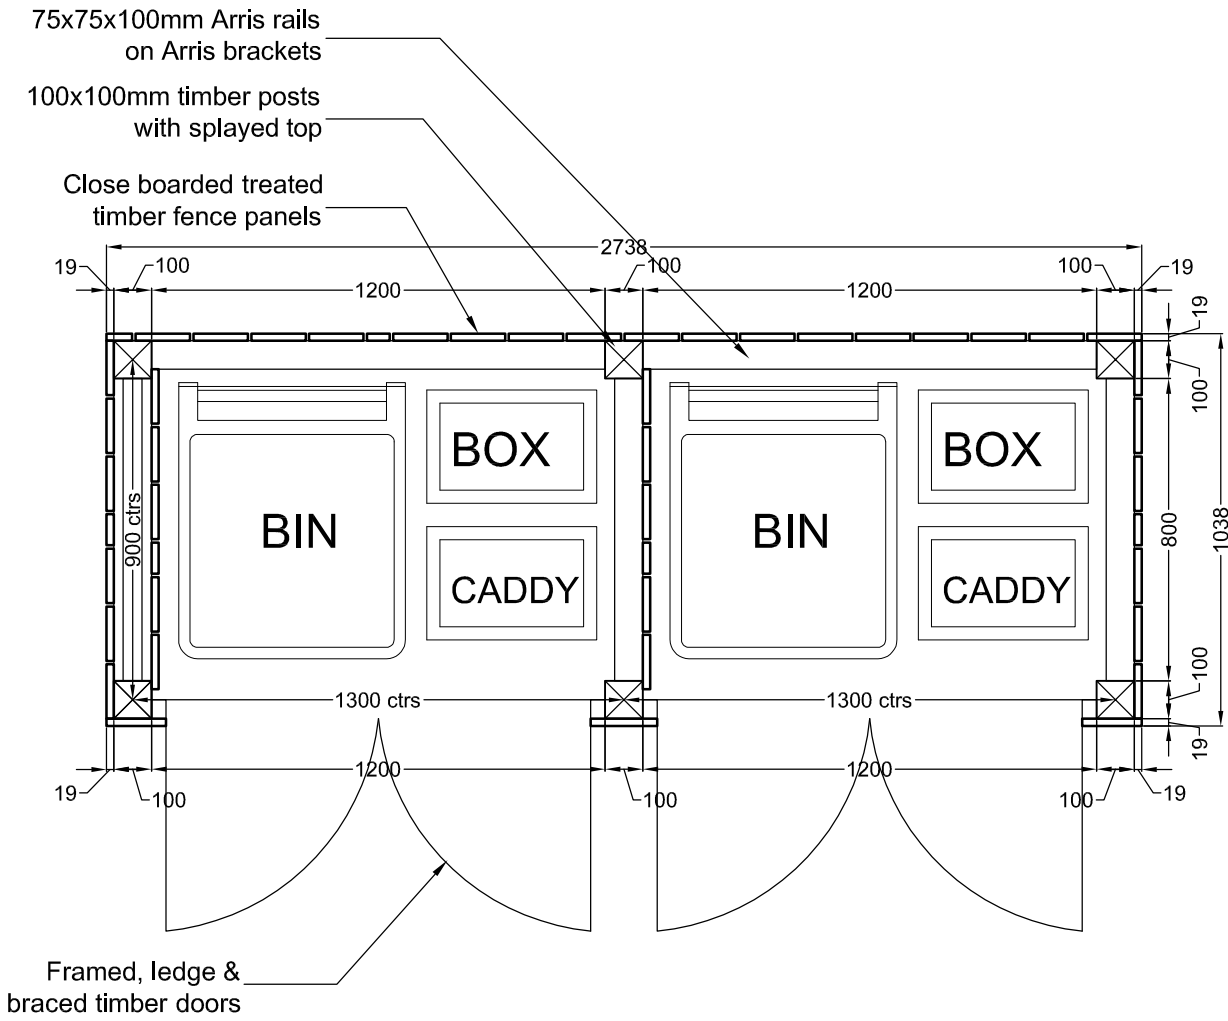


Refer to site layout plan
6727/L(9)01 for exact locations
of bin stores.


Plan

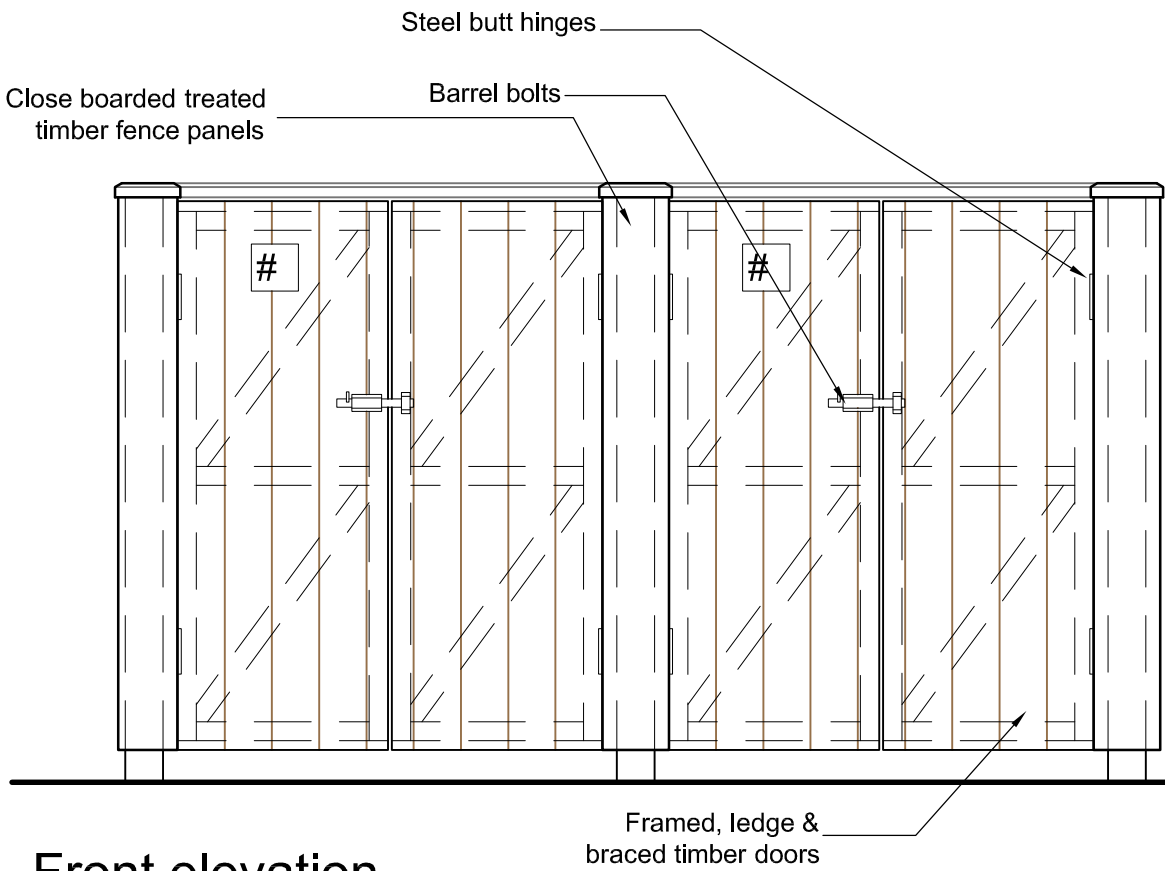

Section

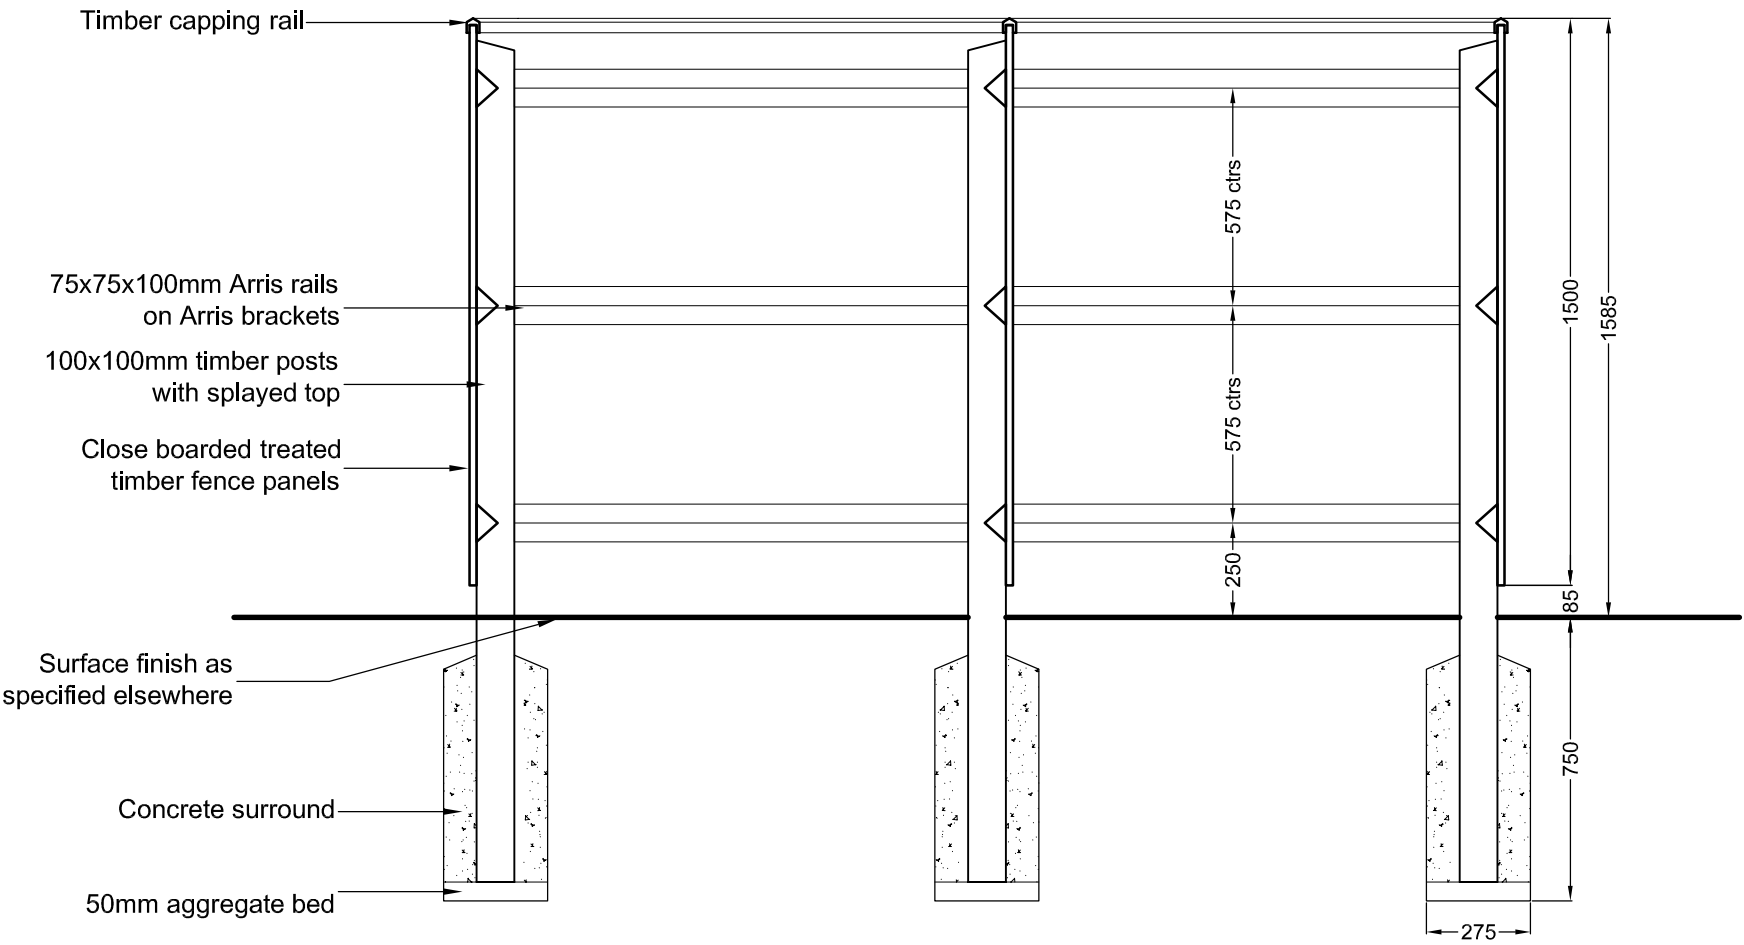

Front elevation

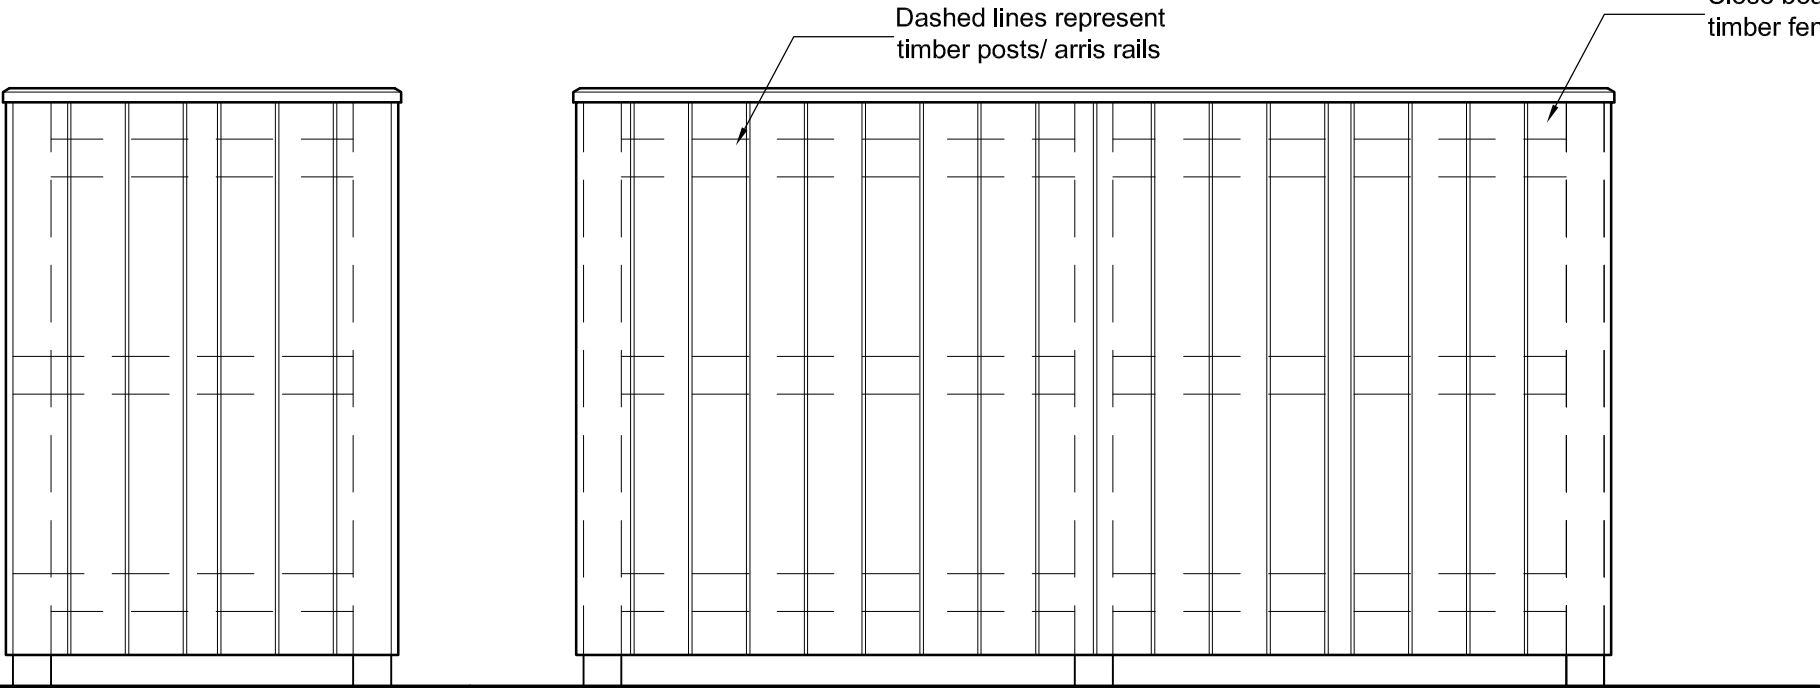

Side elevation

Rear elevation

FENCING NOTE:
To be to BS 1722: Part 5.
To match details shown in drawing A(2)38
Height as shown and adjusted accordingly, as required.

Posts: 100 x 100mm treated timber. Set out as indicated.
Arris rails are to be 75x75x100mm treated timber, fixed to posts via Arris brackets.
Posts to be set in 300mm dia. x 750mm deep conc. filled hole to not less than half the depth.
Ensure fence panel has capping rail, twice splayed & rebated once for fixing.
All fittings & fixtures to be galvanised.

FRAME, LEDGED & BRACED GATE:
boarded as fence detail - *all to be confirmed by panel manufacturer and adjusted accordingly*
Stiles: 75 x 50 fin.
Head: 75 x 50 fin.
Braces: 75 x 50 fin.
Mid Rail: 75 x 50 fin.
Bottom Rail: 75 x 50 fin.

IRONMONGERY:
Barrel bolts & receivers (galv'd. finish) with option to fit padlocks.
Steel butt hinges to BS 227:Part 1A. (galv'd finish, sheradised screw fixed).

FINISHES:
All timbers to receive suitable approved stain finish. Colour to be agreed.



A		19/03/15 - updated to reflect new site layout.		C.B.	
Rev	Description	Initial	Check		
Client	LIMEGROVE HOMES	Drawg Title		BIN STORE DETAILS	
Project	Jeffries Road, Wrexham	Scale	1:20	Drawn	C.B.
Drawg No.	6727/A(9)02	Date	14/12/14	Revised	A