



SCALE @ 1:100

0 1 1 1 1 5 M

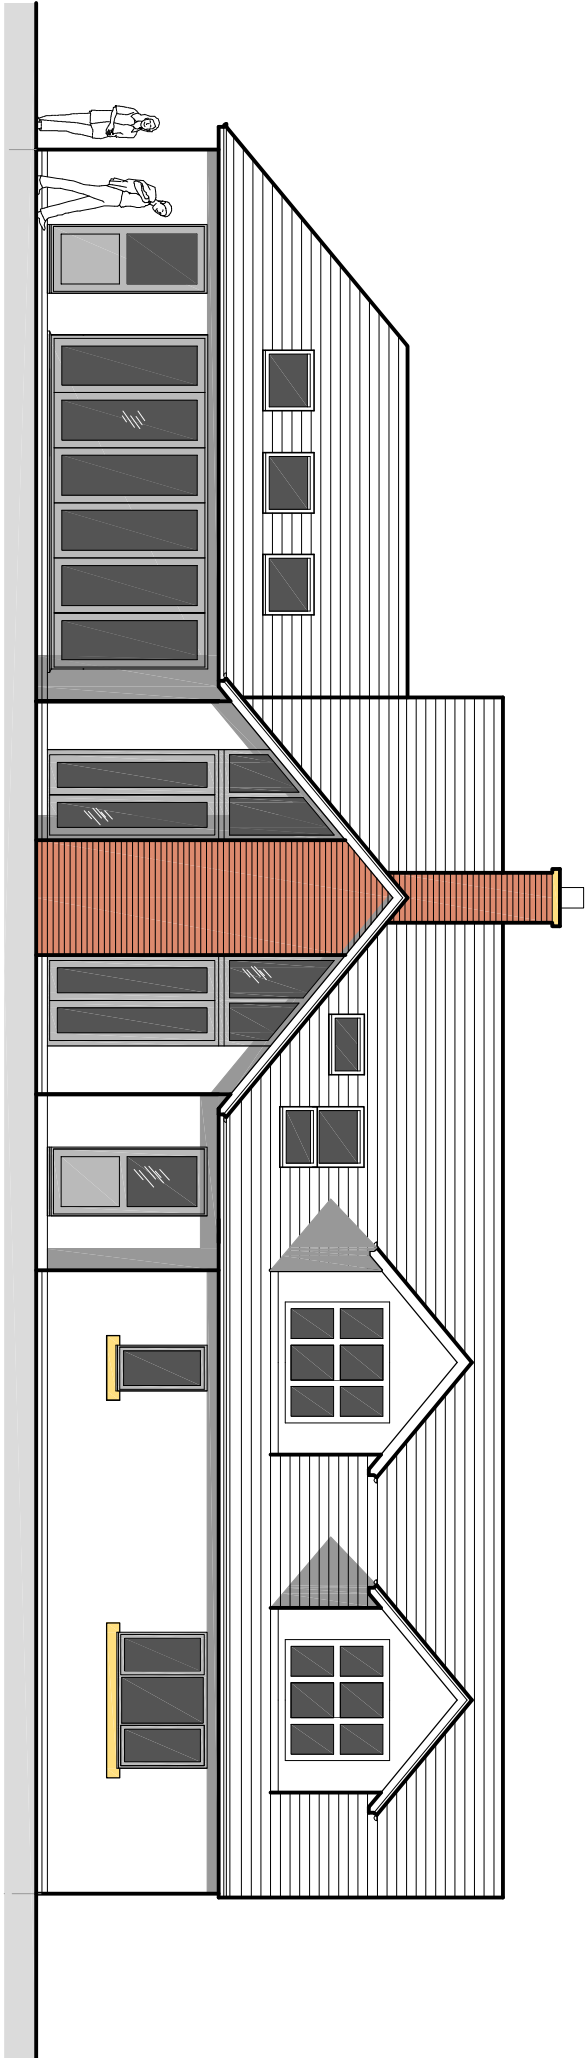

1 REAR (West) ELEVATION

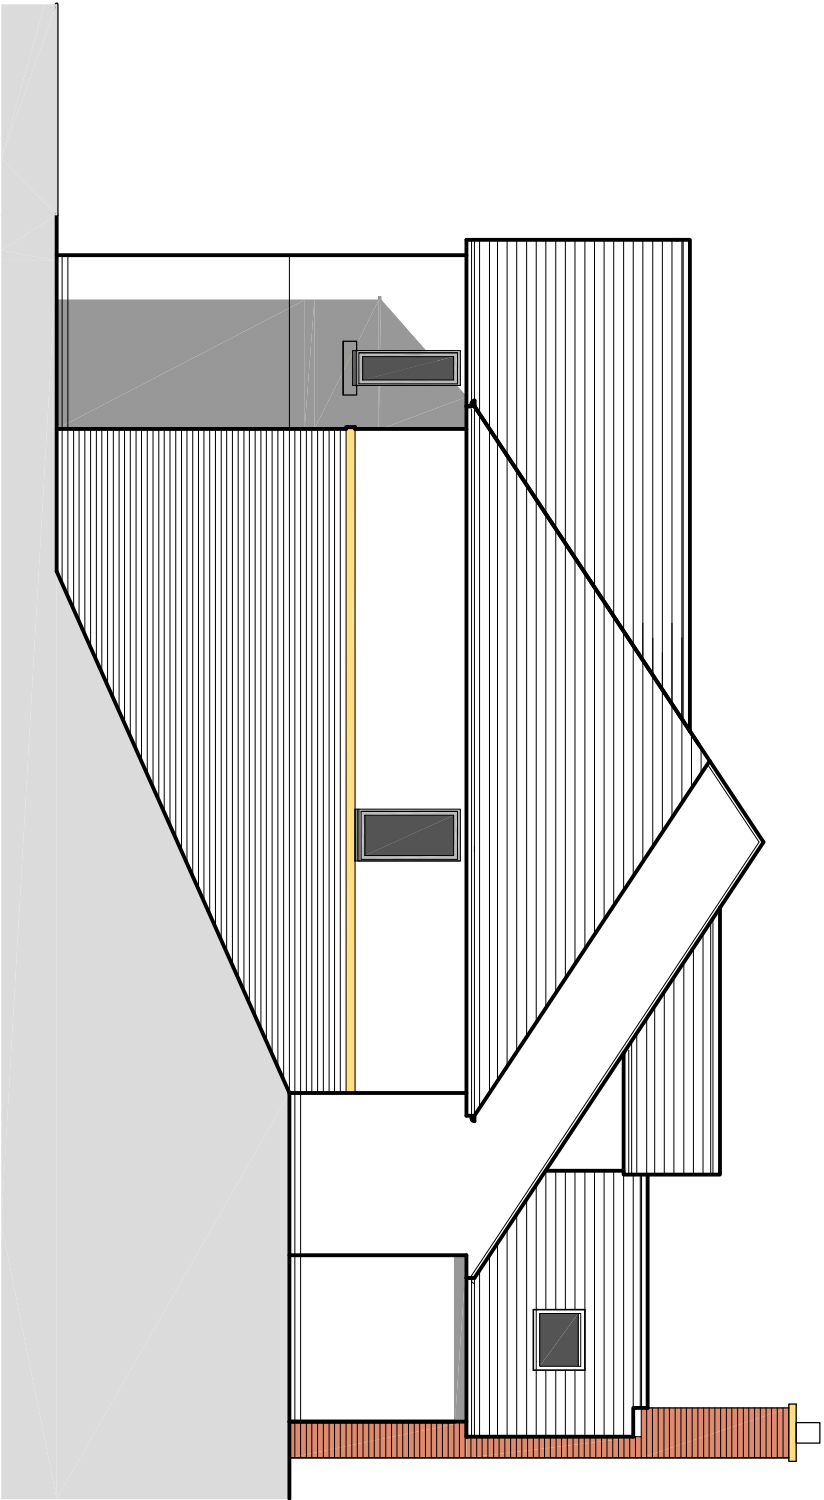

2 SIDE (North) ELEVATION

InSite
ARCHITECTURE

4 OLD PORT SQUARE
CHESTER
CH1 4JP
t. 01244 974501
mail@insitearchitecture.co.uk

'EDGE HILL' HOSELEY LANE, LL12 8YE

PROPOSED REPLACEMENT DWELLING

PROPOSED
ELEVATIONS

SCALE 1:100 @ A3

dwg : ISA 249 P 204



WARNING: DO NOT SCALE FROM PRINTS - WORK FROM FIGURED DIMENSIONS ONLY
THIS DRAWING REMAINS THE LEGAL PROPERTY OF INSITE ARCHITECTURE AND UNAUTHORISED USE OR REPRODUCTION
OF IT (OTHER THAN FOR PRIVATE CONSUMPTION) WITHOUT THE WRITTEN PERMISSION OF INSITE ARCHITECTURE IS EXPRESSLY
FORBIDDEN. WITHOUT FURTHER CONSENT, ALL DRAWINGS ARE SUBJECT TO COPYRIGHT LAW.