


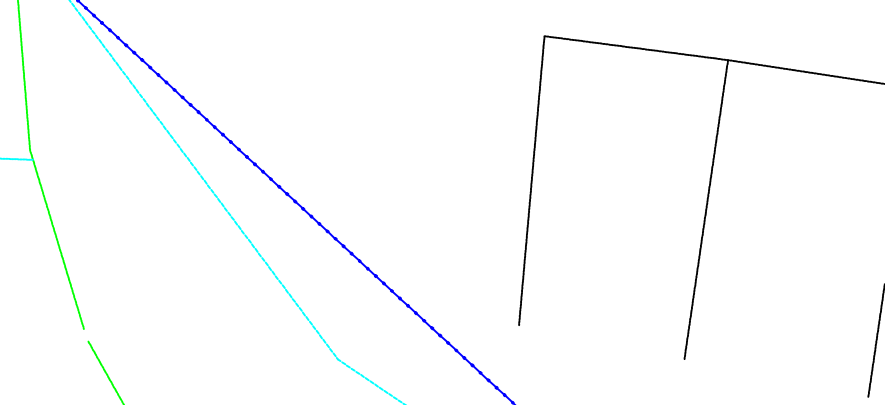

	WREXHAM COUNTY BOROUGH COUNCIL		
	MARTIN WRIGHT, B.Sc(Hons), MRICS CHIEF TRANSPORTATION AND ASSET MANAGEMENT OFFICER CROWN BUILDINGS, 31 CHESTER STREET, WREXHAM, LL13 8BG		
Tel: (01978) 297102		Fax: (01978) 297103	
Project: Stt Christopher's School			
Detailed: Classroom Extensions-External Works- PROPOSED			
Drawn/Checked: RB	Date: 10/14	AutoCad File Ref:	
Scale: 1:100 @ A1	Project No: PS	Dwg No: SC/10	Rev:A