



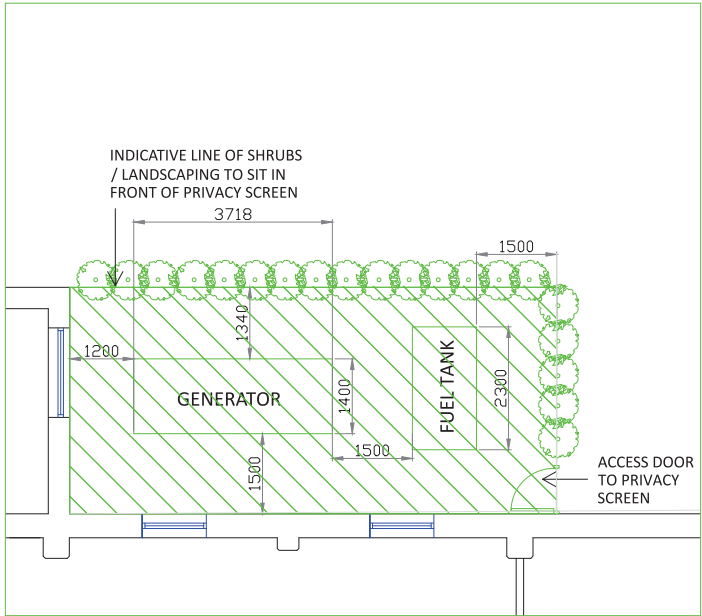

PROPOSED GENERATOR & FUEL TANK GENERAL ARRANGEMENT
SHOWING EXTENT OF LANDSCAPING
SCALE 1:50

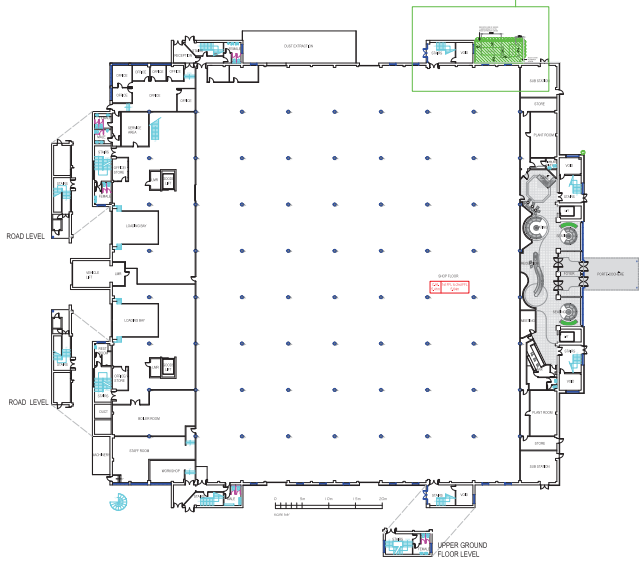


PROPOSED GENERATOR & FUEL TANK LOCATION PLAN
SCALE 1:500



PROPOSED VISUAL INTERPRETATION
SHOWING THE LOCATION OF THE GENERATOR AND
FUEL TANK IN CONTEXT OF THE LOCAL SITE

FLUE TO BE 150MM DIAMETER STAINLESS STEEL
CIRCULAR TYPE EXHAUST WHICH EXTENDS TO
STAIRWELL AND AFFIXED TO SECURE BRACKETS
EXTENDING 1000MM ABOVE ROOF LEVEL

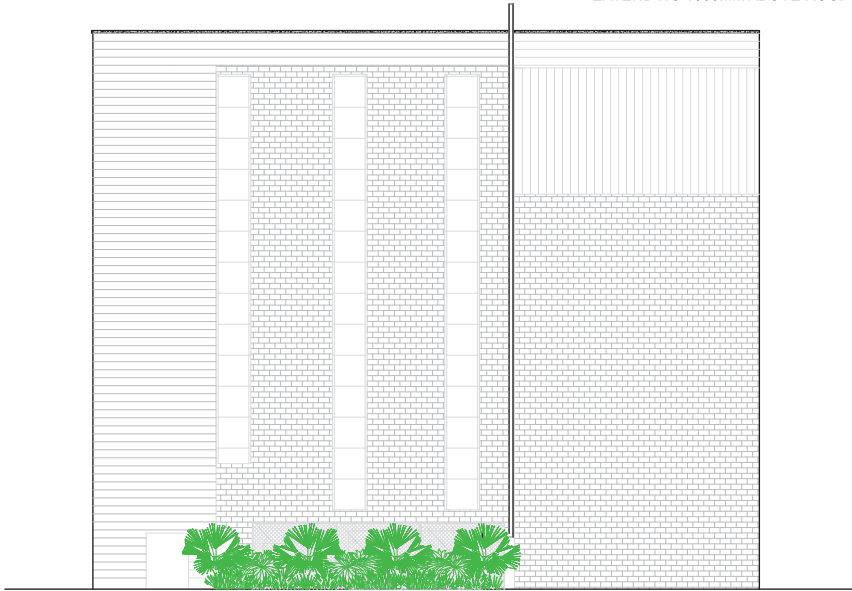

NEW GENERATOR TO BE BROADCROWN BCV RANGE
WITH SEPARATE 48 HOUR SUPPLY FUEL TANK.
GENERATOR TO BE ENCLOSED WITH ACOUSTIC HOUSING
AND SHIELDED WITH FENCING AND SHRUBS.
FENCING TO BE EUROMESH
STYLE FOR AESTHETIC REASONS

PROPOSED GENERATOR ELEVATION
SHOWING EXTENT OF PRIVACY FENCING, LANDSCAPING & FLUE
SCALE 1:100

Dwg.	CW-000_GEN		
Project	REDWITHER TOWER WREXHAM		
Client	AVOX DTCC		
Title	REDWITHER TOWER GROUND FLOOR PROPOSED GENERATOR LAYOUT & ELEVATION SCHEMATIC		
Start Date NOV 2014	Drawn By KM	Rev B	
Scale MIXED @ A0	Checked by NA		