


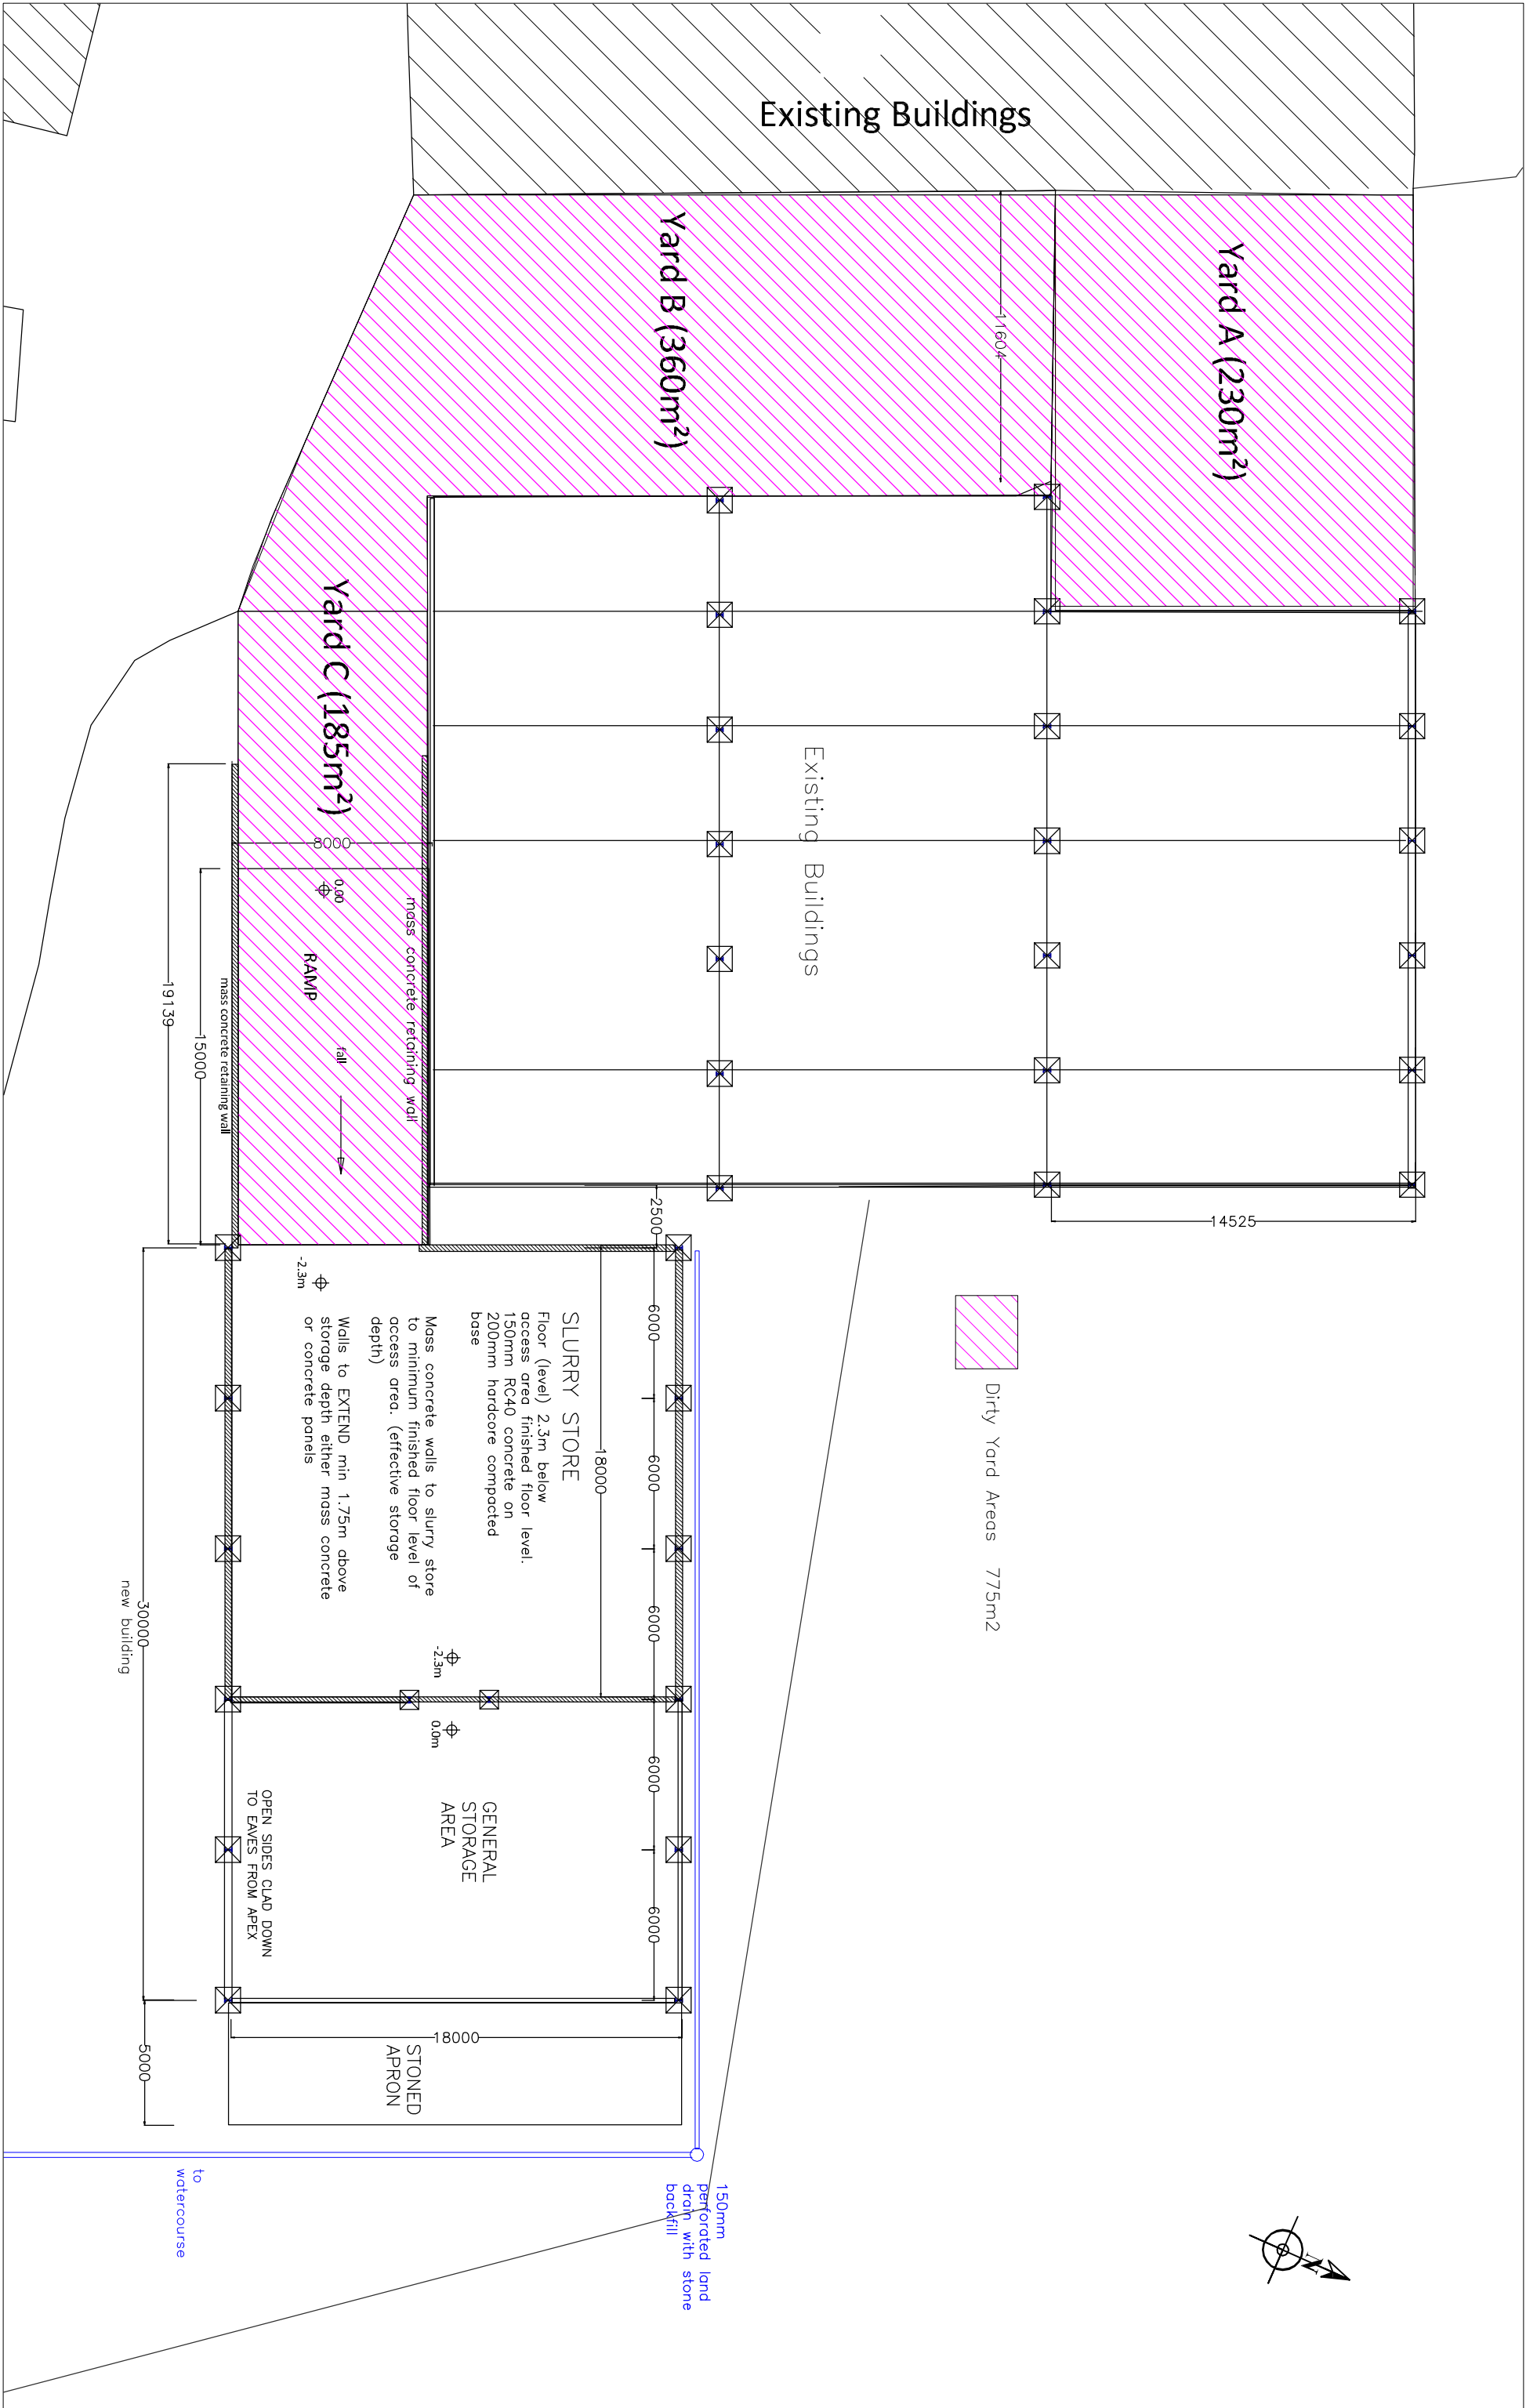

COPYING OR ANY FORM OF REPRODUCTION IS NOT PERMITTED WITHOUT EXPRESS & WRITTEN PERMISSION FROM P&L AGRICONSULTING LTD

P&L AGRICONSULTING WILL TAKE NO RESPONSIBILITY OR LIABILITY FOR THE CONSEQUENCES OF ANY ACTIONS TAKEN AS A RESULT OF THE PLANS.

Will Phillips
P&L AgriConsulting Ltd
Fields Farm
Aikington
Whitchurch SY13 3NH
01948 880261
07939 474838

SLURRY STORE BUILDING	
Drawing 6	
Date 4th February 2105	
Scale 1: 250	Paper - a3

Floorplan & dirty water areas	
Cefn Y Fedw Pen Y Bryn Penycœ Wrexham LL14 1UA	

