



SCALE @ 1:100

0 1 1 1 1 5 M

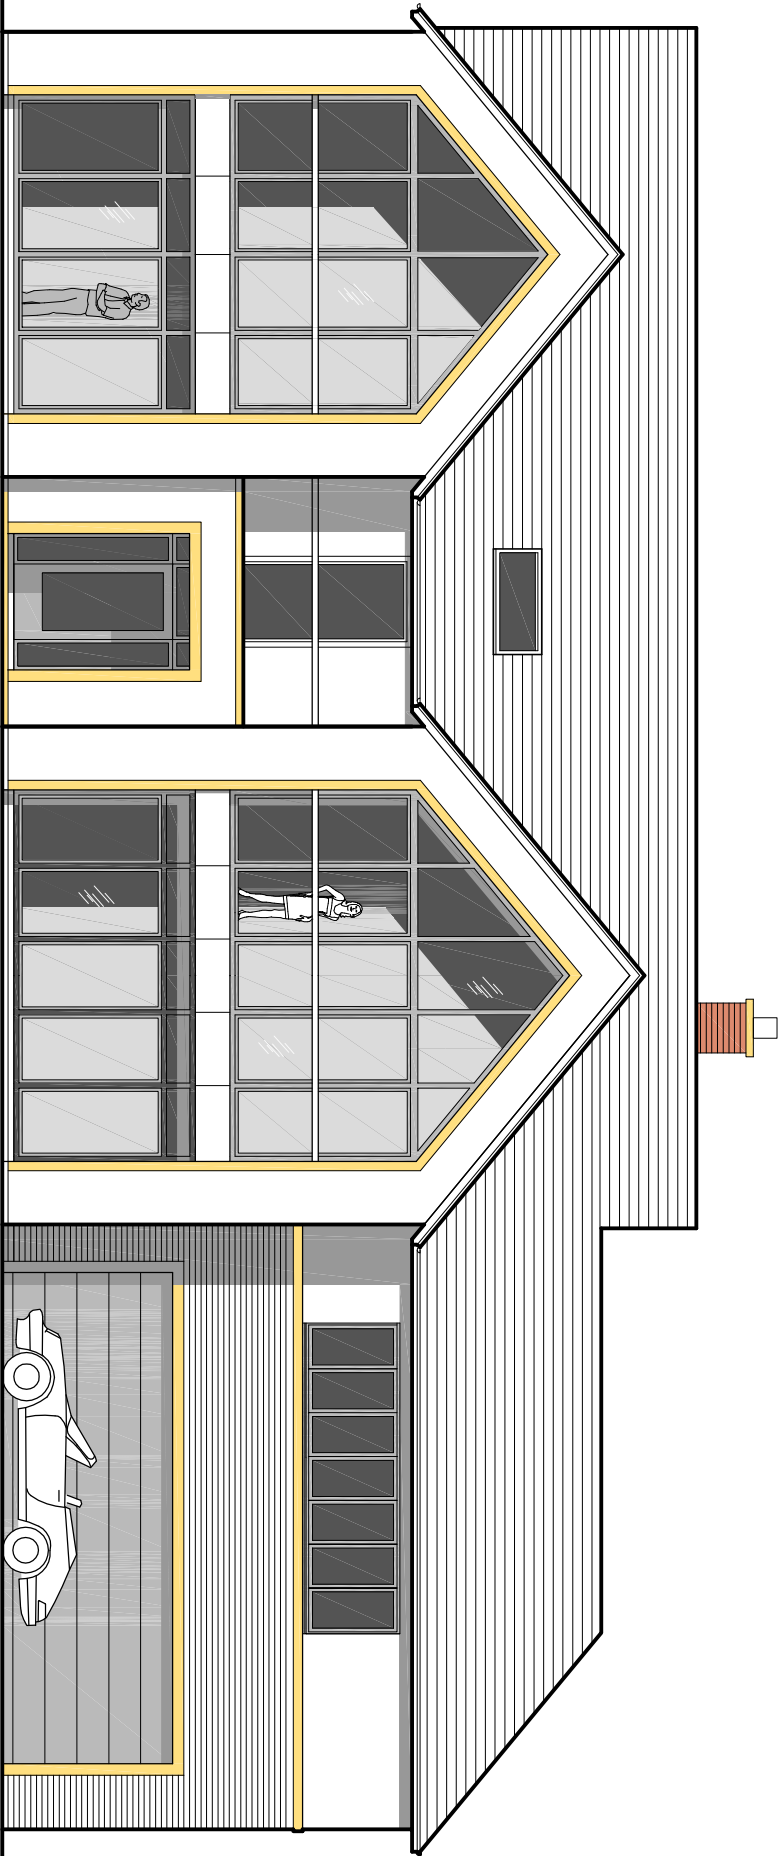

1 FRONT (East) ELEVATION

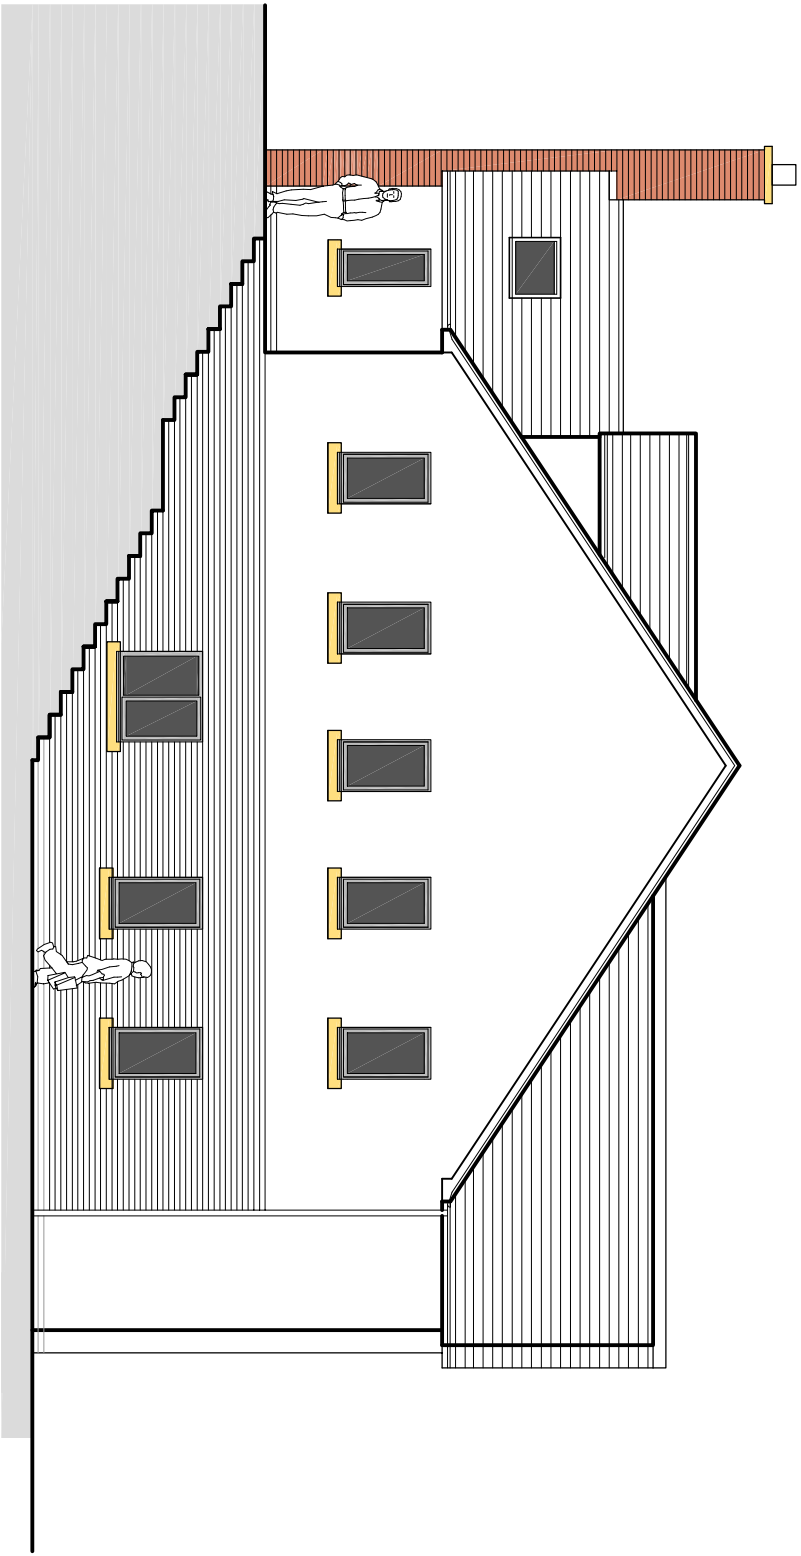

2 SIDE (South) ELEVATION

InSite
ARCHITECTURE

4 OLD PORT SQUARE
CHESTER
CH1 4JP
t. 01244 974501
mail@insitearchitecture.co.uk

C - 19 DEC 14 - UPDATED
B - 18 DEC 14 - UPDATED
A - 24 SEPT 14 - FIRST ISSUE

'EDGE HILL' HOSELEY LANE, LL12 8YE

PROPOSED REPLACEMENT DWELLING

PROPOSED
ELEVATIONS

SCALE 1:100 @ A3

dwg : ISA 249 P 203



WARNING: DO NOT SCALE FROM PRINTS - WORK FROM FIGURED DIMENSIONS ONLY
THIS DRAWING REMAINS THE LEGAL PROPERTY OF INSITE ARCHITECTURE AND UNAUTHORISED USE OR REPRODUCTION
OF IT (OTHER THAN FOR THE PURPOSES OF THE PROJECT) IS STRICTLY PROHIBITED. ALL DRAWINGS ARE SUBJECT TO COPYRIGHT LAW.