
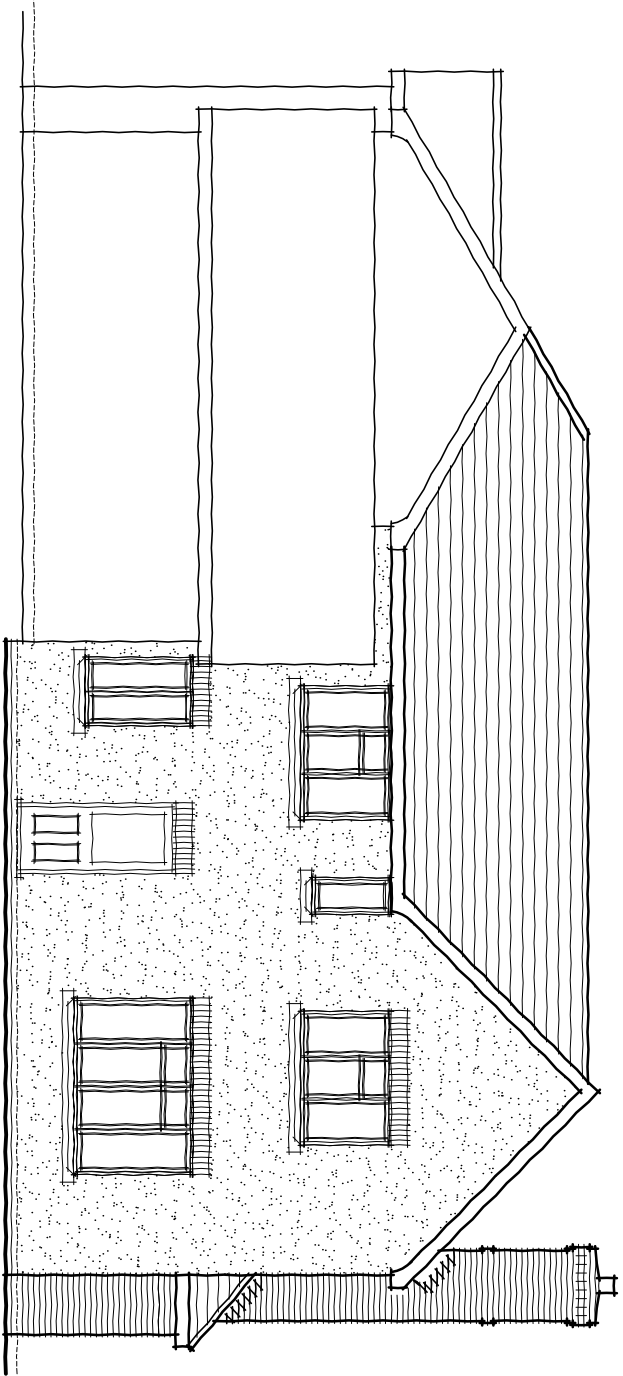
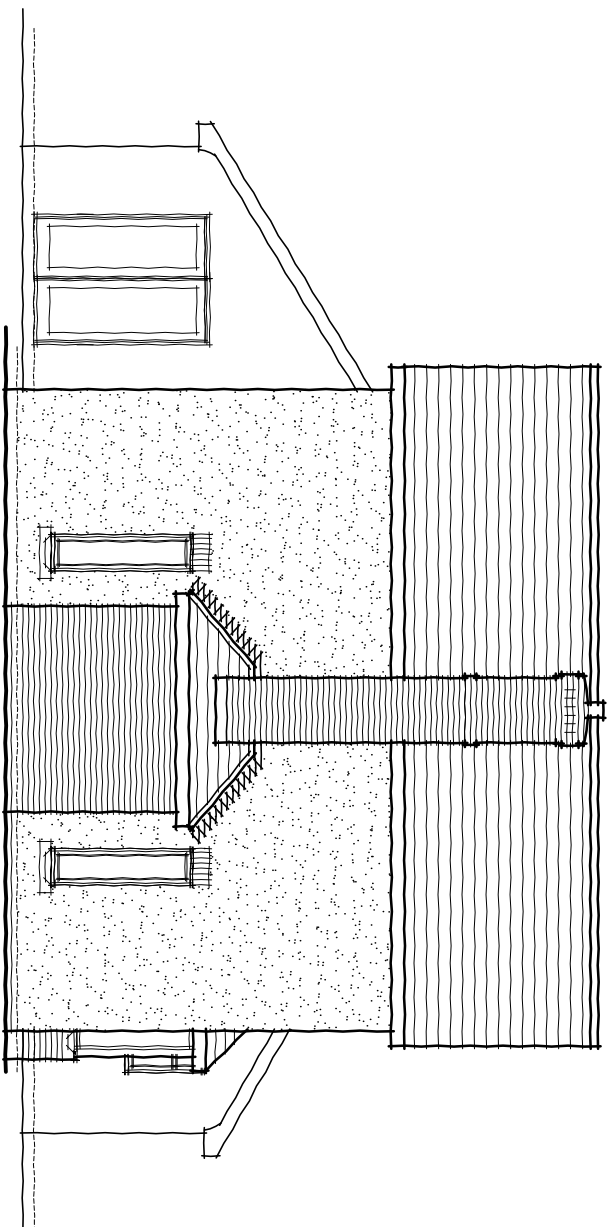


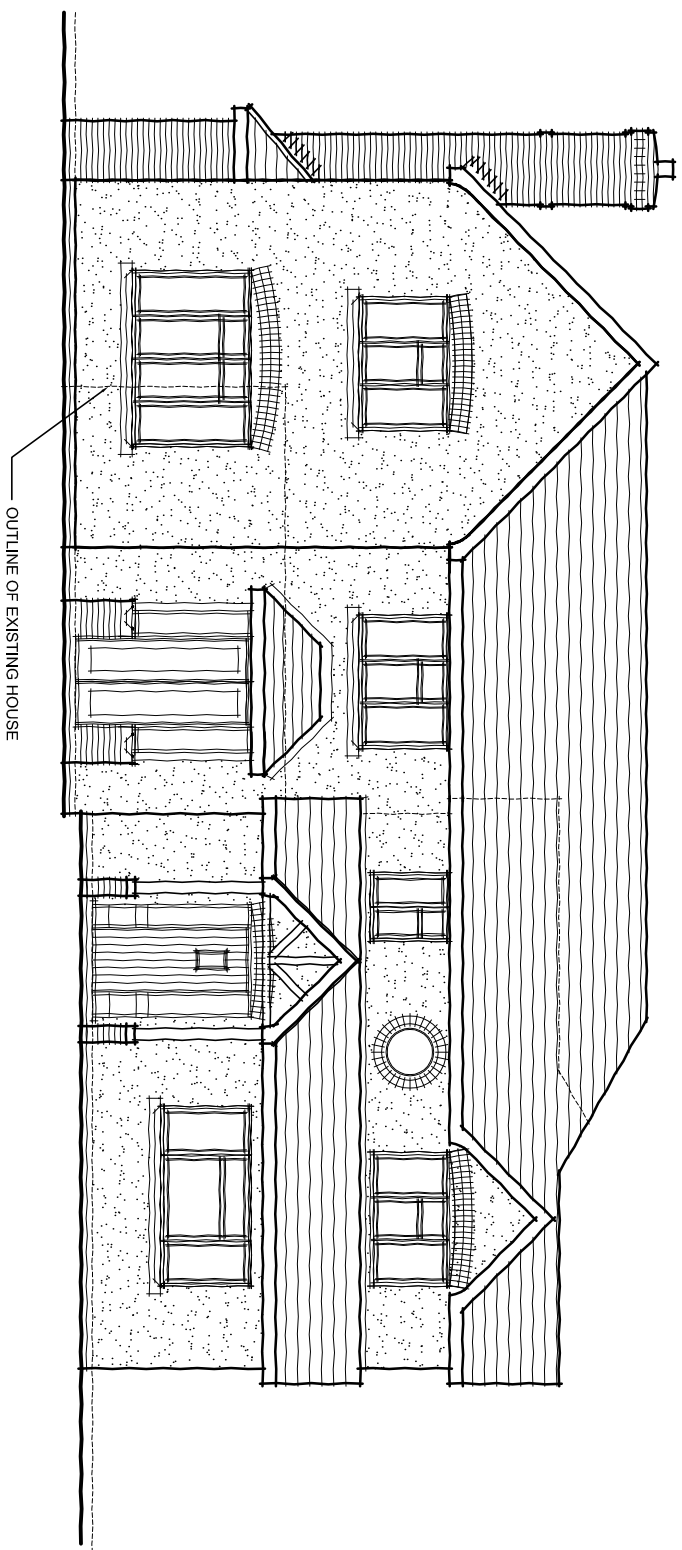

Title		P2	REAR LOUNGE WINDOW ADDED	18/03/15
Development		P1	PLANNING ISSUE	15/03/15
PROPOSED ELEVATIONS WOOD DALE, TALWRN ROAD, LEGACY, WREXHAM.		Drawing no.	DR/EXTEN-06	Rev P2
Scale		1:100		