



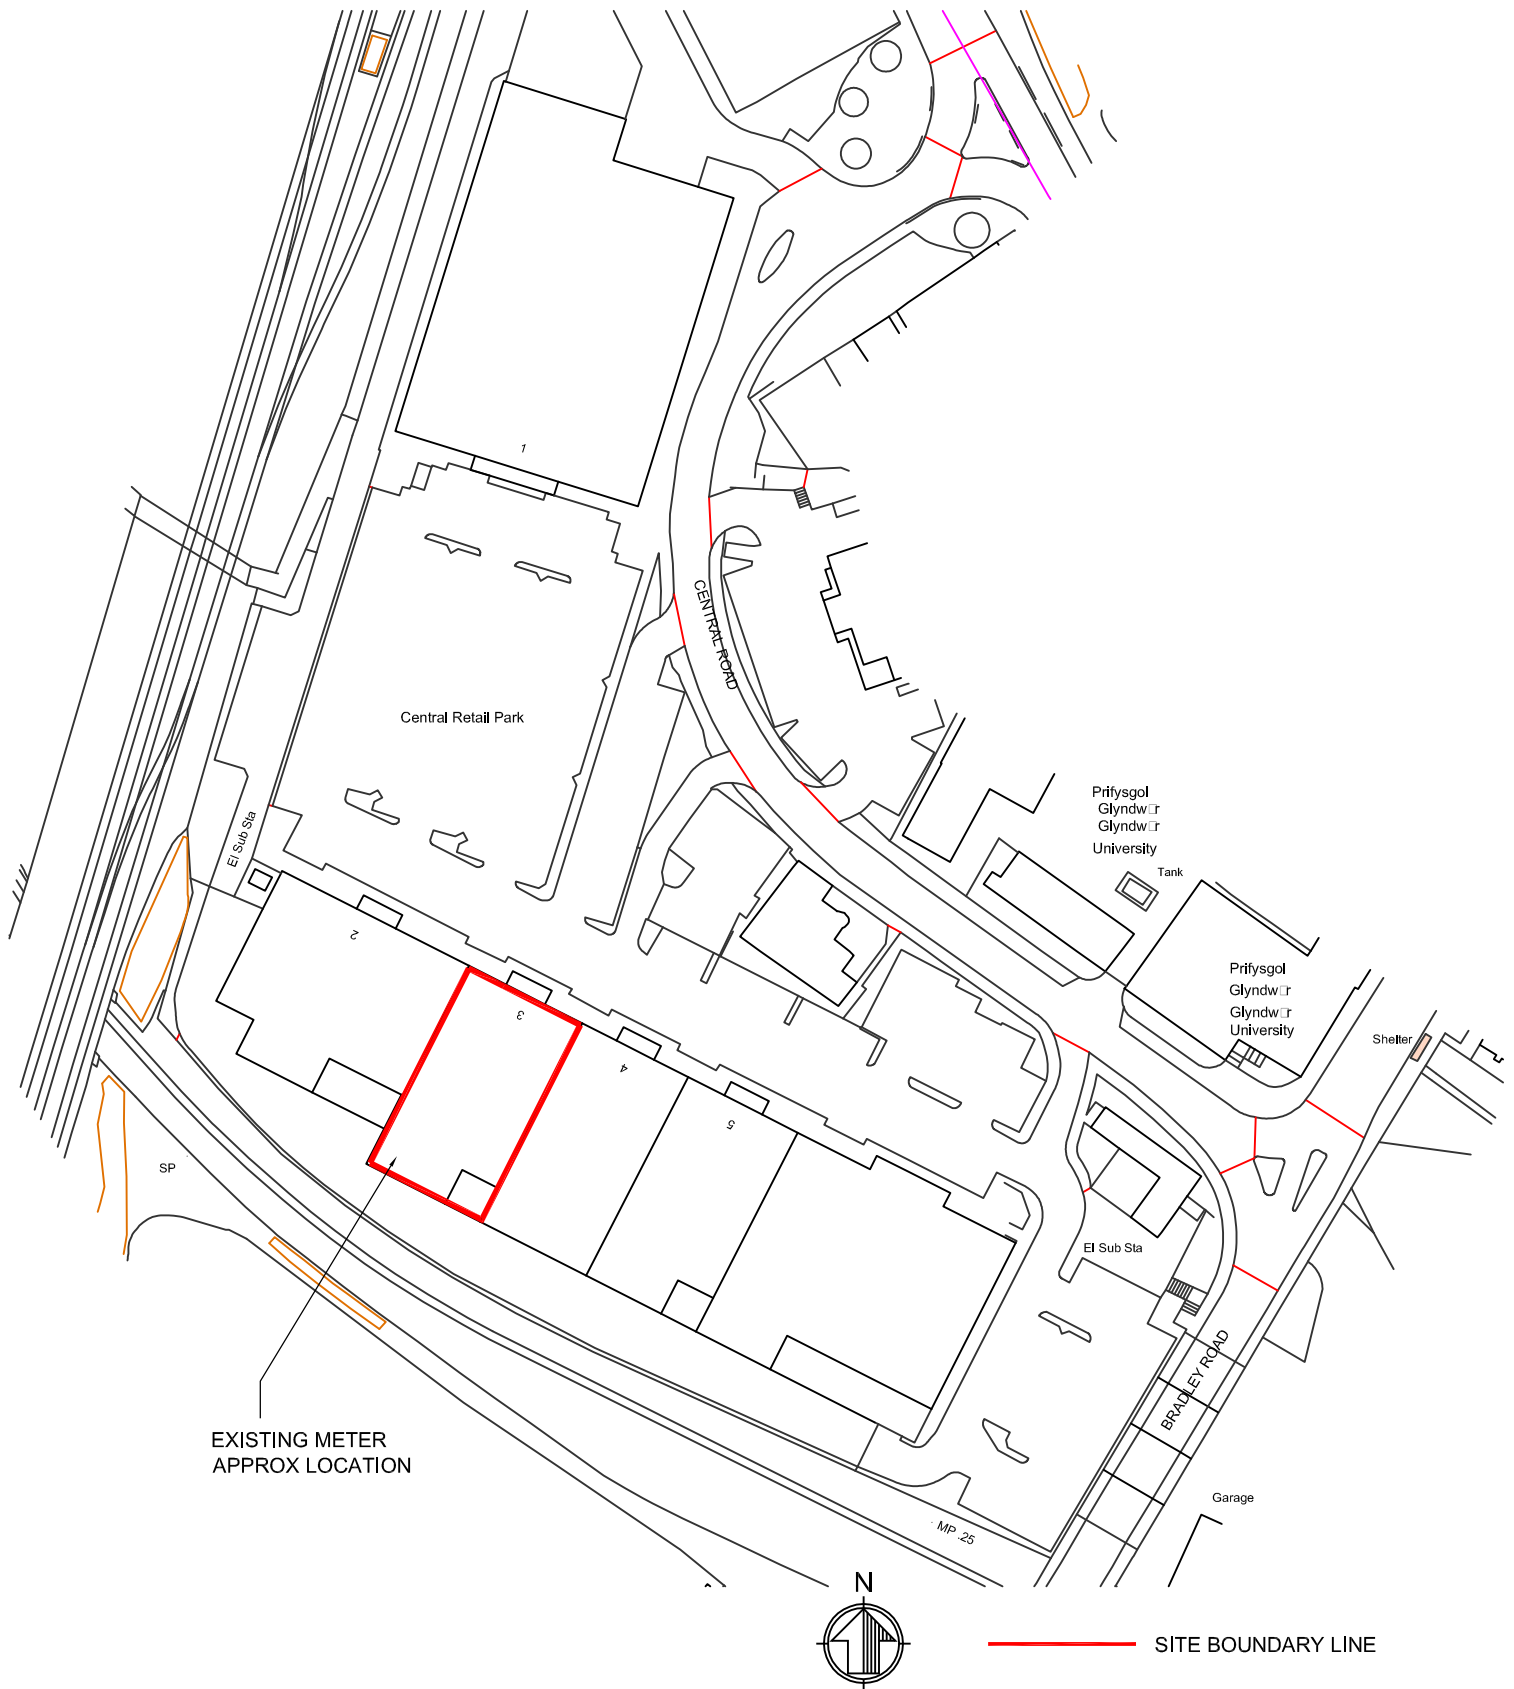

MICHAEL HYDE AND ASSOCIATES LIMITED
chartered architects

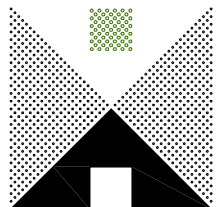

MANCHESTER ■ SHEFFIELD □

51 BARTON ARCADE
 DEANS GATE
 MANCHESTER M3 2BJ
 TEL 0161 834 1018
 FAX 0161 834 4798
 Manchester@MHA
 architects.com

ABBAY HOUSE
 11 LEOPOLD STREET
 SHEFFIELD S1 2GY
 TEL 0114 2727123
 FAX 0114 2753043
 Sheffield@MHA
 architects.com

REV DATE DESCRIPTION

DRN CHK

PROJECT TITLE		
PURE GYM LTD UNIT 3, CENTRAL RETAIL PARK, WREXHAM		
DRAWING TITLE		
SITE LOCATION PLAN & EXISTING METER LOCATION		
DRAWN / CHECKED	DATE	SCALE
CW/HM	FEB '15	1:1250@A4
JOB No	DRAWING	REVISIONS
1PG01-608	1-100	-