




East Elevation

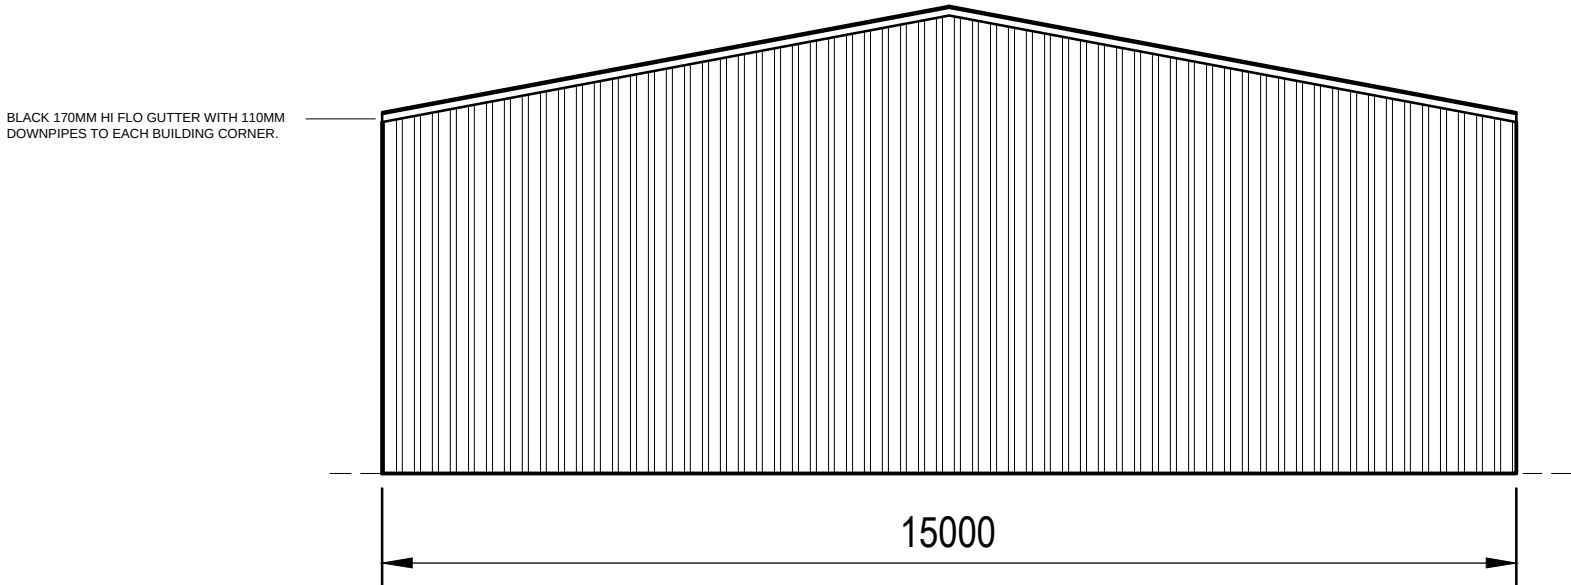


South Elevation

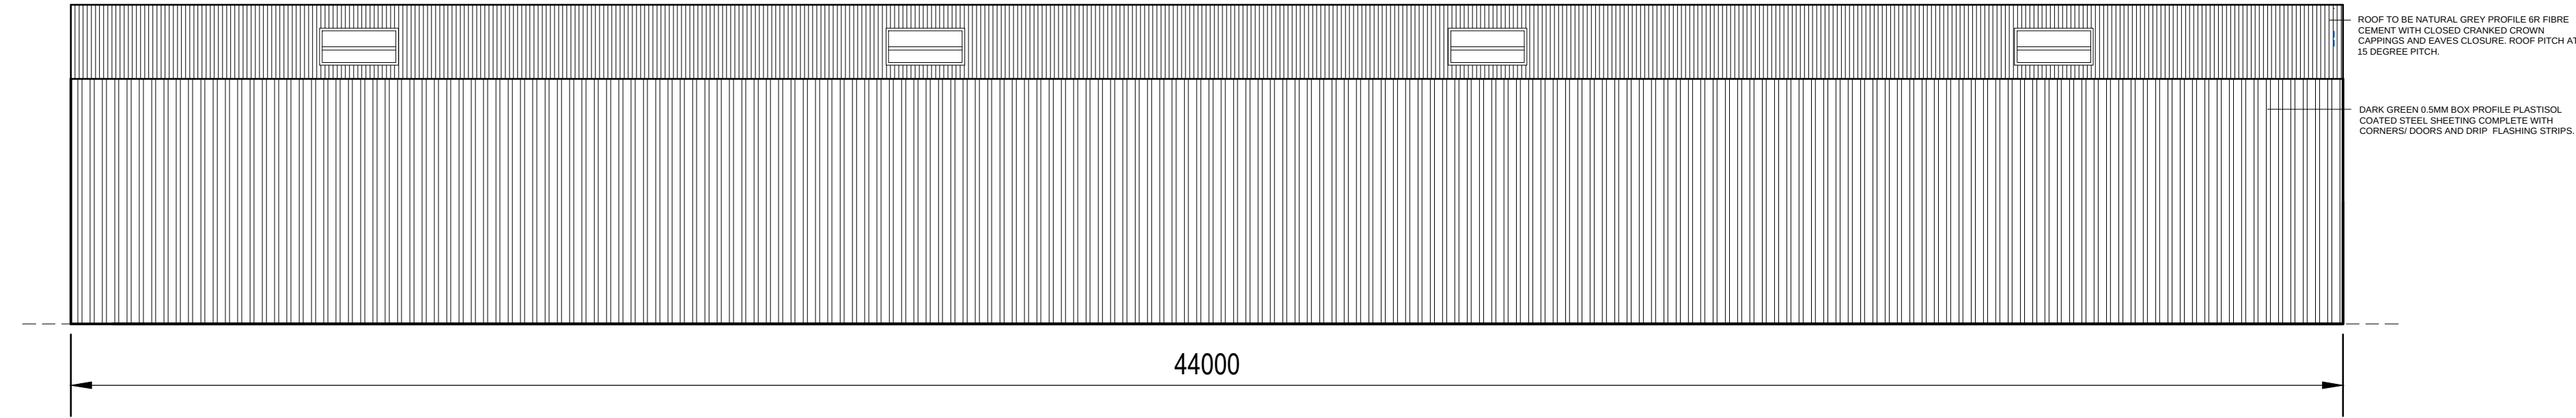

West Elevation

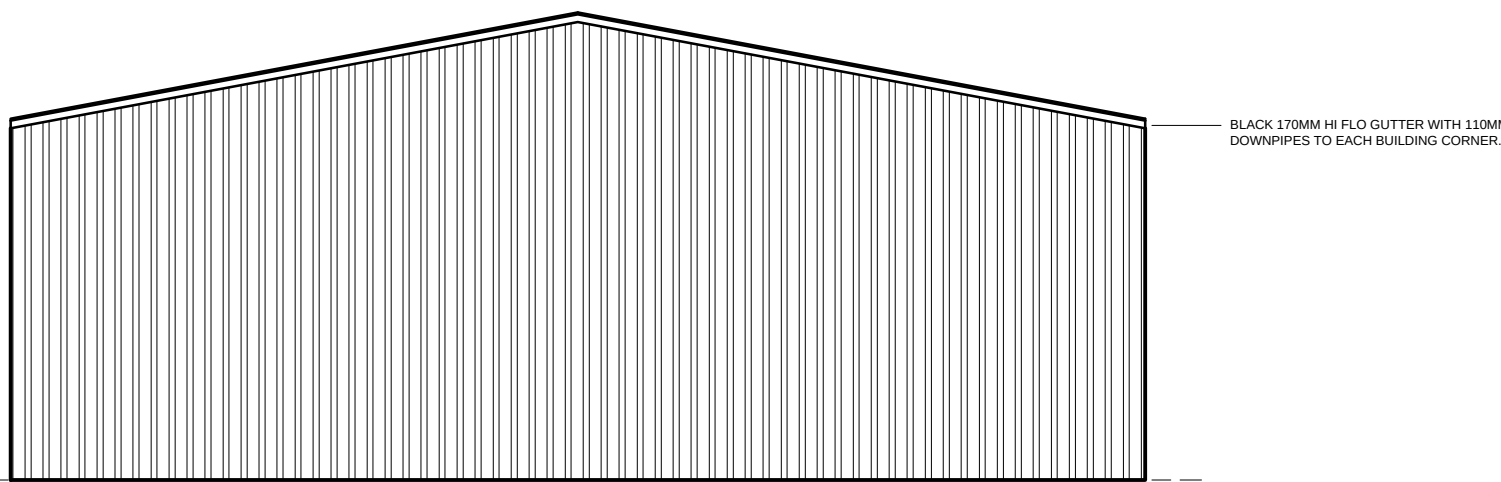

North Elevation

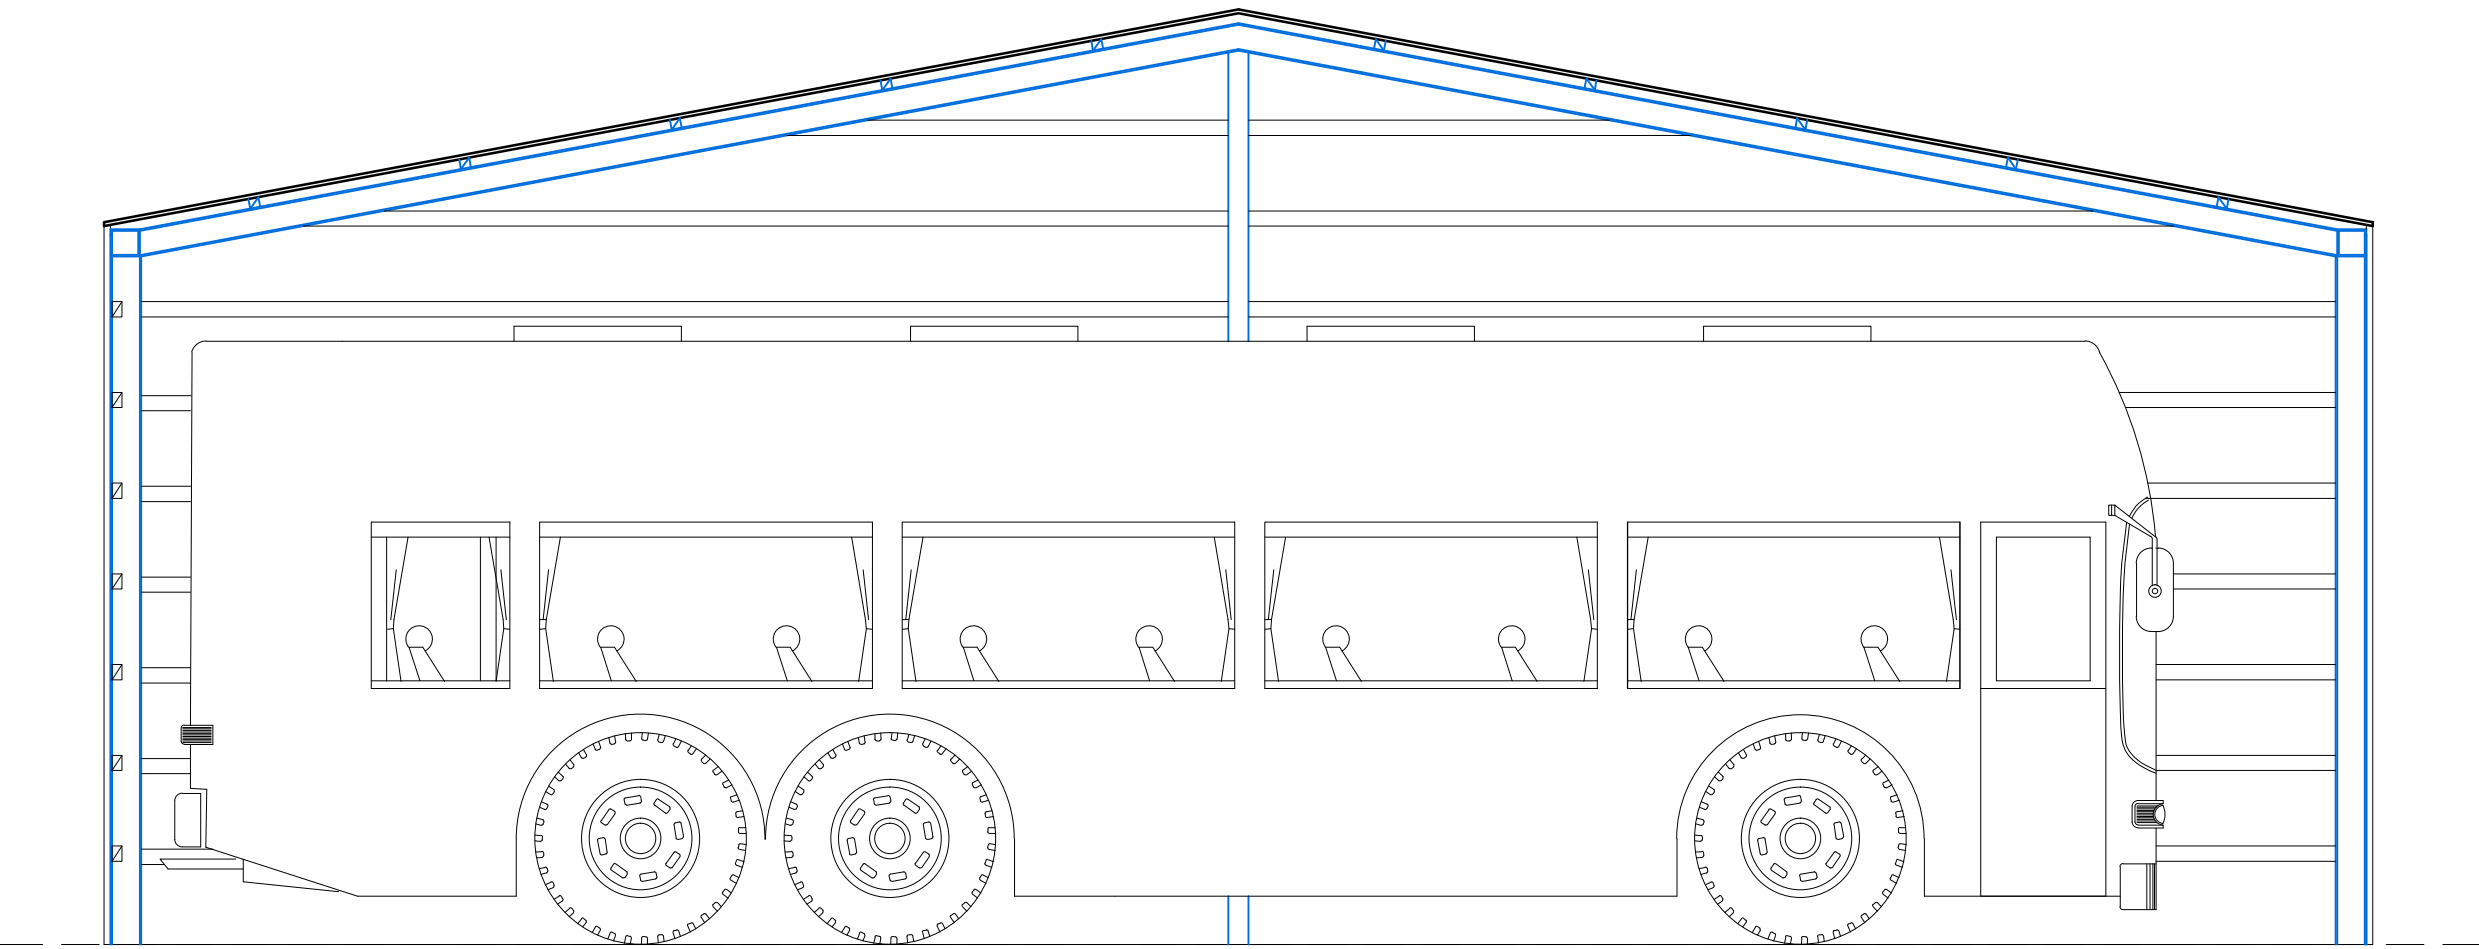

Section A-A

PROPOSED ELEVATIONS AND SECTION

Information:

© This drawing is copyright and remains the property of the draftsman.
Do not scale this drawing.
All dimensions to be checked on site.
Positions of existing services to be confirmed prior to proceeding.

Revision Status:
S Feasibility/ Scheme Design
AP Client Approved Design
P Planning Issue
T Tender Issue
BC Building Control Issue
C Construction Issue

NB: Only drawings with status Construction are to be used for construction purposes.

Rev	Comment	Date
-----	---------	------