


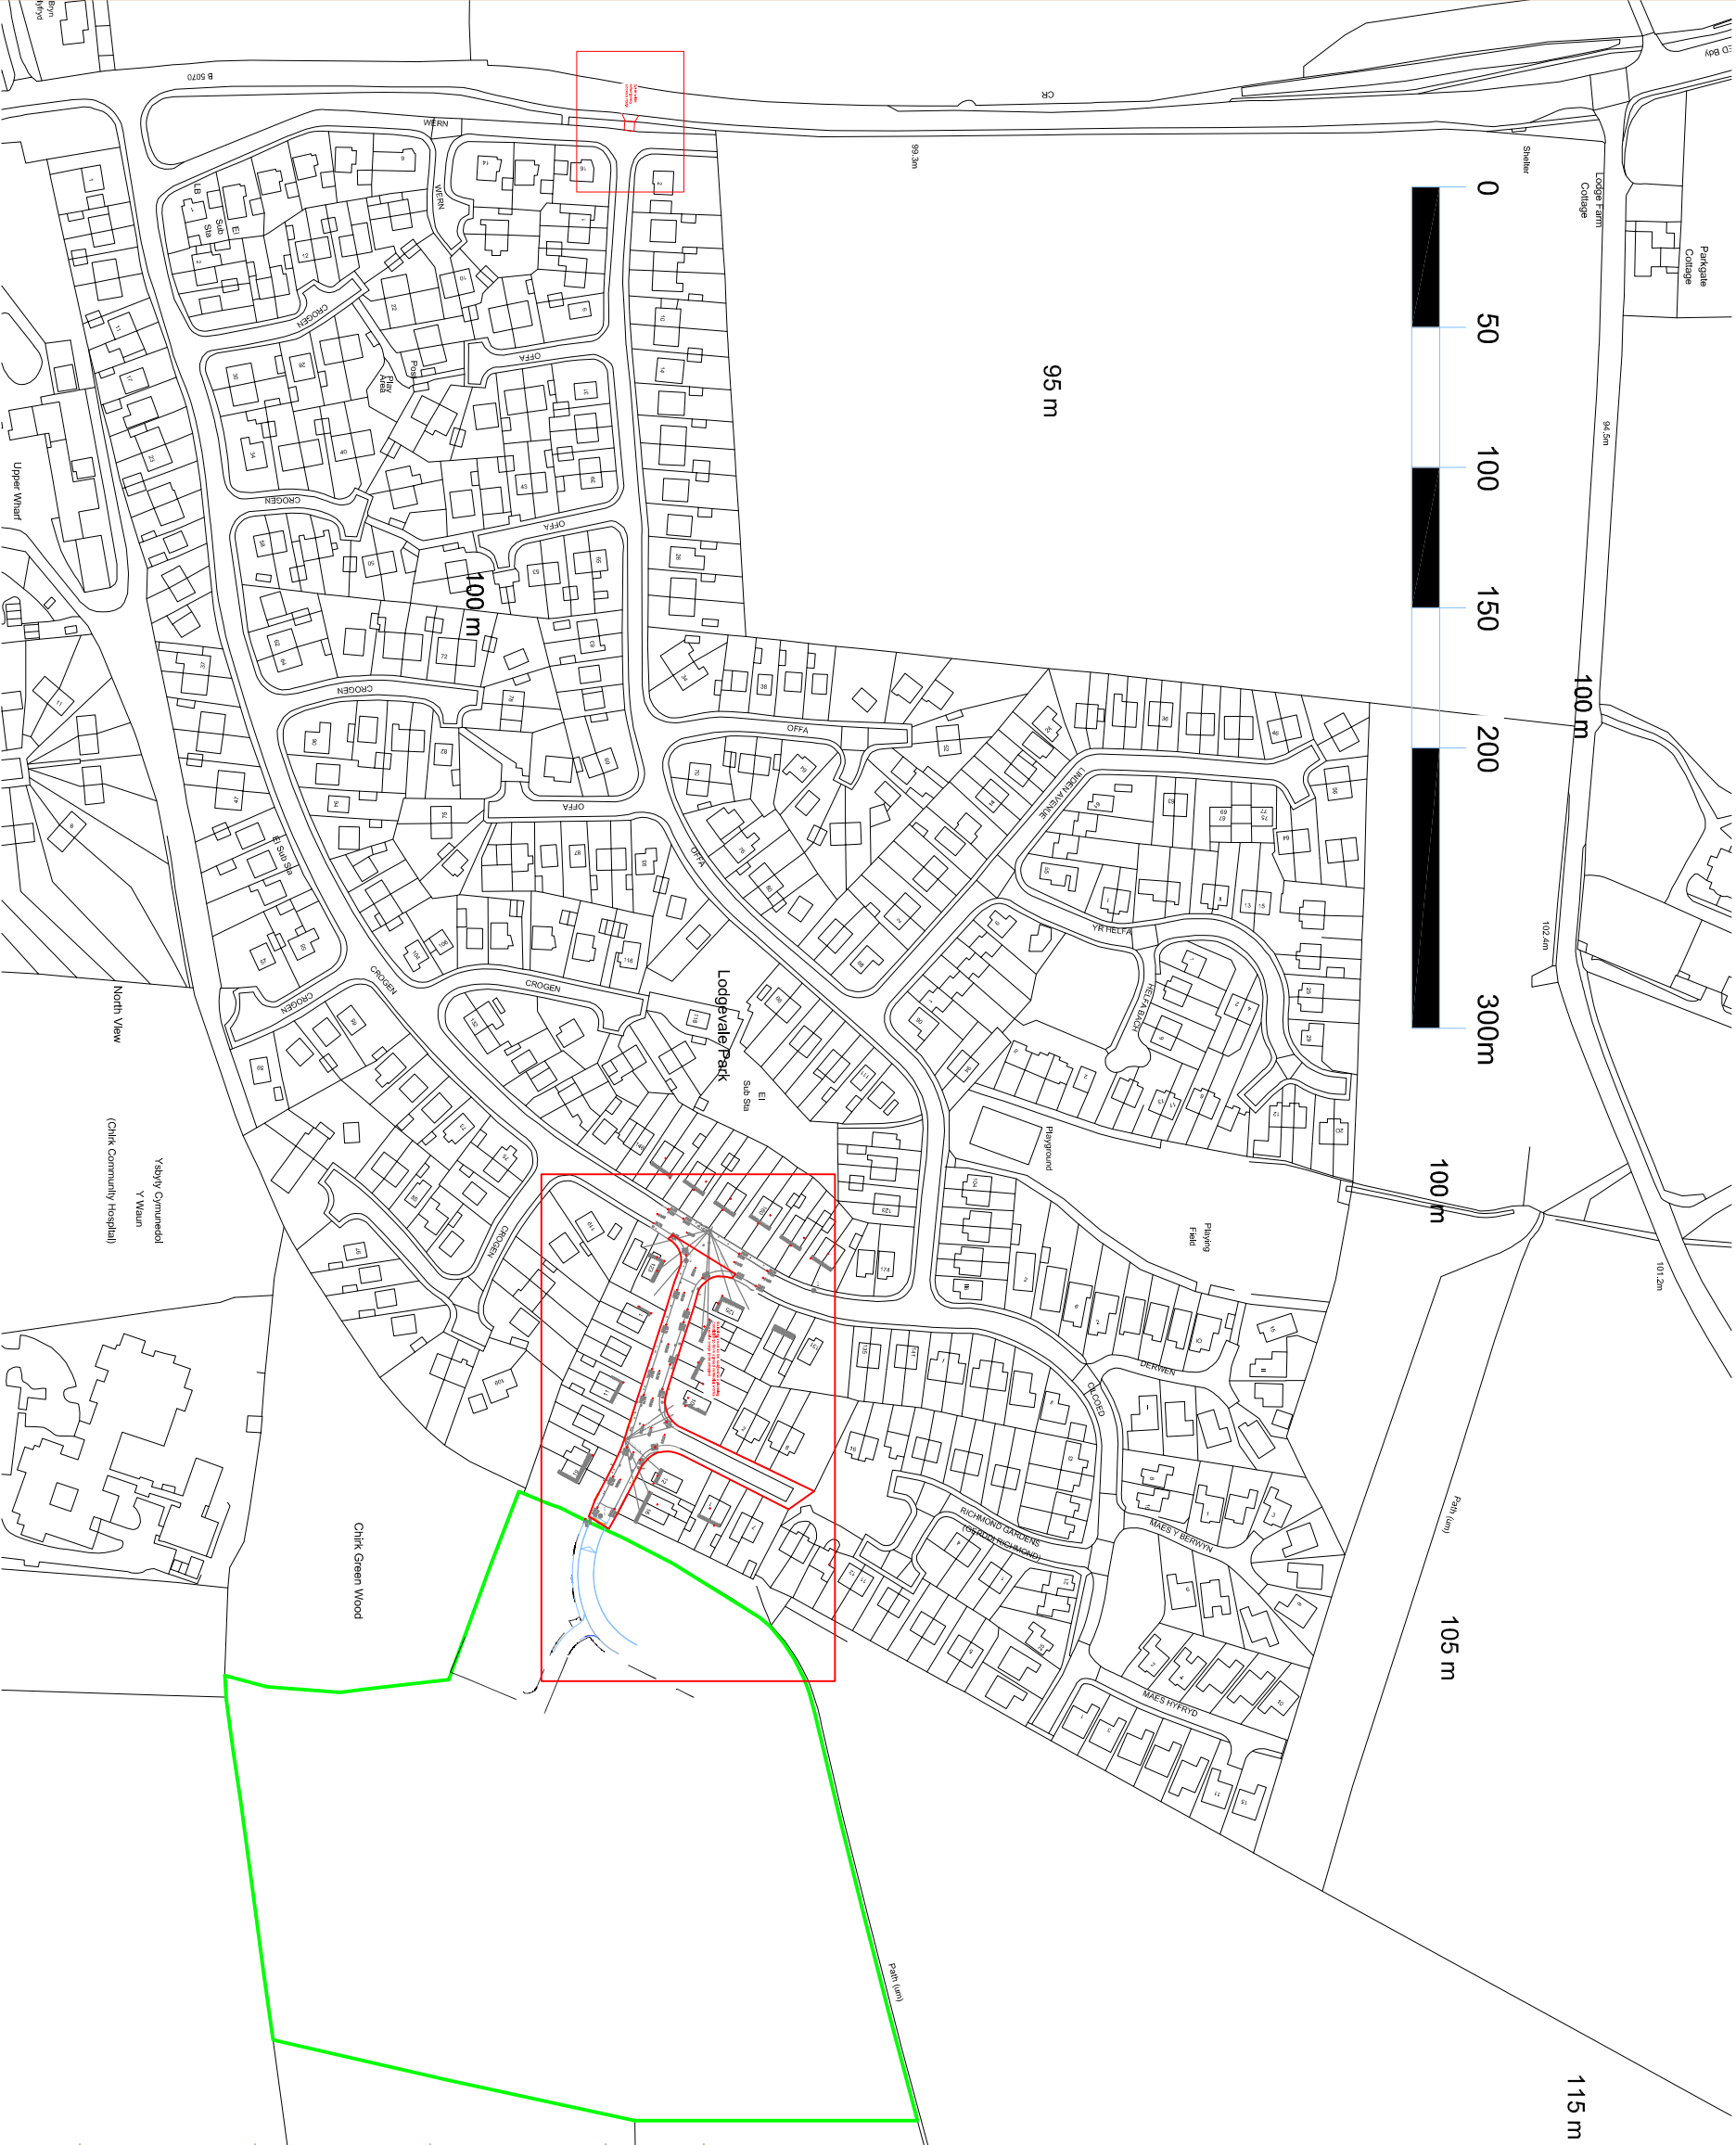

Rev.	Revision description	Drawn	Checked	Date

Greenspace Architects Ltd.
3 Wharf Road, Ellesmere,
Shropshire, SY12 0EJ
Tel: 01691 623889
e-mail: greenspace@greenspacearchitects.com
web: www.greenspacearchitects.com

Project

Ley Farm, Chirk

Title

Plan of proposed Emergency Access
and Remedial Area

Scale @ A3 Drawn By Checked By Date
1 : 2500 AD KS 04.03.15

Job No. Sheet No. Rev.

Drawing Number 13-33 A099

-

Plan of proposed Emergency Access and Remedial Area

1 : 2500