Dimensions are to be checked on site. Do not scale from drawings. Report discrepancies to the Architect.

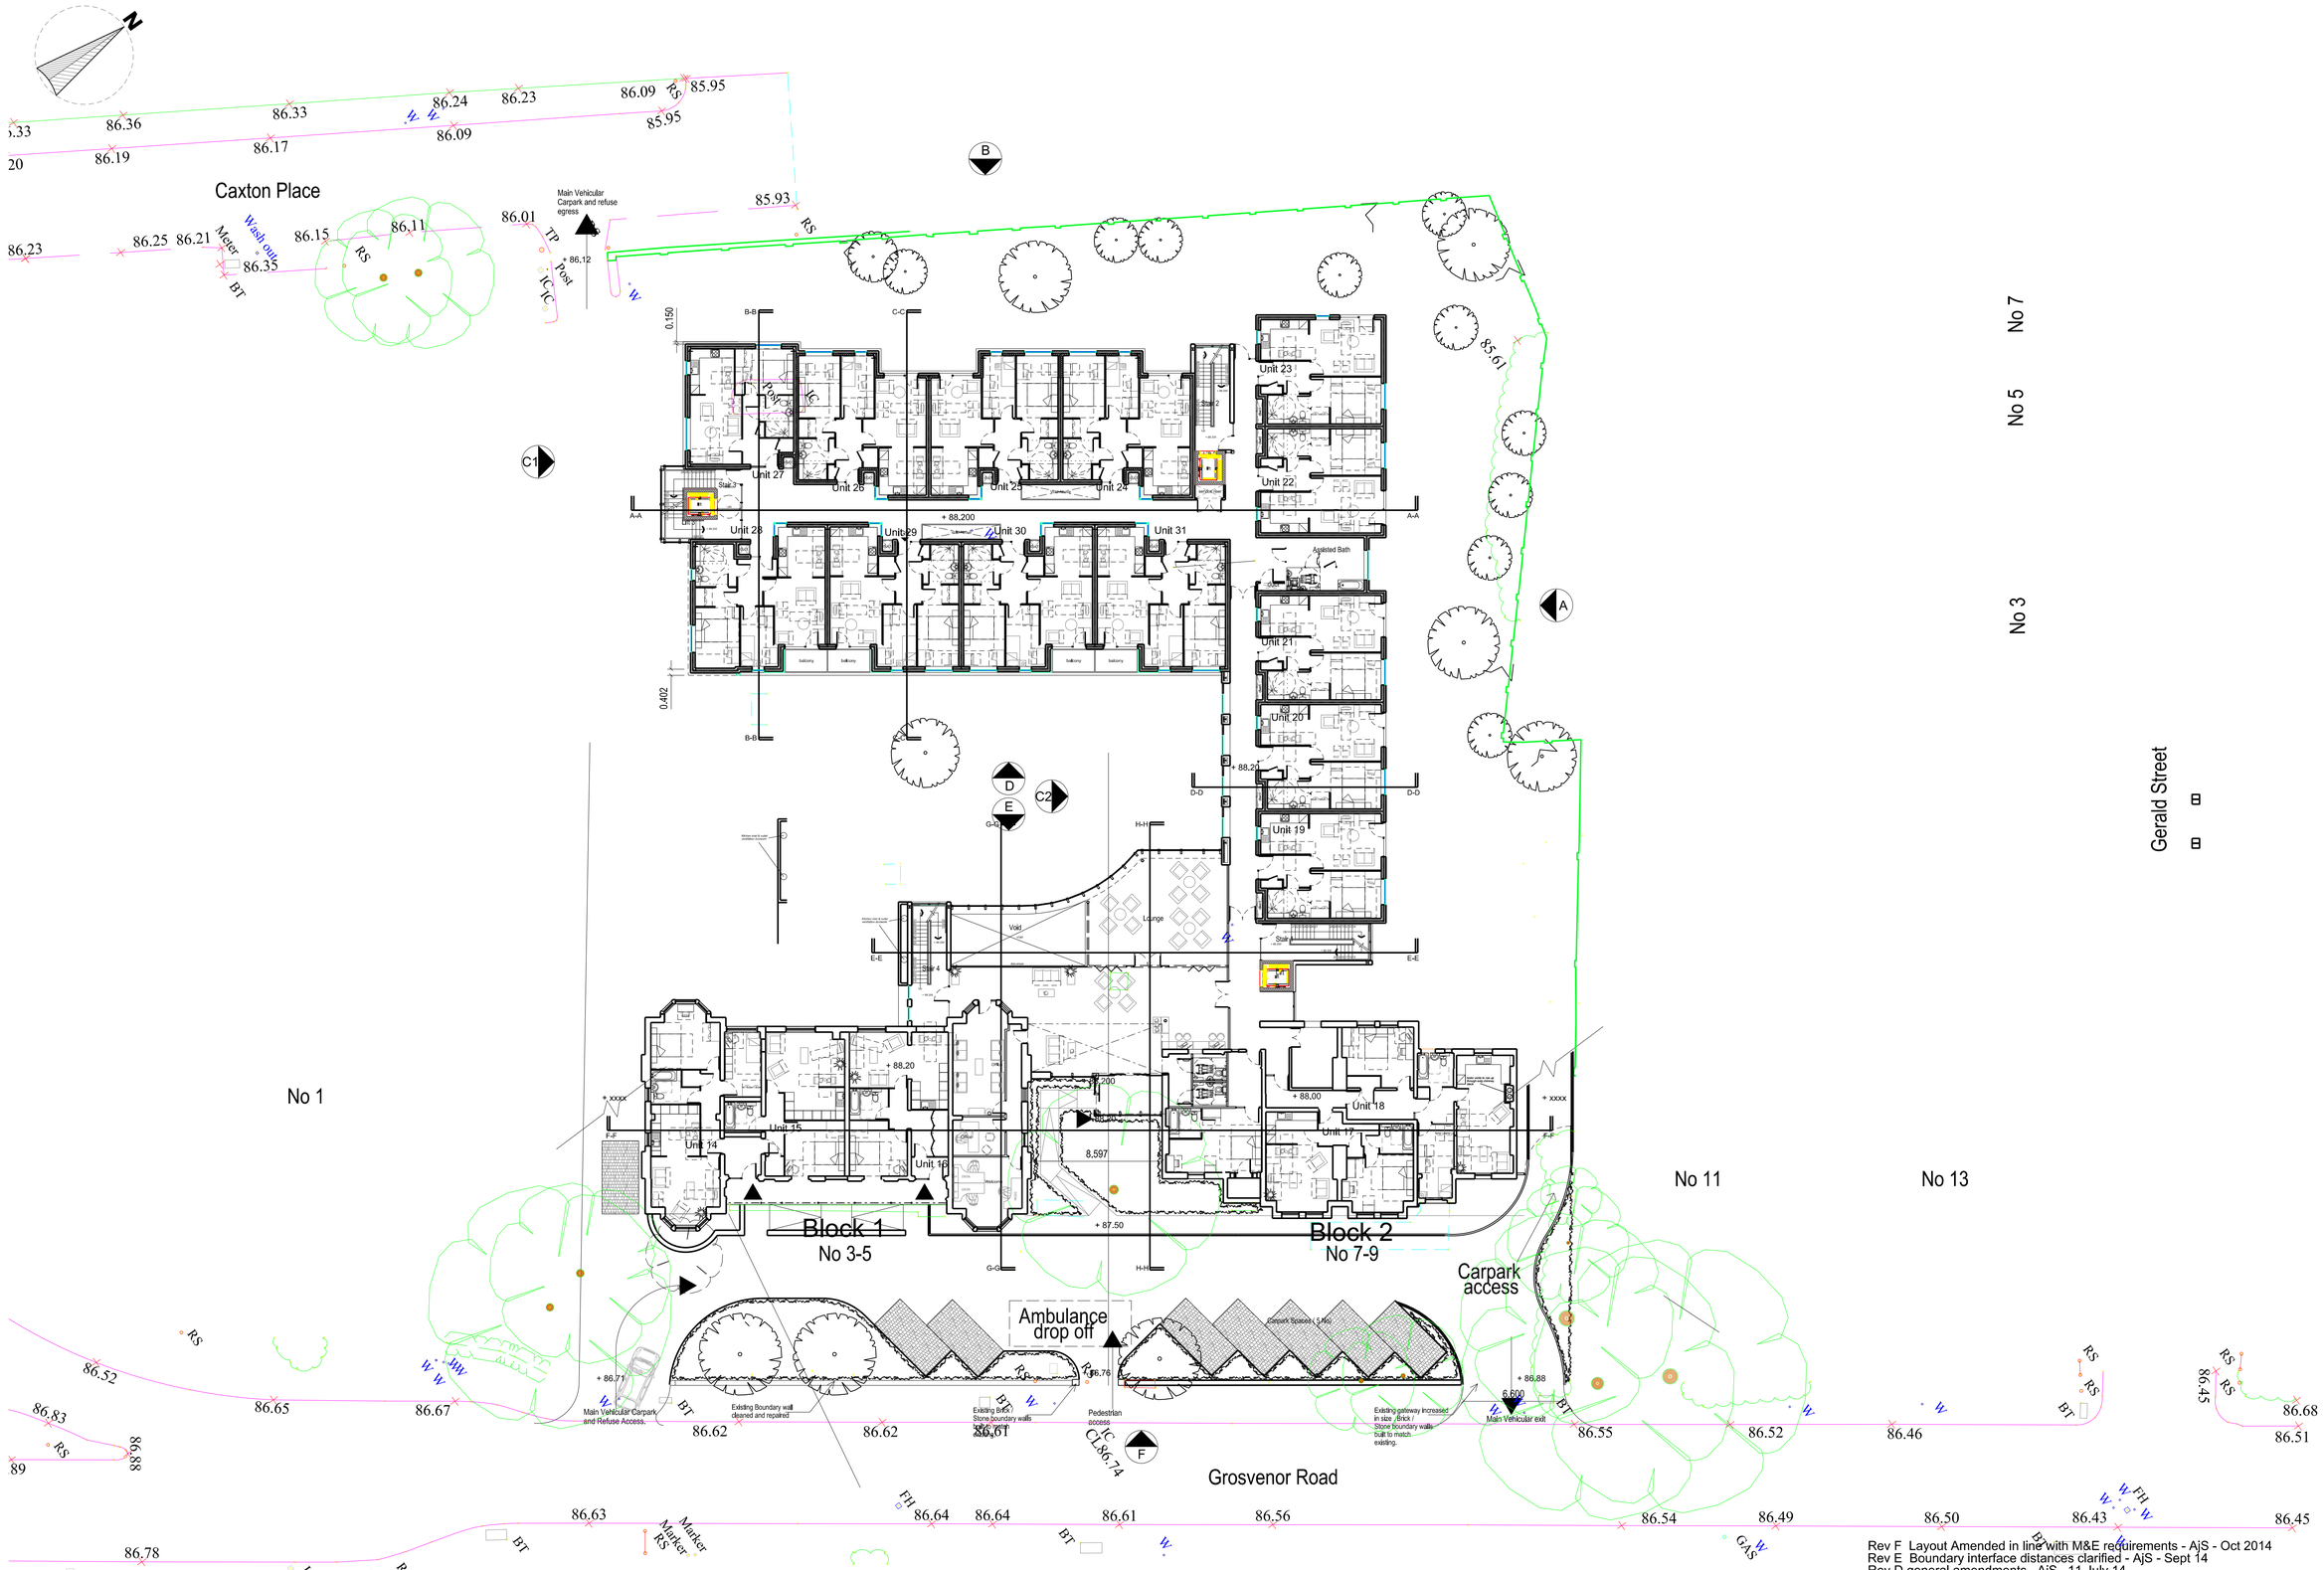

Rev F Layout Amended in line with M&E requirements - AjS - Oct 2014
Rev E Boundary interface distances clarified - AjS - Sept 14
Rev D general amendments AjS 11 July 14
Rev C Plan amended JJ May 14
Rev B Plan amended CG Nov 13
Rev A Plan amended CG Aug 13

PROJECT
3 -9 Grosvenor Road,
Wrexham, LL11 1DB

TITLE
Proposed Upper Ground Plan
...

SIZE A1

STATUS Planning

PROJECT No	DRAWING No
1449	L08F
DRAWN by	CHECKED
CG	...
DATE	SCALE (s.a.o)
June 13	1:200

J O H N M c C A L L A R C H I T E C T S L T D
No .1 Arts Village, Henry Street, Liverpool L1 5BS Tel: 0151 707 1818 Fax: 707 1819
Old Coop Building, Church Street, Hayfield, SK22 2JE e-mail: admin@johnmccall.co.uk