



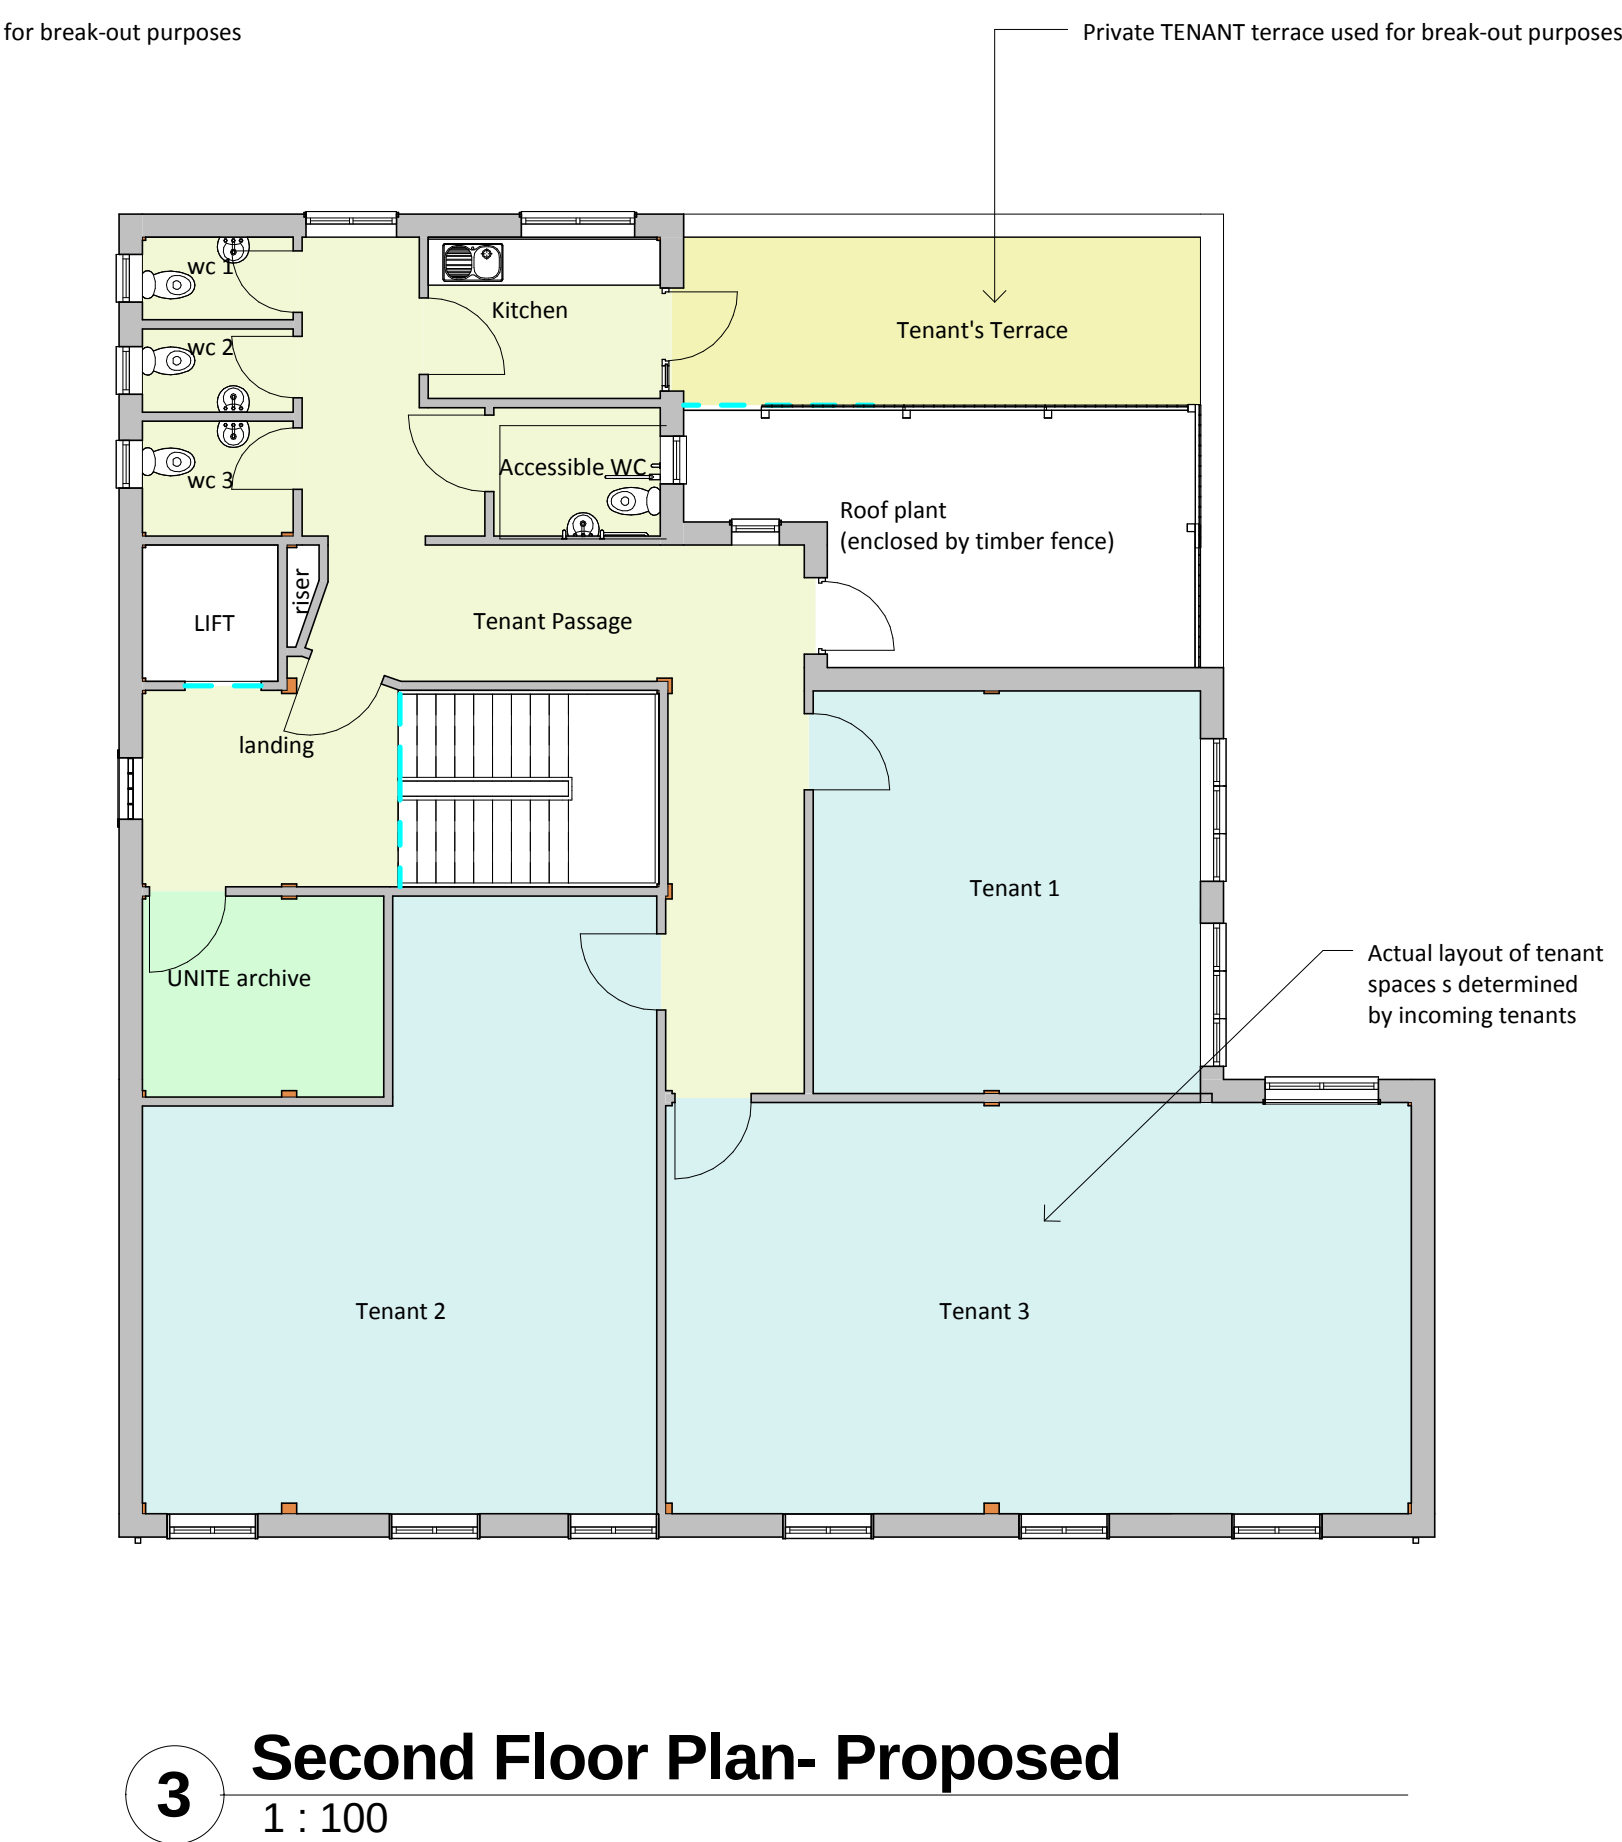

4 Site Location and Roof Plan
1 : 500

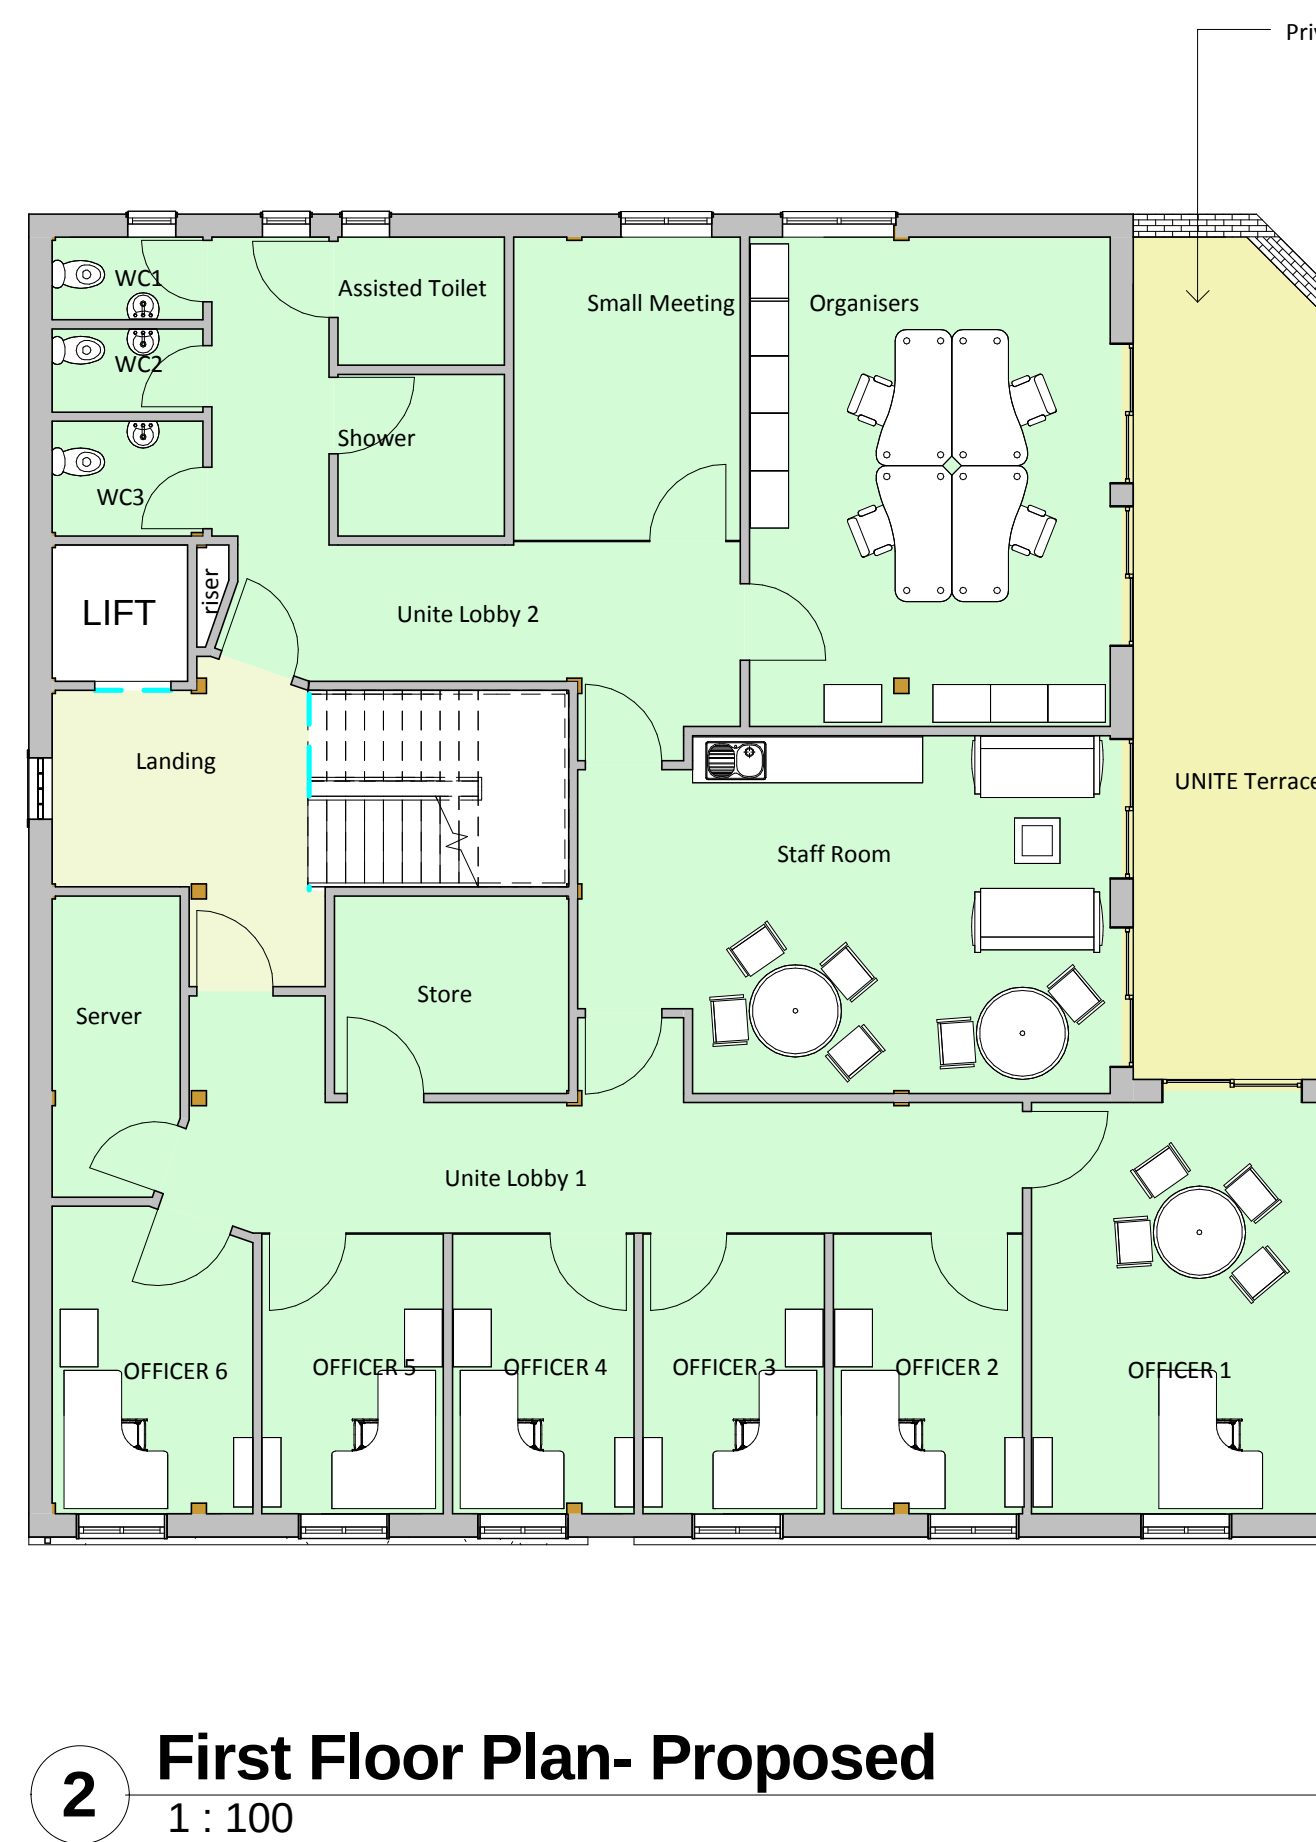