


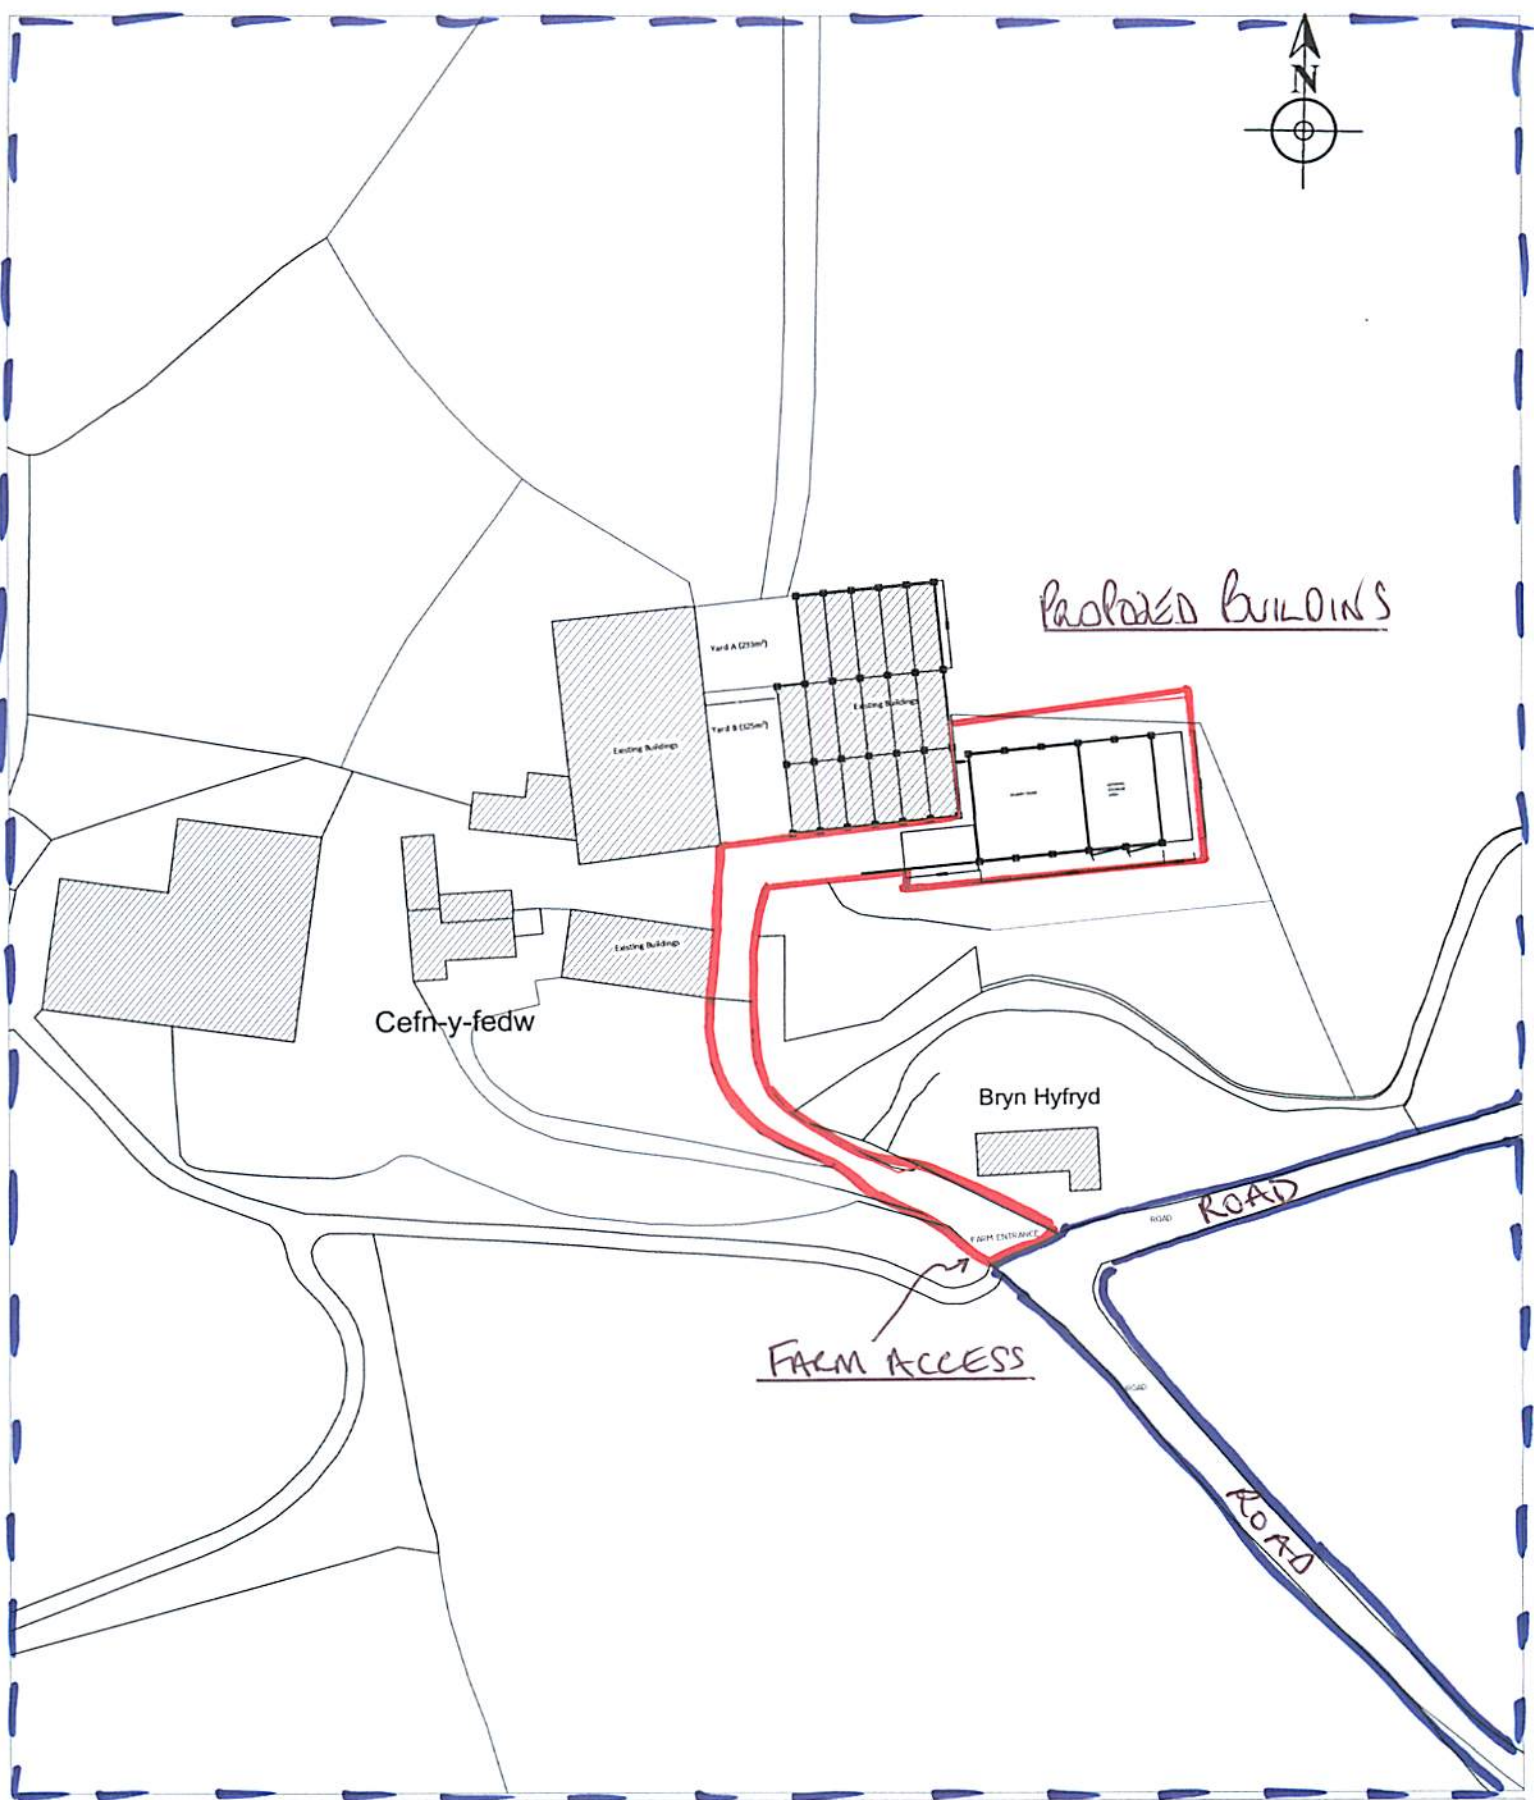

Ordnance Survey, (c) Crown Copyright 2014. All rights reserved. Licence number 100022432

Will Phillips P&L AgriConsulting Ltd Fields Farm Alkington Whitchurch SY13 3NH 01948 880261 07939 474838	SLURRY STORE BUILDING		LOCATION PLAN	
	Drawing 1		Cefn Y Fedw Pen Y Bryn Penycae Wrexham LL14 1UA	
	Date 4th February 2105			
	Scale 1: 1250	Paper – a4		