


■ ■ ■ ■ ■ SITE BOUNDARY

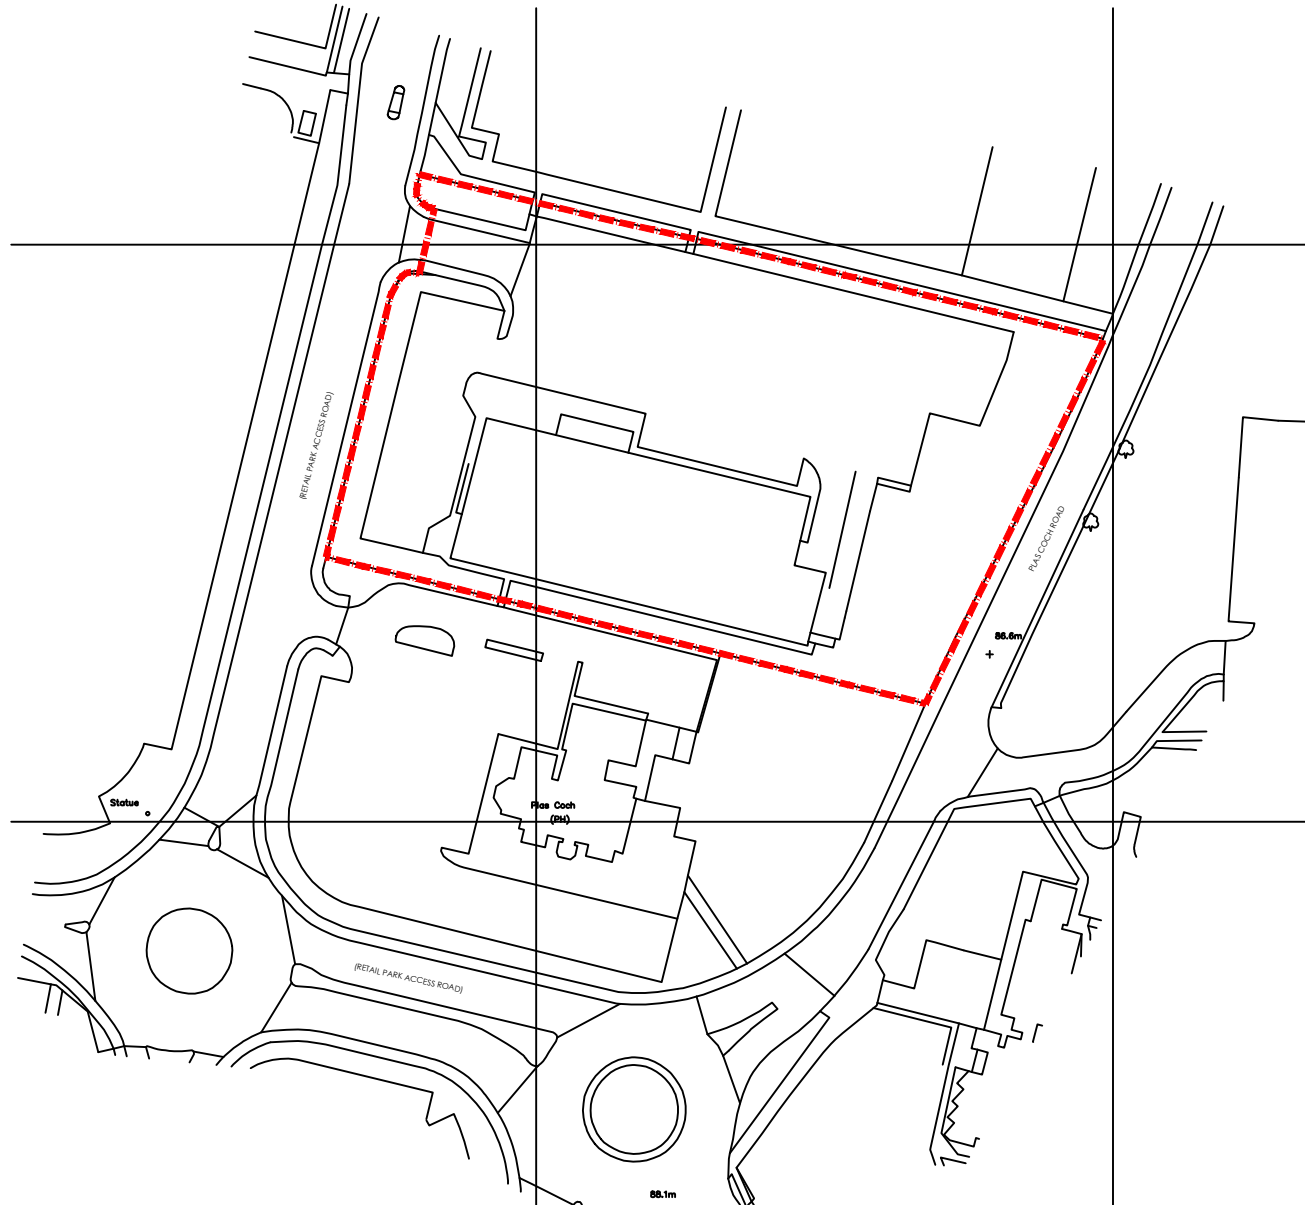

Location Plan - 1:1250 Scale

SCALE 1 : 1250 0m 20m 40m 60m 80m 100m 120m
SCALE 1 : 1 0m 10mm 20mm 40mm 60mm 80mm 100mm
CAD file reference

This drawing is copyright and may not be reproduced in whole or part without written authority. Do not scale off this drawing.

A.	25.11.14	STREET NAMES ADDED.		MJH	SC
Rev	Date	Description		Rev By	Chk'd By
Project Title		ALDI FOODSTORE 20 YEAR UPGRADE WORKS PLAS COCH RETAIL PARK PLAS COCH ROAD WREXHAM LL11 2BA			
Client		ALDI STORES LIMITED			
Status		PLANNING			
Scale		1:1250	Drawing Size		A4
Drawn By		AM	Checked By	MJH	Date 10/11/14
Drawing Title		SITE LOCATION PLAN			
Job-Dwg No		M1391-NES 1002			Rev A
THE HARRIS PARTNERSHIP WAKEFIELD 2 St. Johns North, Wakefield, WF1 3QA t. 01924 291 800 f. 01924 290 072 THE HARRIS PARTNERSHIP MANCHESTER 2nd Floor, Carvers Warehouse, 77 Dale Street, Manchester, M1 2HG t. 0161 238 8555 f. 0161 244 5809 THE HARRIS PARTNERSHIP MILTON KEYNES The Old Rectory, 79 High Street Newport Pagnell, MK16 8AB t. 01908 211 577 f. 01908 211 722 THE HARRIS PARTNERSHIP READING 101 London Road, Reading, RG1 5BY t. 0118 950 7700 f. 0118 956 8642 THE HARRIS PARTNERSHIP ARCHITECTS www.harrispartnership.com					