



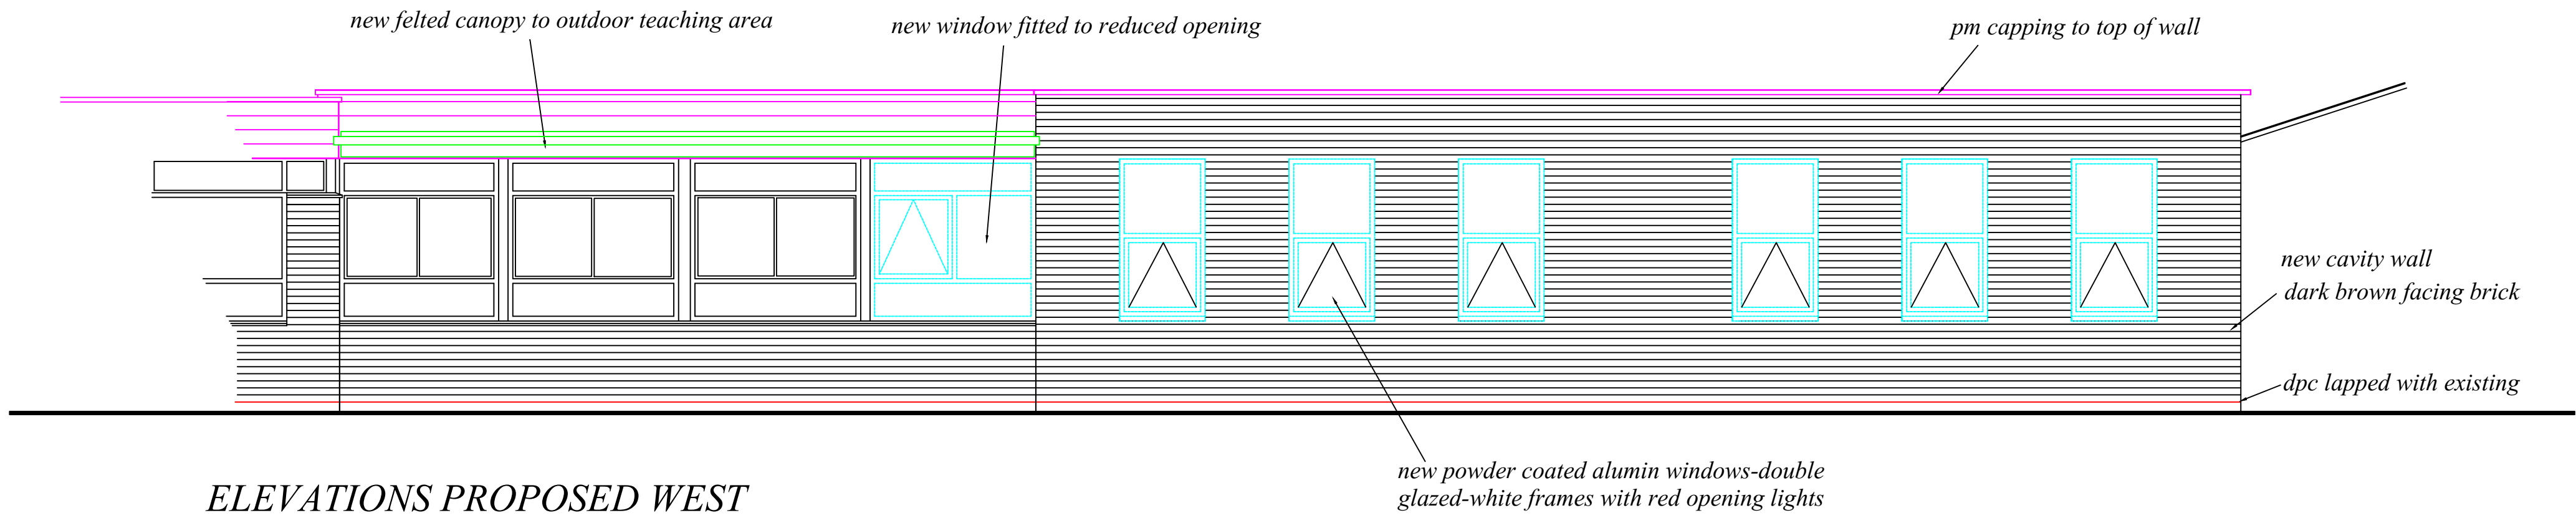


ELEVATIONS PROPOSED WEST

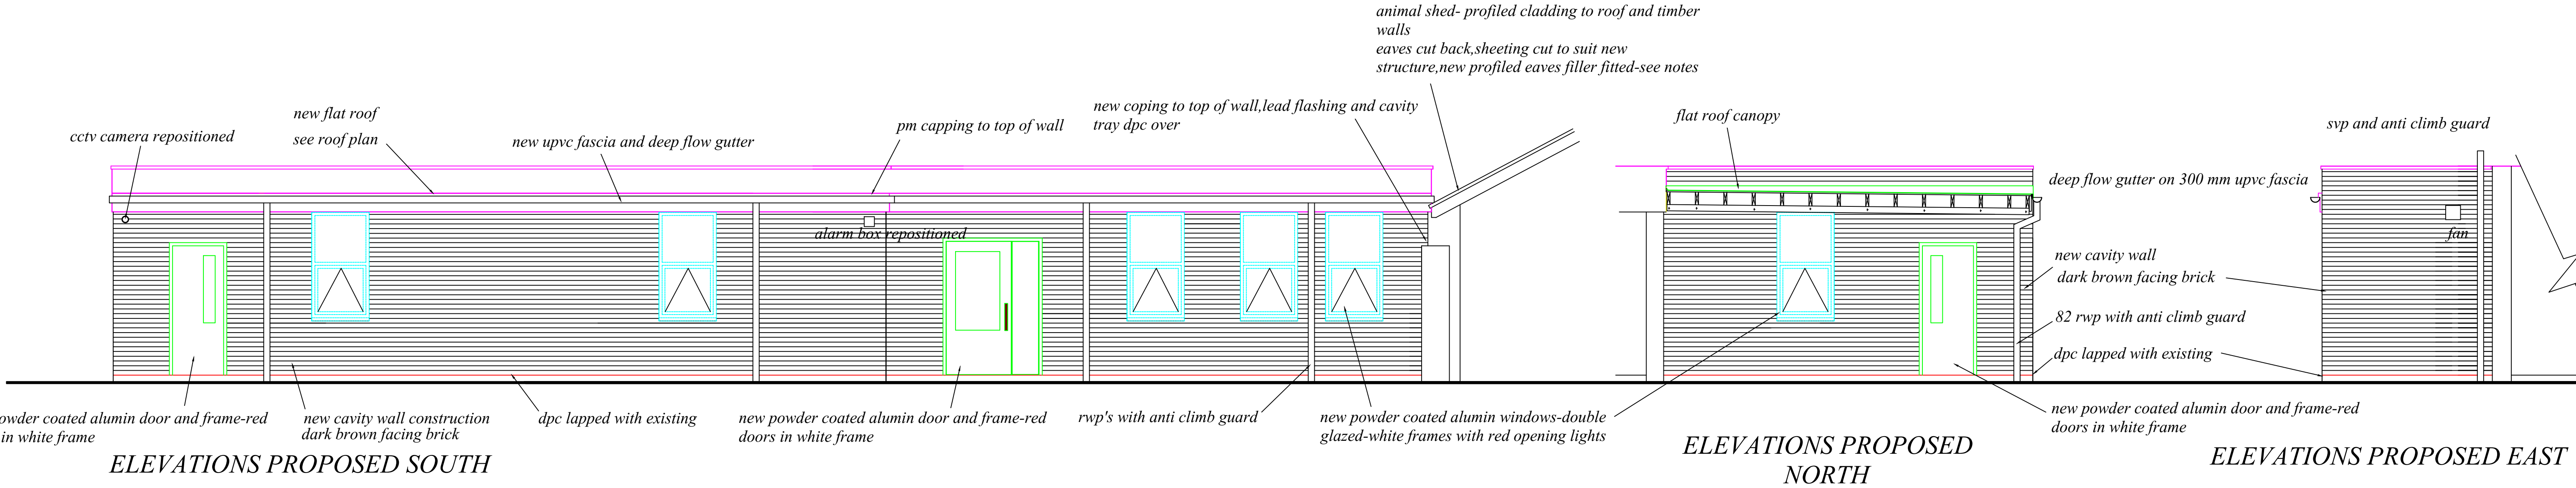

ELEVATIONS PROPOSED SOUTH

ELEVATIONS PROPOSED NORTH

ELEVATIONS PROPOSED EAST

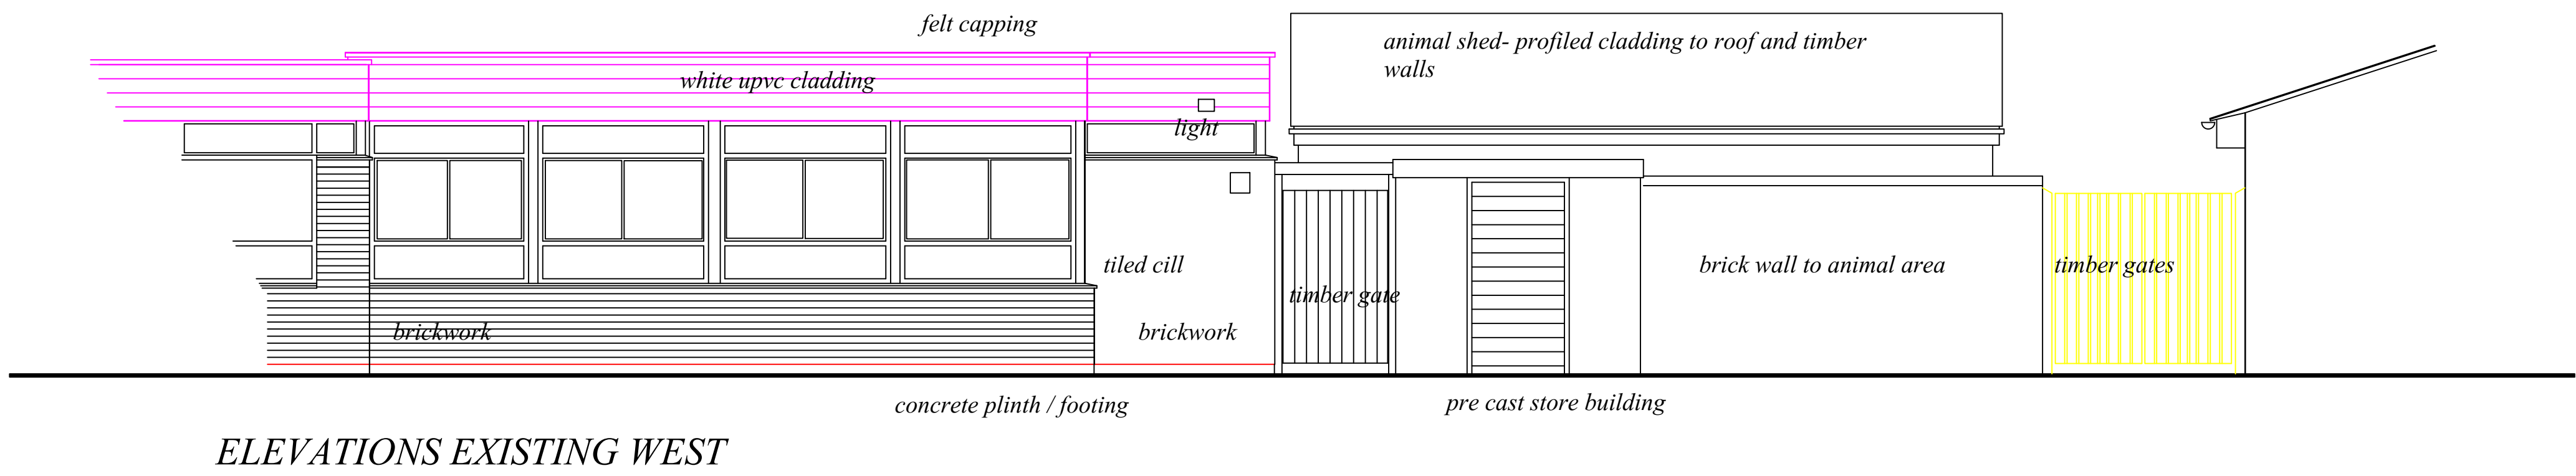

ELEVATIONS EXISTING WEST



ELEVATIONS EXISTING SOUTH

Revisions:

A PLANNING SUBMISSION DEC 14



WREXHAM COUNTY BOROUGH COUNCIL.
MARTIN WRIGHT, B.Sc.(Hons), MRICS,
CHIEF TRANSPORTATION AND ASSET MANAGEMENT OFFICER,
CROWN BUILDINGS, 31 CHESTER STREET,
WREXHAM, LL13 8SU.
Tel: (01978) 297102 Fax: (01978) 297103

Project:

St Christopher's School

Detail:

Proposed Classrooms
Elevations

Drawn/Checked:	Date:	AutoCad File Ref:
RB	10/14	
Scale:	Project No:	Dwg No:
1:100 @ A1	PS	SC/03
		Rev:A