
DEPARTMENTS

- ATHELETES
- OFFICIALS
- ATHELETE CIRCULATION
- GA CONCOURSE
- PREMIUM GA
- HOSIPITALITY
- HOSIPITALITY BOX
- HOSIPITALITY CIRCULATION
- MEDIA
- MEDIA CIRCULATION
- BROADCAST
- OFFICE
- PRAYER ROOM
- OPERATION CIRCULATION
- RETAIL
- CONCESSION & CATERING
- KITCHEN
- MEDICAL
- BACK OF HOUSE (BOH)
- VERTICAL CIRCULATION
- TOILETS
- PLANT

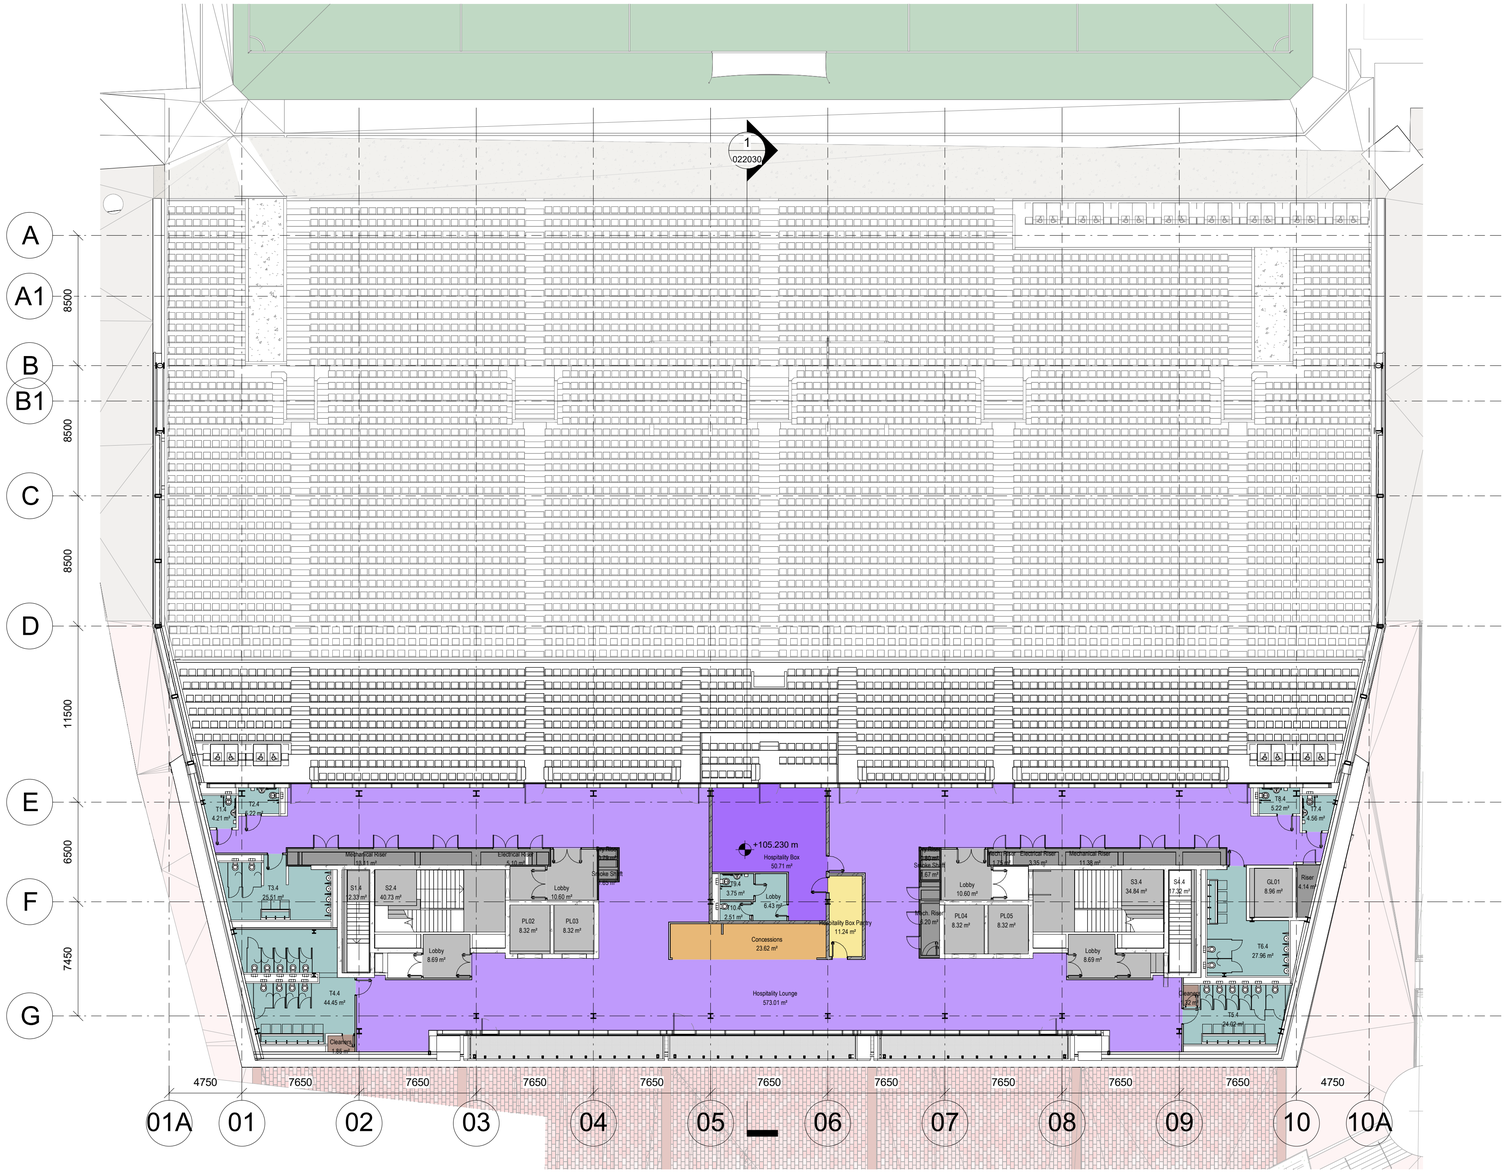


1. LEVEL 04
1 : 200

REVISIONS

REV	DATE	DESCRIPTION
P01	03.02.2025	PLANNING SECTION 73 SUBMISSION
P02	22.07.2025	PLANNING SECTION 73 SUBMISSION AMENDMENT
P03	28.07.2025	PLANNING SECTION 73 SUBMISSION AMENDMENT

KEY PLAN

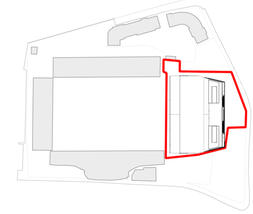

CLIENT

© COPYRIGHT. ALL RIGHTS RESERVED

THIS WORK IS COPYRIGHT AND CANNOT BE REPRODUCED OR COPIED IN ANY FORM OR BY ANY OTHER MEANS (GRAPHIC, ELECTRONIC OR MECHANICAL INCLUDING PHOTOCOPYING) WITHOUT THE WRITTEN PERMISSION OF POPULOUS ANY LICENSE, EXPRESS OR IMPLIED, TO USE THIS DOCUMENT FOR ANY PURPOSE WHATSOEVER IS RESTRICTED TO THE TERMS OF THE AGREEMENT OR IMPLIED AGREEMENT BETWEEN POPULOUS AND THE INSTRUCTING PARTY.

USE FIGURED DIMENSIONS IN PREFERENCE TO SCALED. CHECK ALL DIMENSIONS ON SITE BEFORE FABRICATION OR SETTING OUT

ARCHITECT

POPULOUS®

14 BLADES COURT | DEODAR ROAD | LONDON | SW15 2NU | UNITED KINGDOM
TELEPHONE +44 (0)20 8874 7666 FACSIMILE +44 (0)20 8874 7470

ALL PRODUCTION & INTELLECTUAL PROPERTY RIGHTS RESERVED © POPULOUS 2009

PROJECT NAME

Wrexham AFC KOP Stand

DRAWING TITLE

GENERAL ARRANGEMENT
LEVEL 04
PROPOSED

STATUS	RIBA STAGE	PROJECT NO.
S4	STAGE 2	6359

DATE	SCALE	SIZE
28.07.2025	As indicated	A1

DRAWN	CHECKED	APPROVED
AB	MF	TJ

PROJECT	ORIGINATOR	FUNCTIONAL BREAKDOWN	SPATIAL BREAKDOWN	FORM	DISCIPLINE	NUMBER	REV
WRX	POP	KOP	L04	DR	AR	021024	P03

WRX-POP-ZZZ-M3-AR-010000