




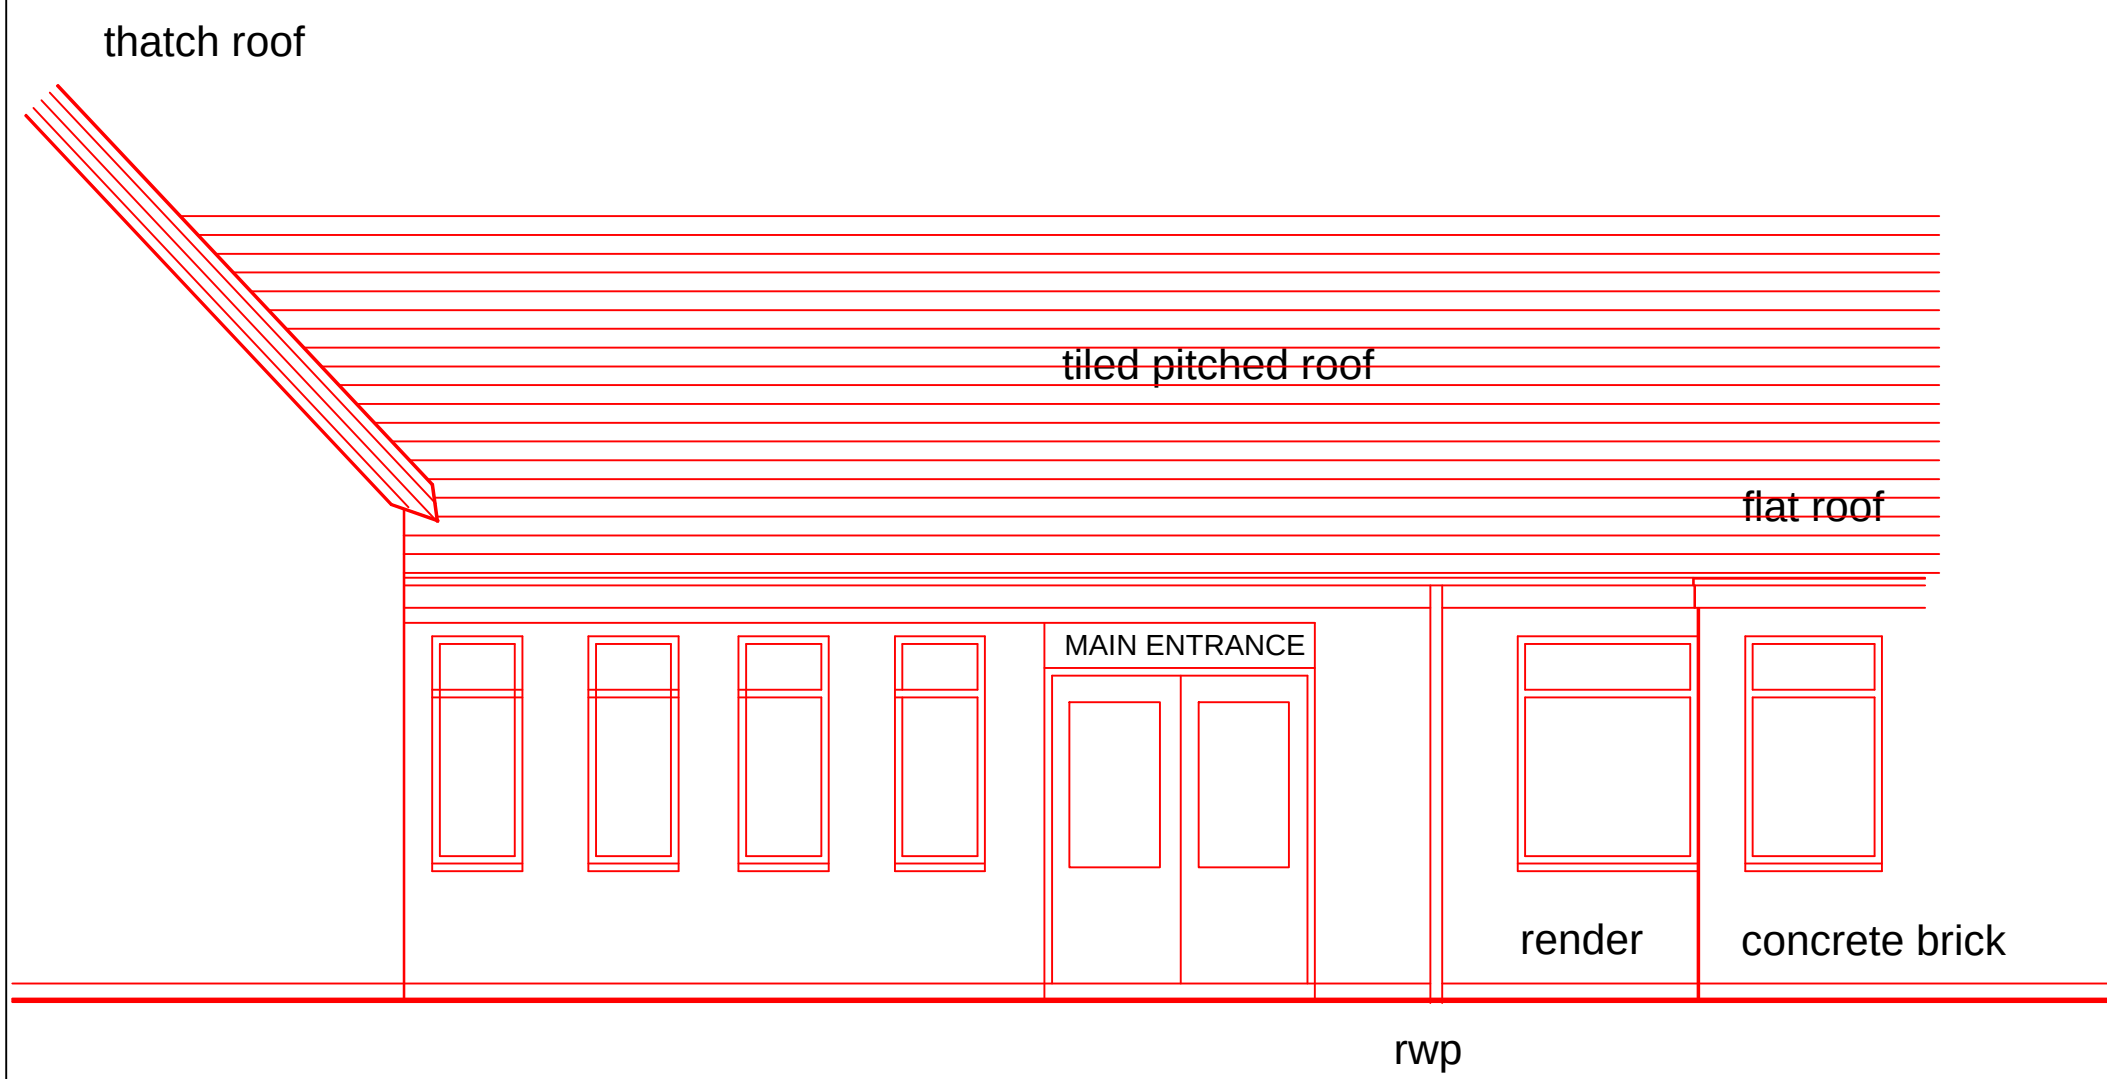


Part Elevation
Existing

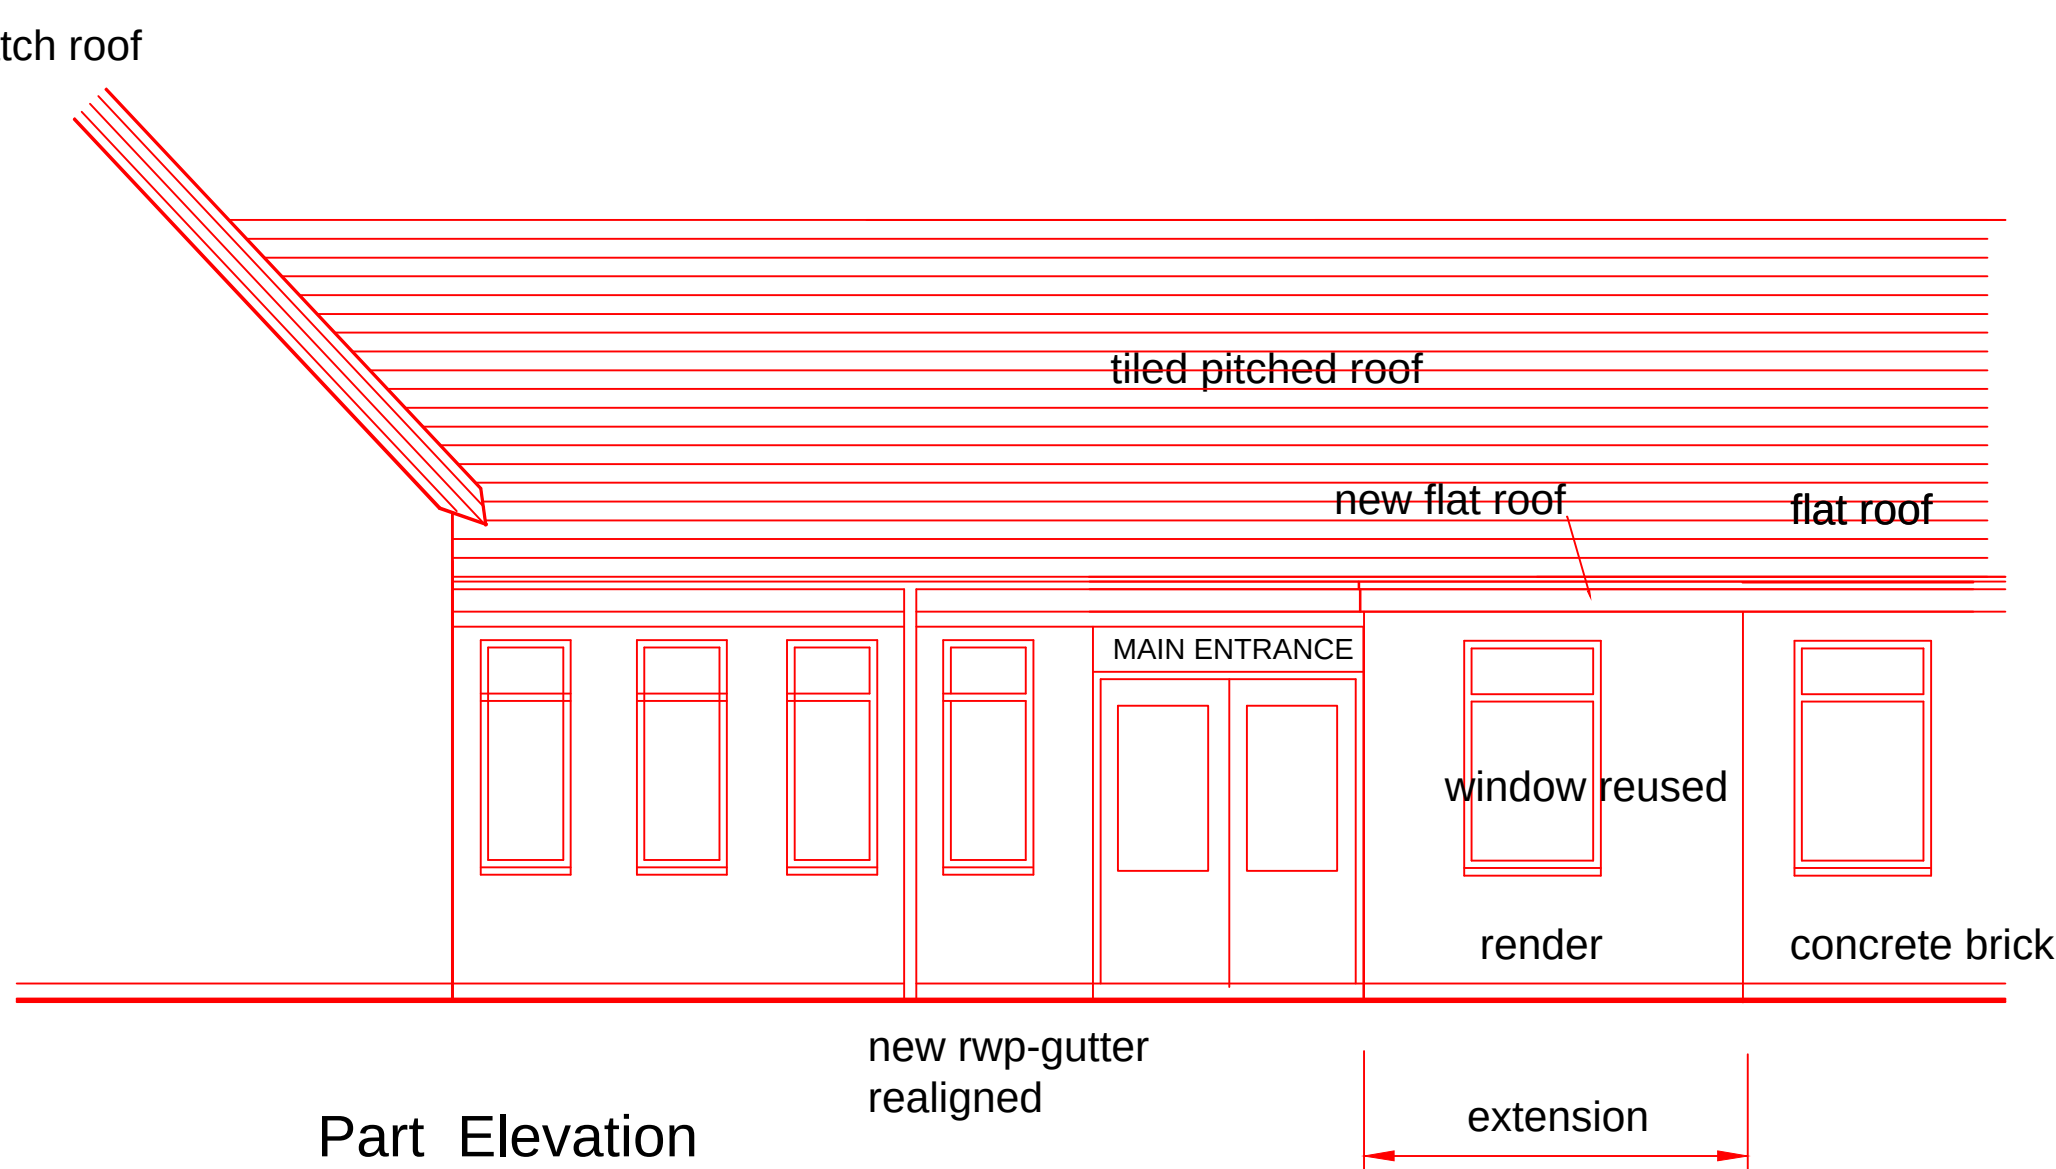


Part Elevation
Proposed

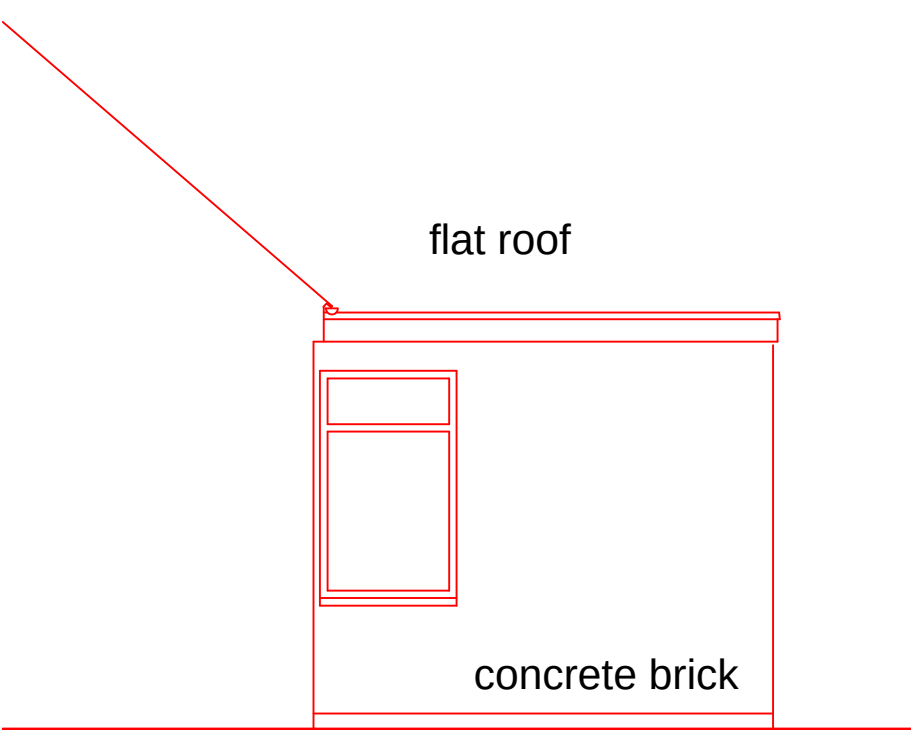


Part Elevation
Existing

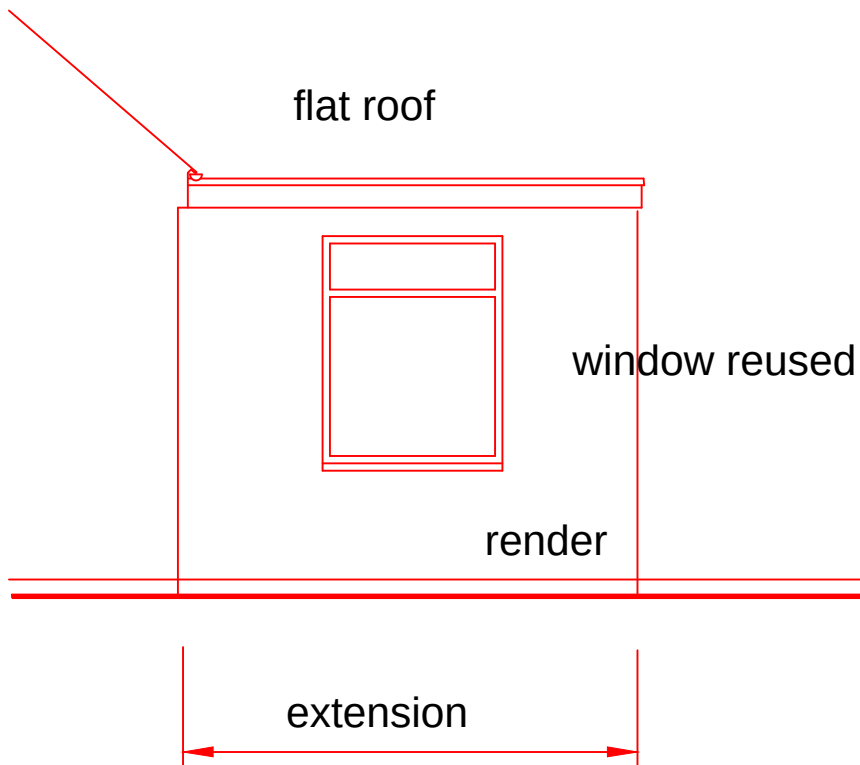

Part Elevation
Proposed

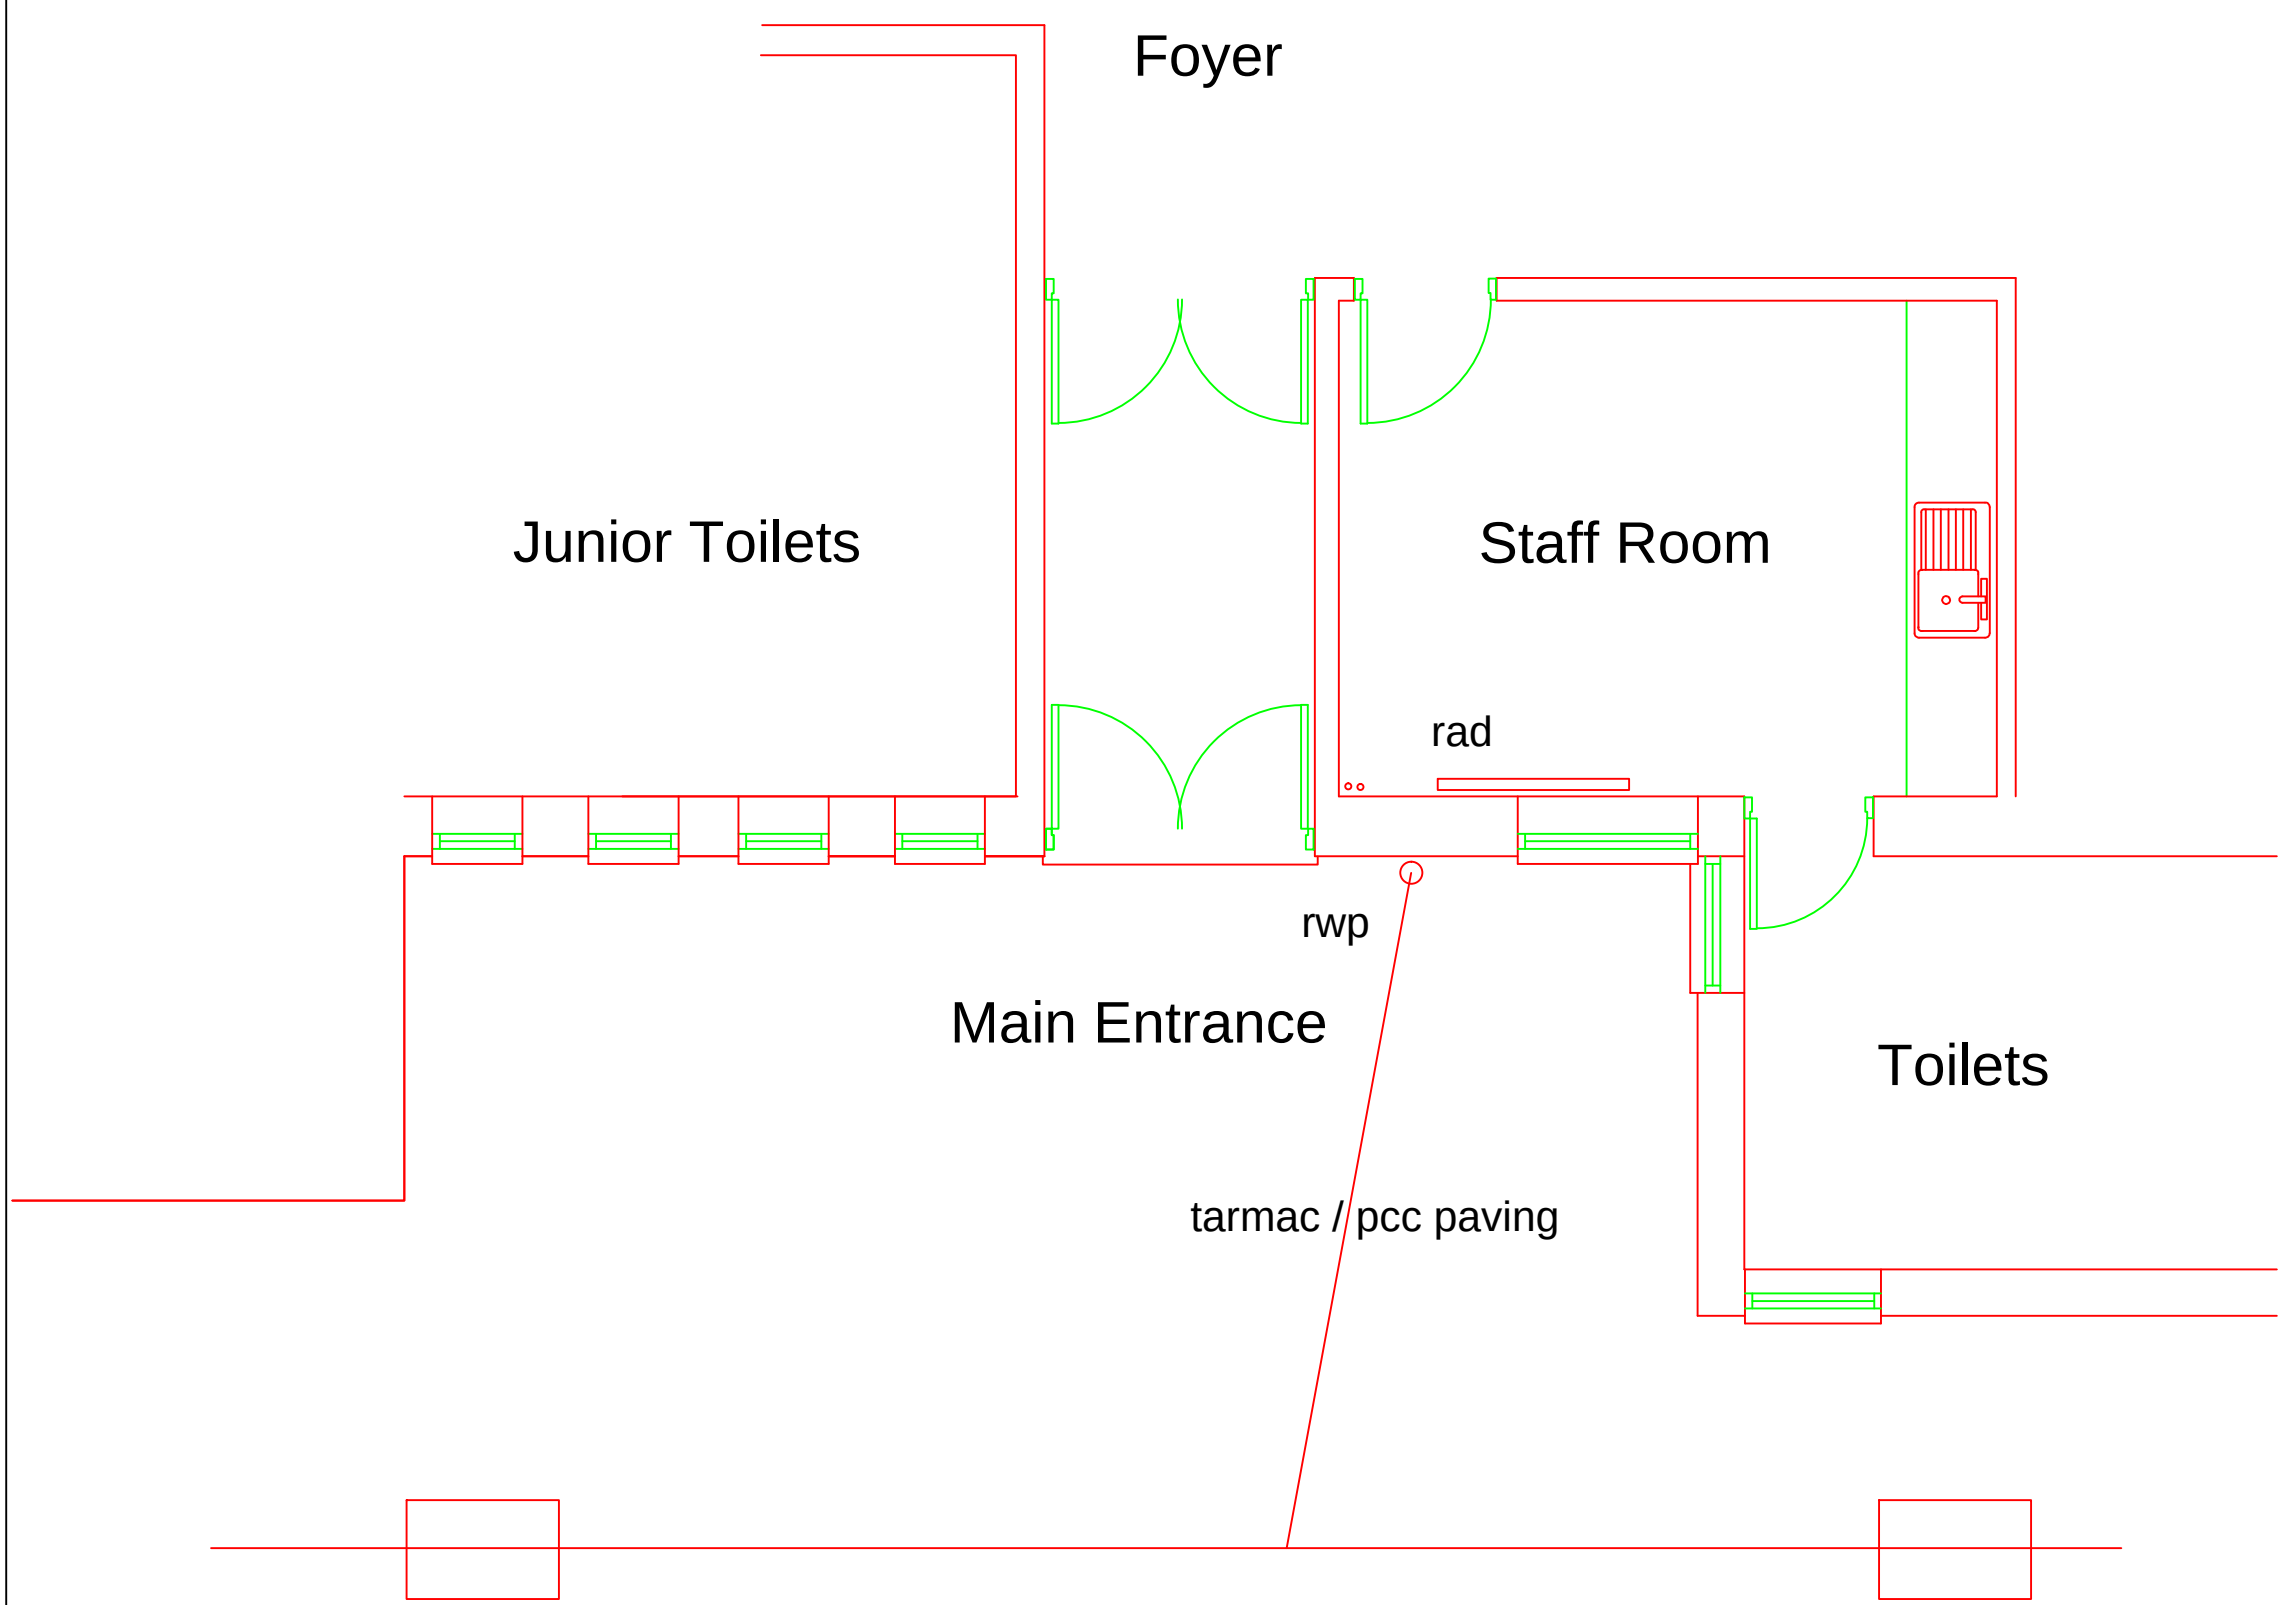

Part Plan Existing

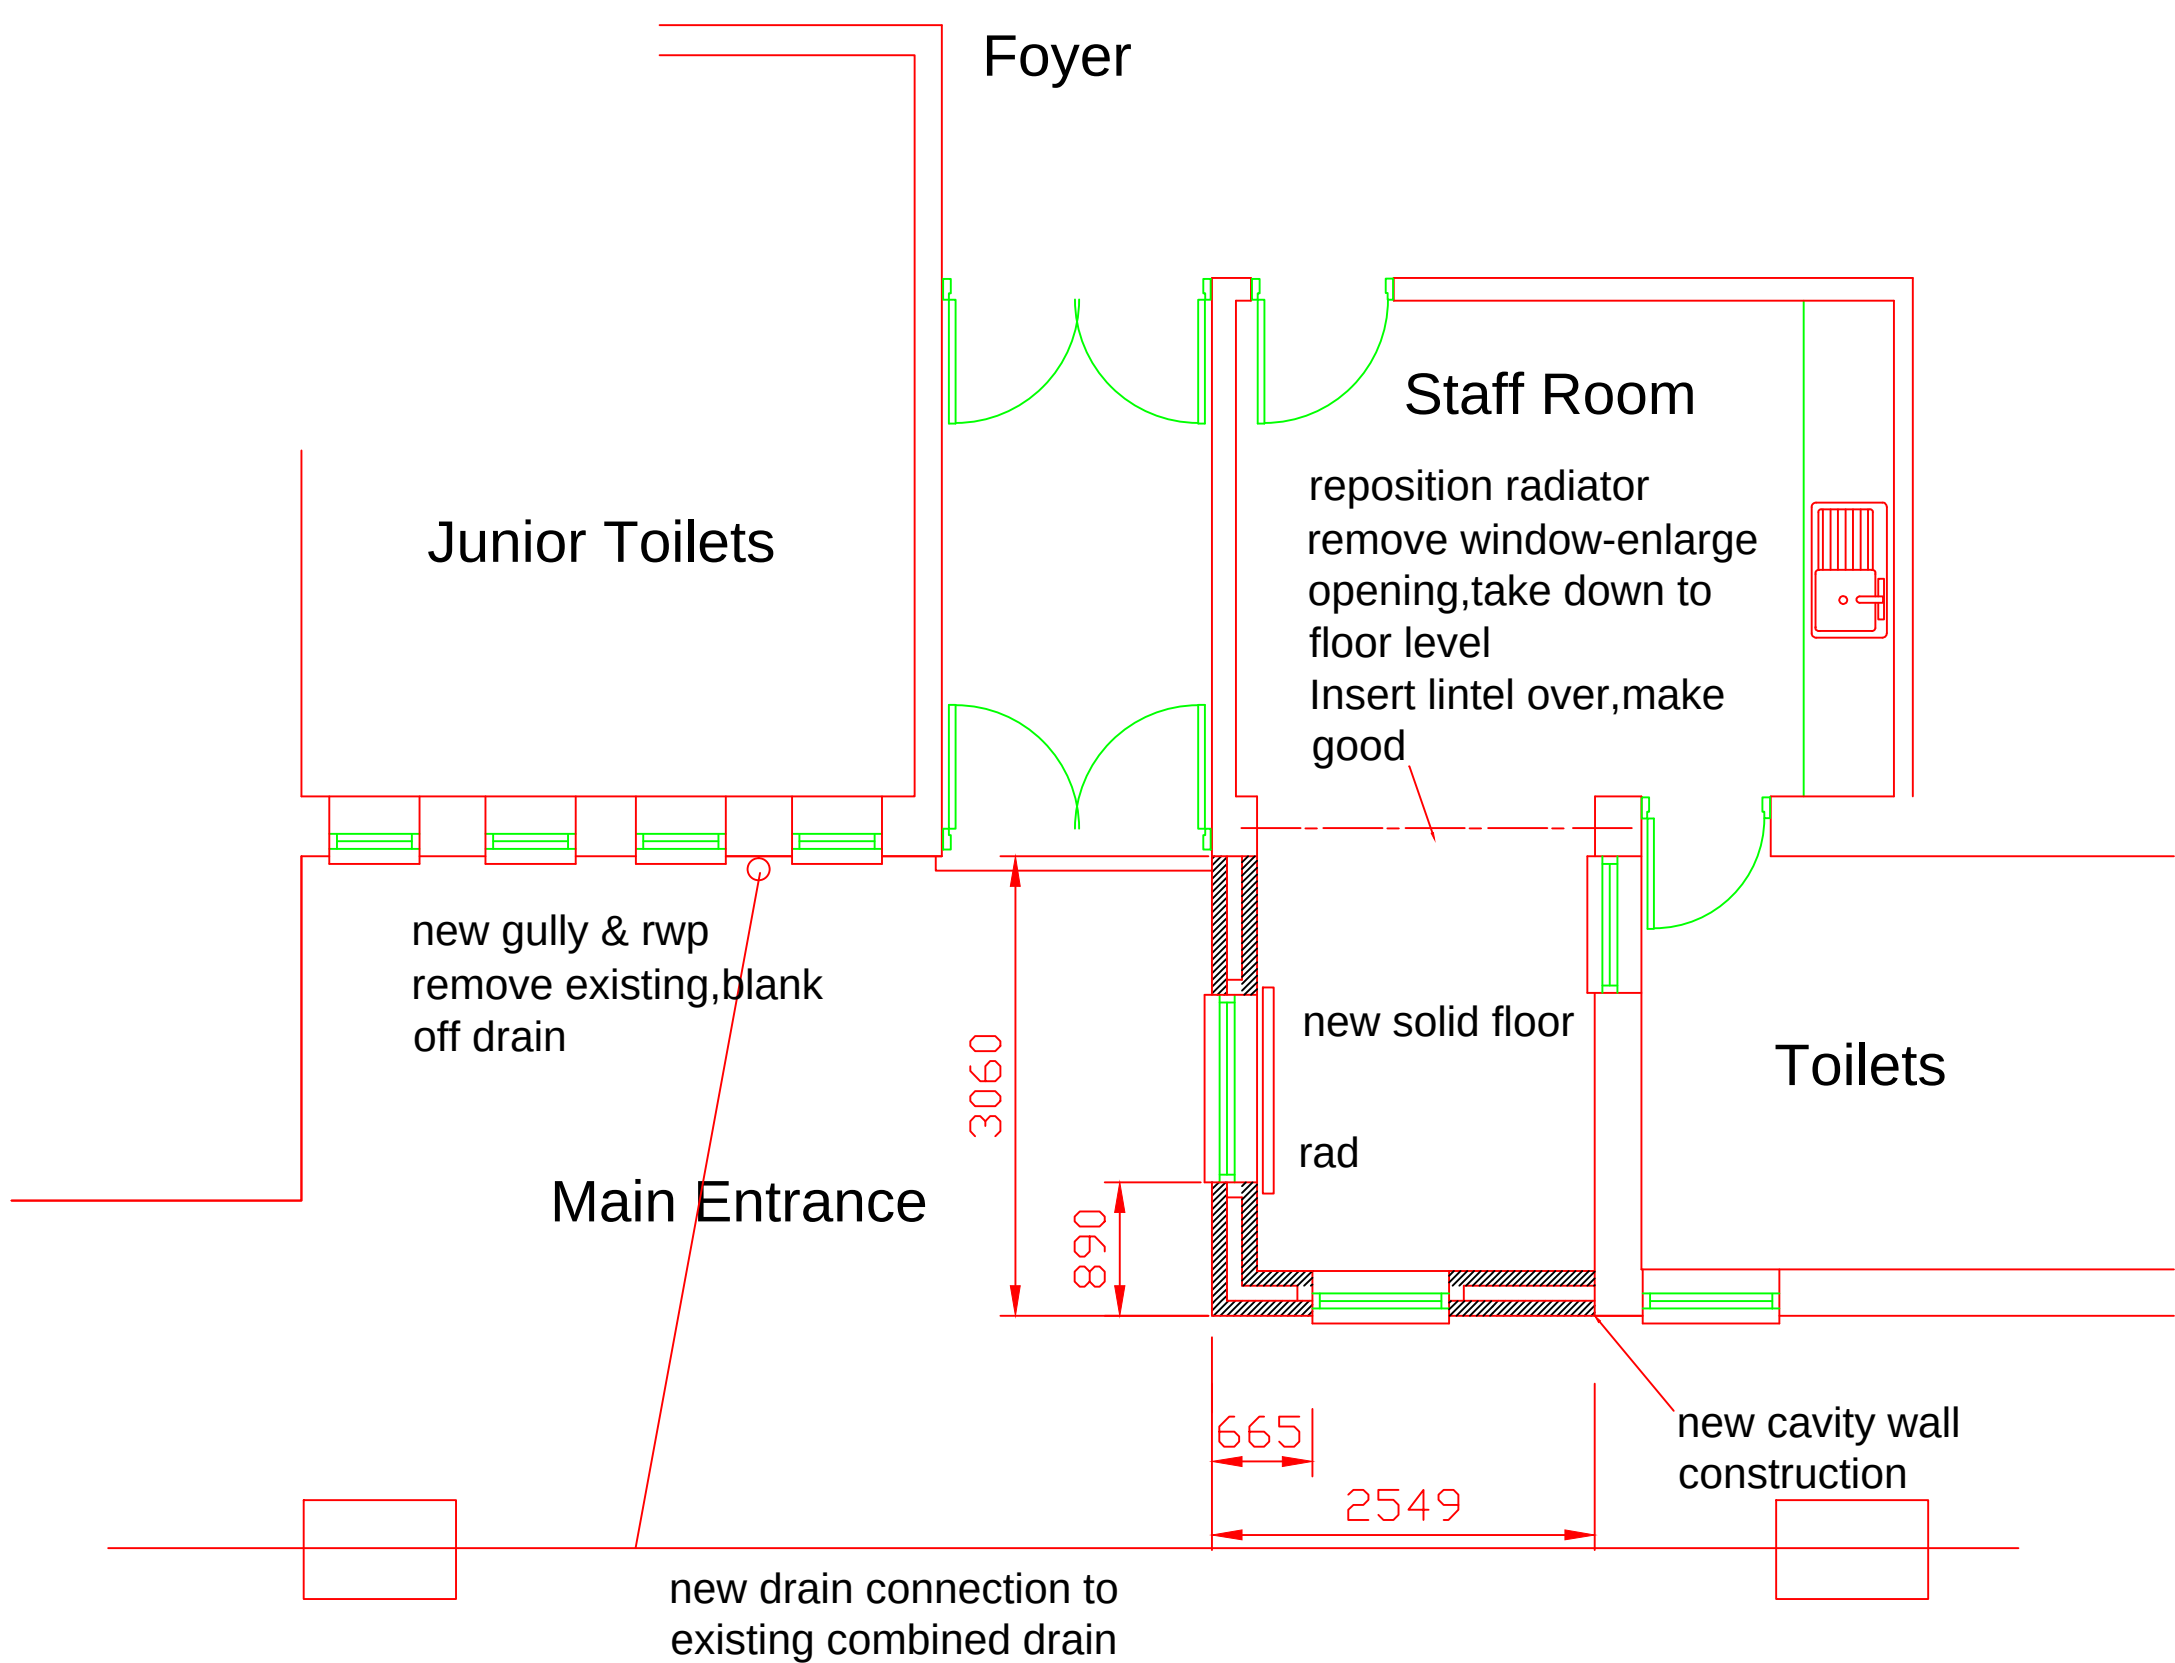

Part Plan Proposed

Revisions: Rev A Sent for pricing May 14 Rev B Planning submission Dec 14	
---	--

 WREXHAM COUNTY BOROUGH COUNCIL. MARTIN WRIGHT, B.Sc.(Hons), MRICS, CHIEF TRANSPORTATION AND ASSET MANAGEMENT OFFICER, CROWN BUILDINGS, 31 CHESTER STREET, WREXHAM, LL13 8BG. Tel: (01978) 287102 Fax: (01978) 287103			
Project: Penley Madras School			
Detail: Staff Room Extension			
Drawn/Checked: r/b	Date: 05/14	AutoCad File Ref:	
Scale: 1:50 @ A1	Project No: PS/	Dwg No: PM/01	Rev:B