
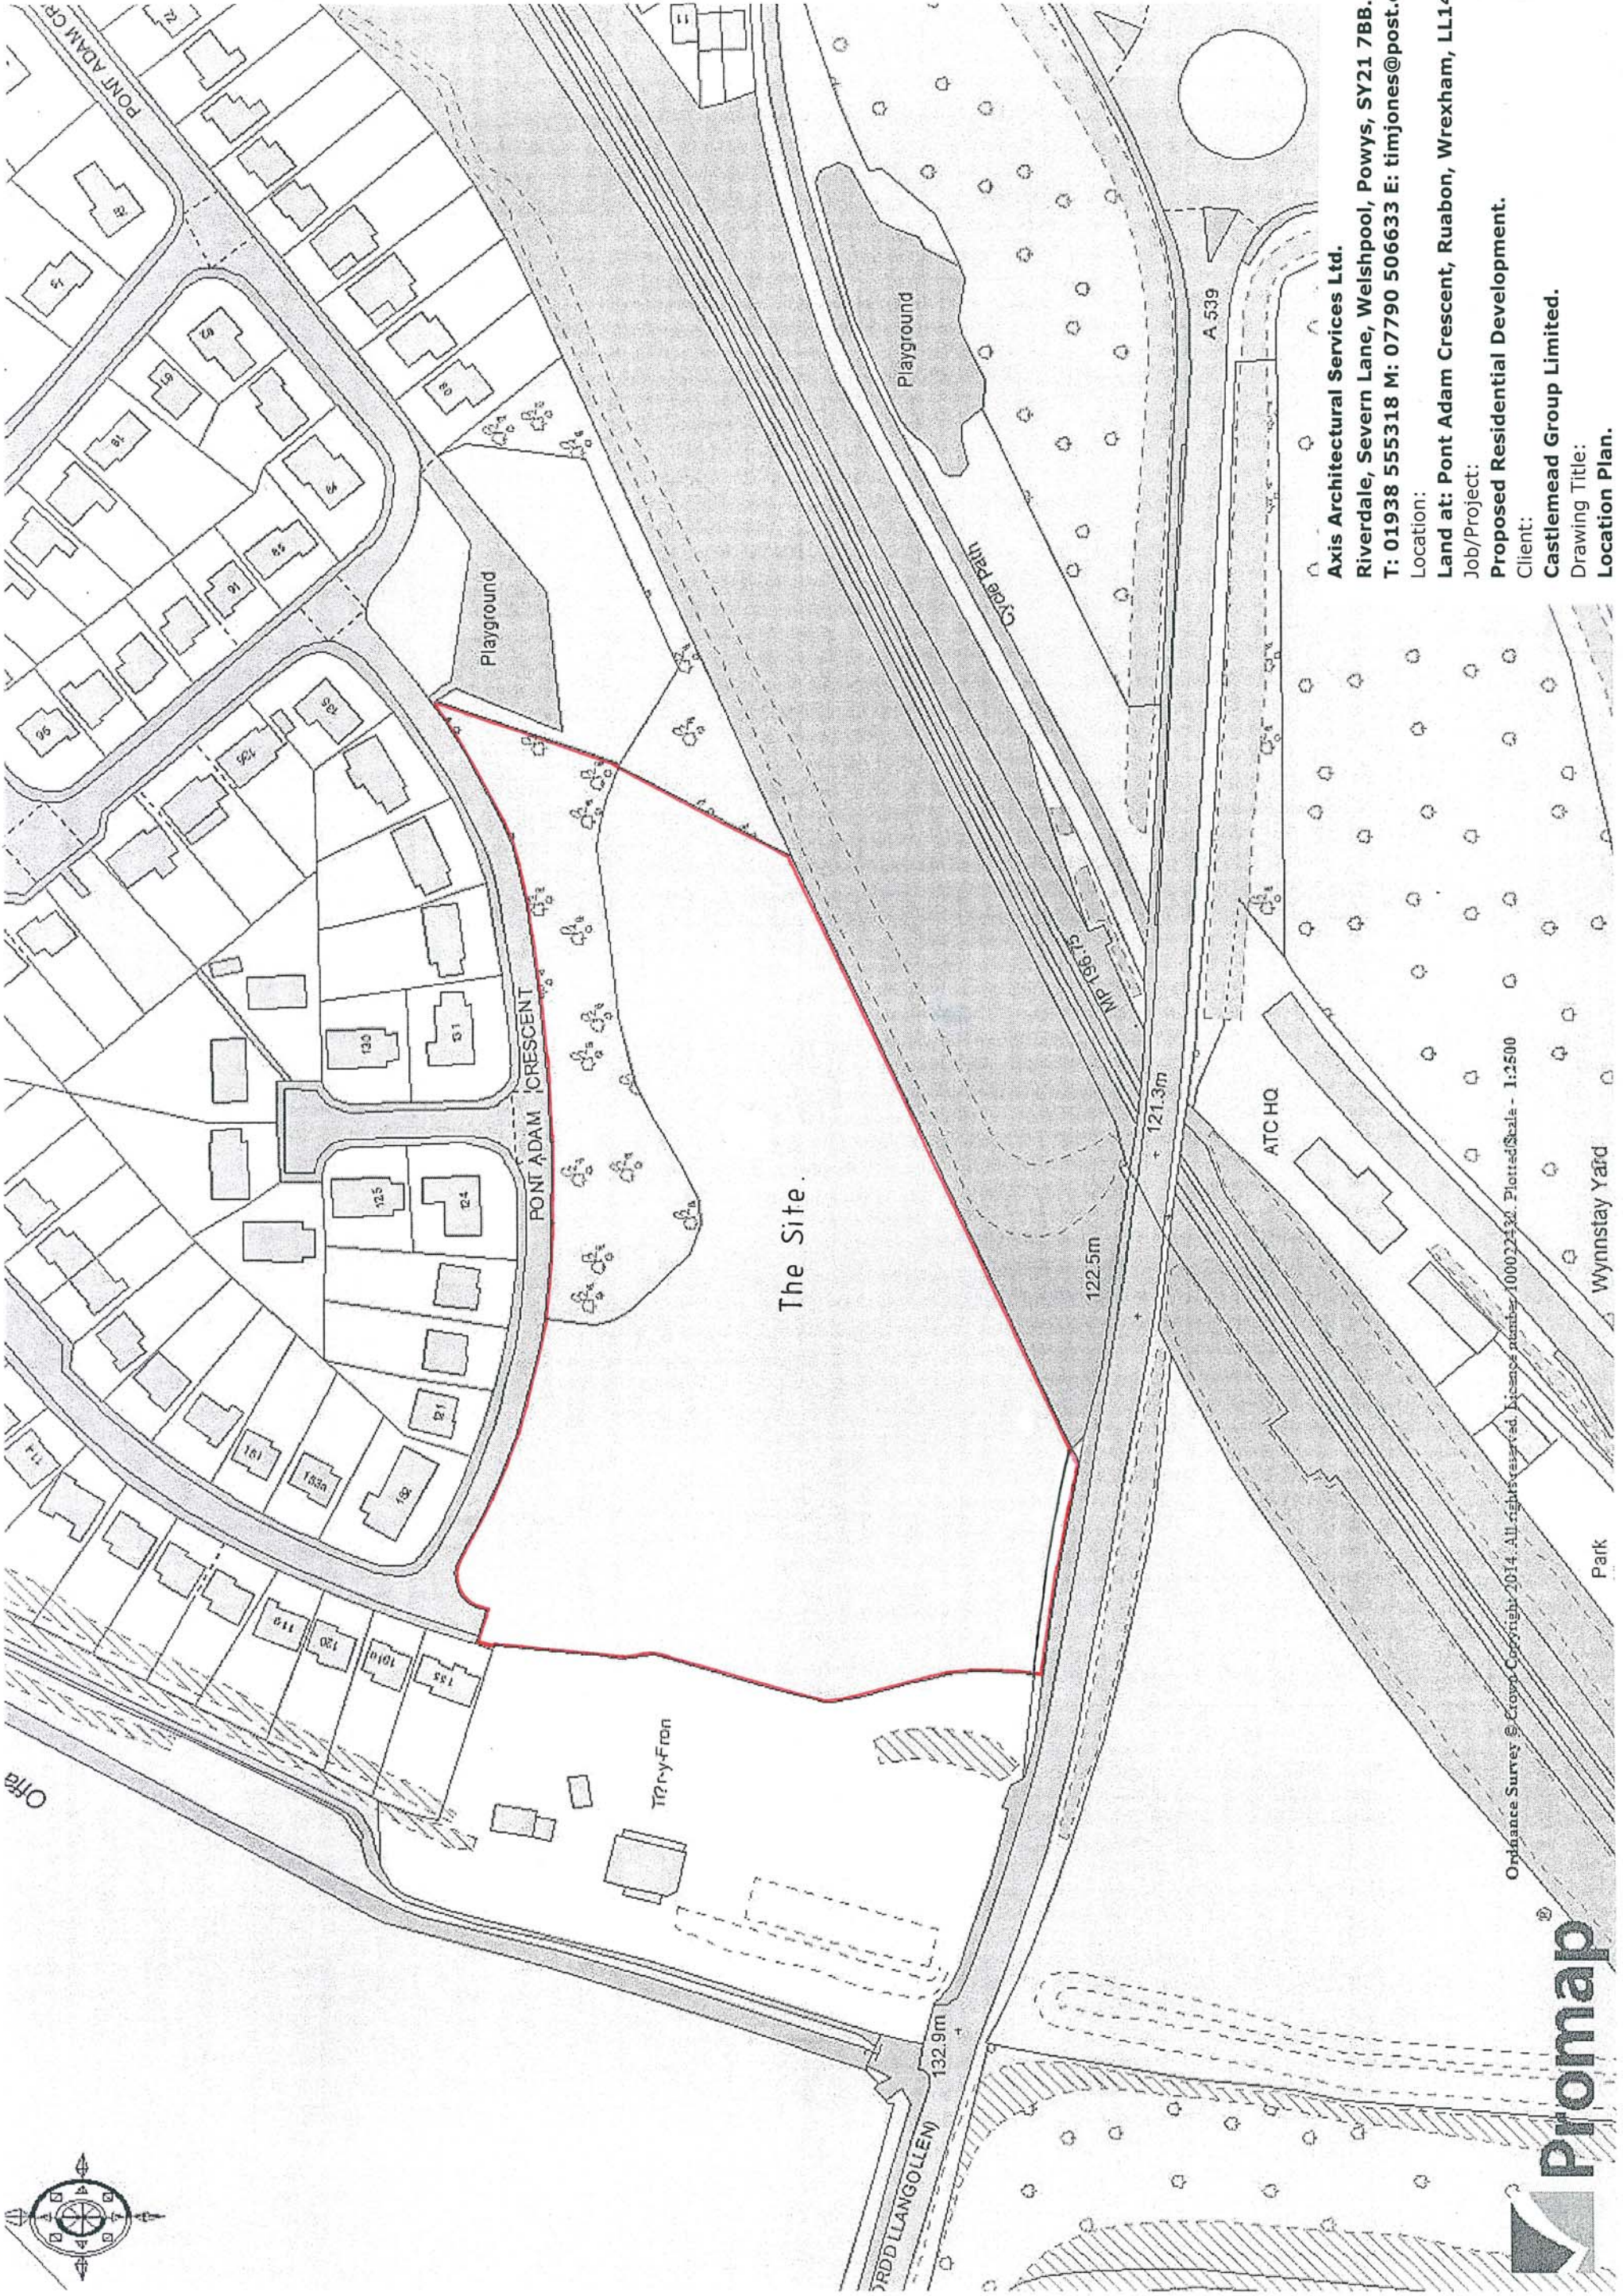


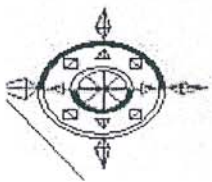

The Site.

Playground

Cottages

ATC HQ

Park

Wynnstey Yafed



Ordnance Survey © Crown Copyright 2014. All rights reserved. Licence number 100022432. Plotted Scale - 1:2500

Axis Architectural Services Ltd.
Riverdale, Severn Lane, Welshpool, Powys, SY21 7BB.
T: 01938 555318 M: 07790 506633 E: timjones@post.com

Location:
Land at: Pont Adam Crescent, Ruabon, Wrexham, LL14 6EG.
Job/Project:
Proposed Residential Development.
Client:

Castlemead Group Limited.

Drawing Title:
Location Plan.

Scale: 1:1250 (A3.)
Drawing No: CGL.3/TMJ-01
Revision: 'A'
Date: May 14 April 2014