


ALL DIMENSIONS AND LEVELS ARE TO BE CHECKED ON SITE BEFORE CONSTRUCTION. ANY DISCREPANCIES ARE TO BE REPORTED TO THE ARCHITECTS. THIS DRAWING IS COPYRIGHT. DO NOT SCALE FROM THIS DRAWING.

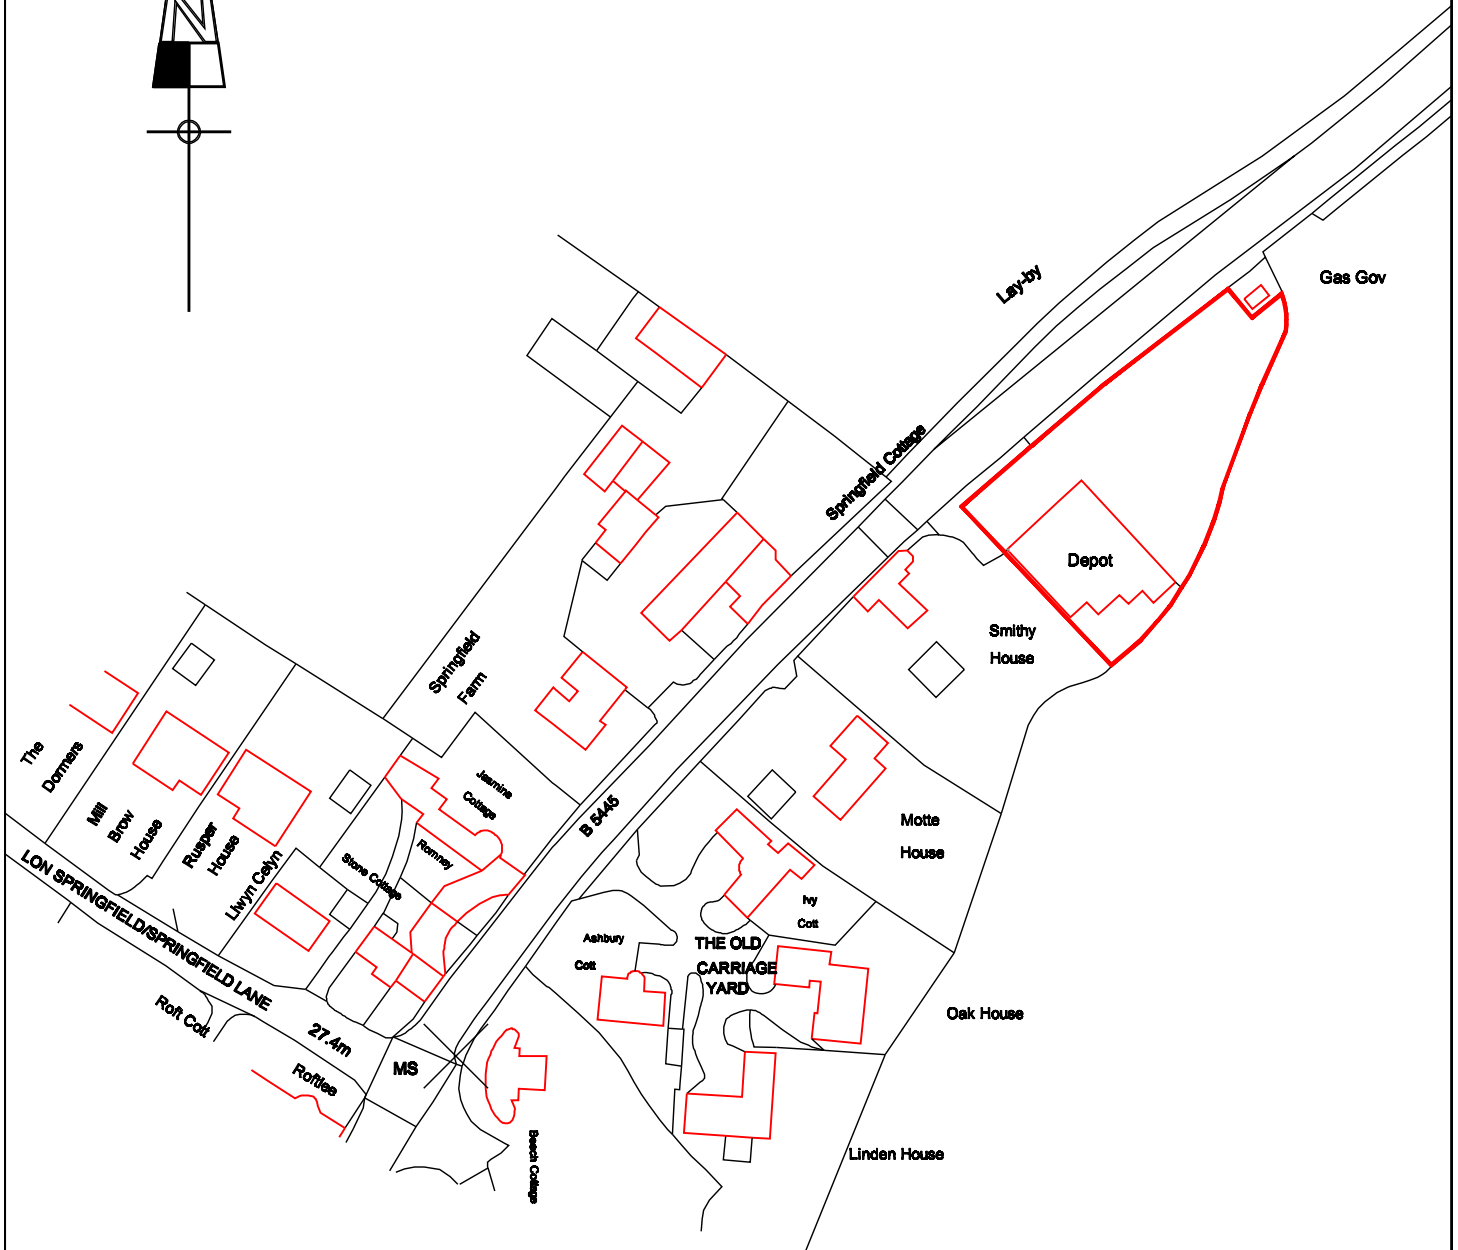

Mapping contents (c) Crown copyright and database rights 2014 Ordnance Survey 100035207



SBS Design Limited
Field House Studios
Barrow Lane
Tarvin Sands
Chester CH3 8JF
Tel: 01829 741707
Fax: 01829 740448
Info@sbsdesign.co.uk
www.sbsdesign.co.uk

CLIENT
Michael Nield Homes

PROJECT
**Residential Development at ATS
Marford Hill, Marford**

DRAWING
Location Plan

REV	AMENDMENT	NAME	DATE
-	-	-	-
DRAWN CJP	CHECK	NUMBER	REV
DATE 10.1.15	DATE	C872-01	