


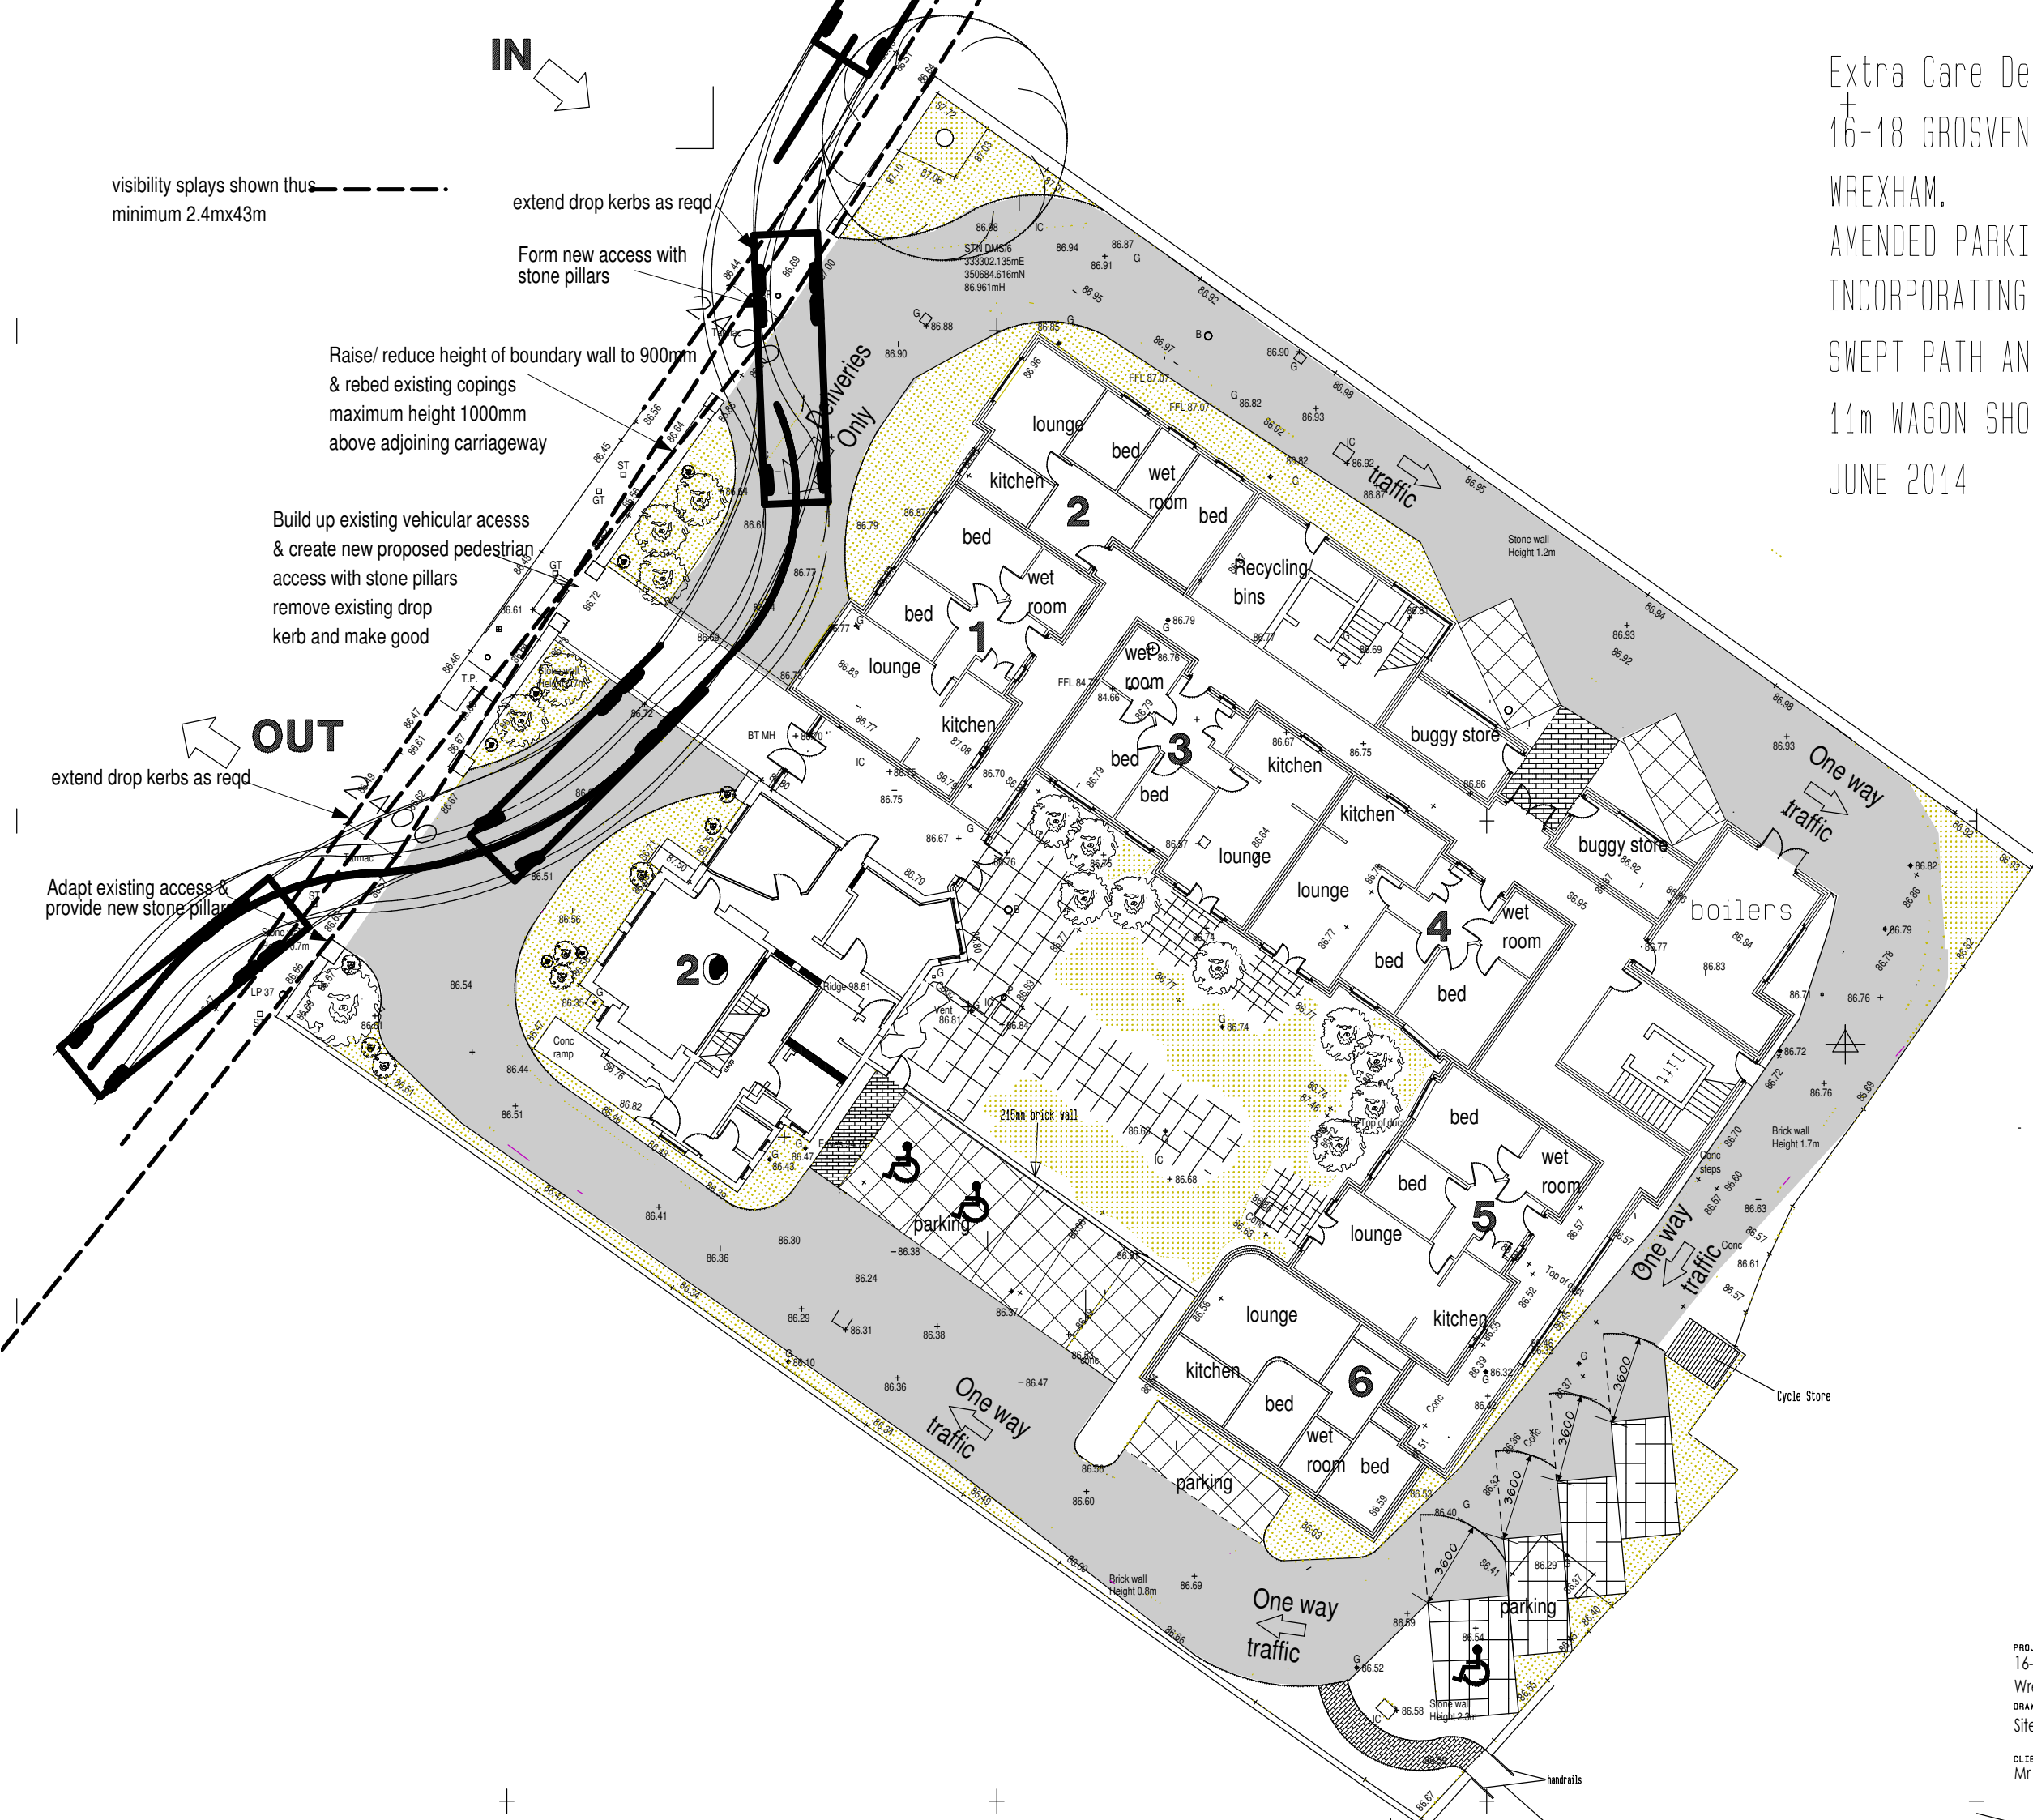

Extra Care Development
+
16-18 GROSVENOR ROAD
WREXHAM.
AMENDED PARKING LAYOUT
INCORPORATING
SWEPT PATH ANALYSIS FOR
11m WAGON SHOWN
JUNE 2014

NOTES:
CONTRACTORS MUST VERIFY ALL DIMENSIONS ON
SITE BEFORE COMMENCEMENT OF ANY WORK OR
THE PREPARATION OF MANUFACTURING DRAWINGS.
DO NOT SCALE FROM DRAWING
ANY DISCREPANCIES TO BE REPORTED
IMMEDIATELY TO WYNN ROGERS CYF
WYNN ROGERS CYF COPYRIGHT

UNITS 1 & 2 TO BE 3 STOREY
UNITS 3,4,5 & 6 TO BE FOUR STOREY

WYNN ROGERS

CHARTERED BUILDING SURVEYORS
The Hollies Vale Street Denbigh
Tel: (01745 812100) Fax: (01745) 816331
E-mail: consult@wynn-rogers.co.uk

PROJECT
16-18 Grosvenor Road,
Wrexham
DRAWING TITLE
Site as Proposed
CLIENT
Mr & Mrs M.F. Kreft

PROJECT NO.	2272	DRAWING NO.	
DRAWN	mdc	REVISION	2
SCALE	1:250	DATE	19 June 2014
DATE	May 2014	PAPER	A3

Cyf