




Site Location Plan
Scale 1:1250

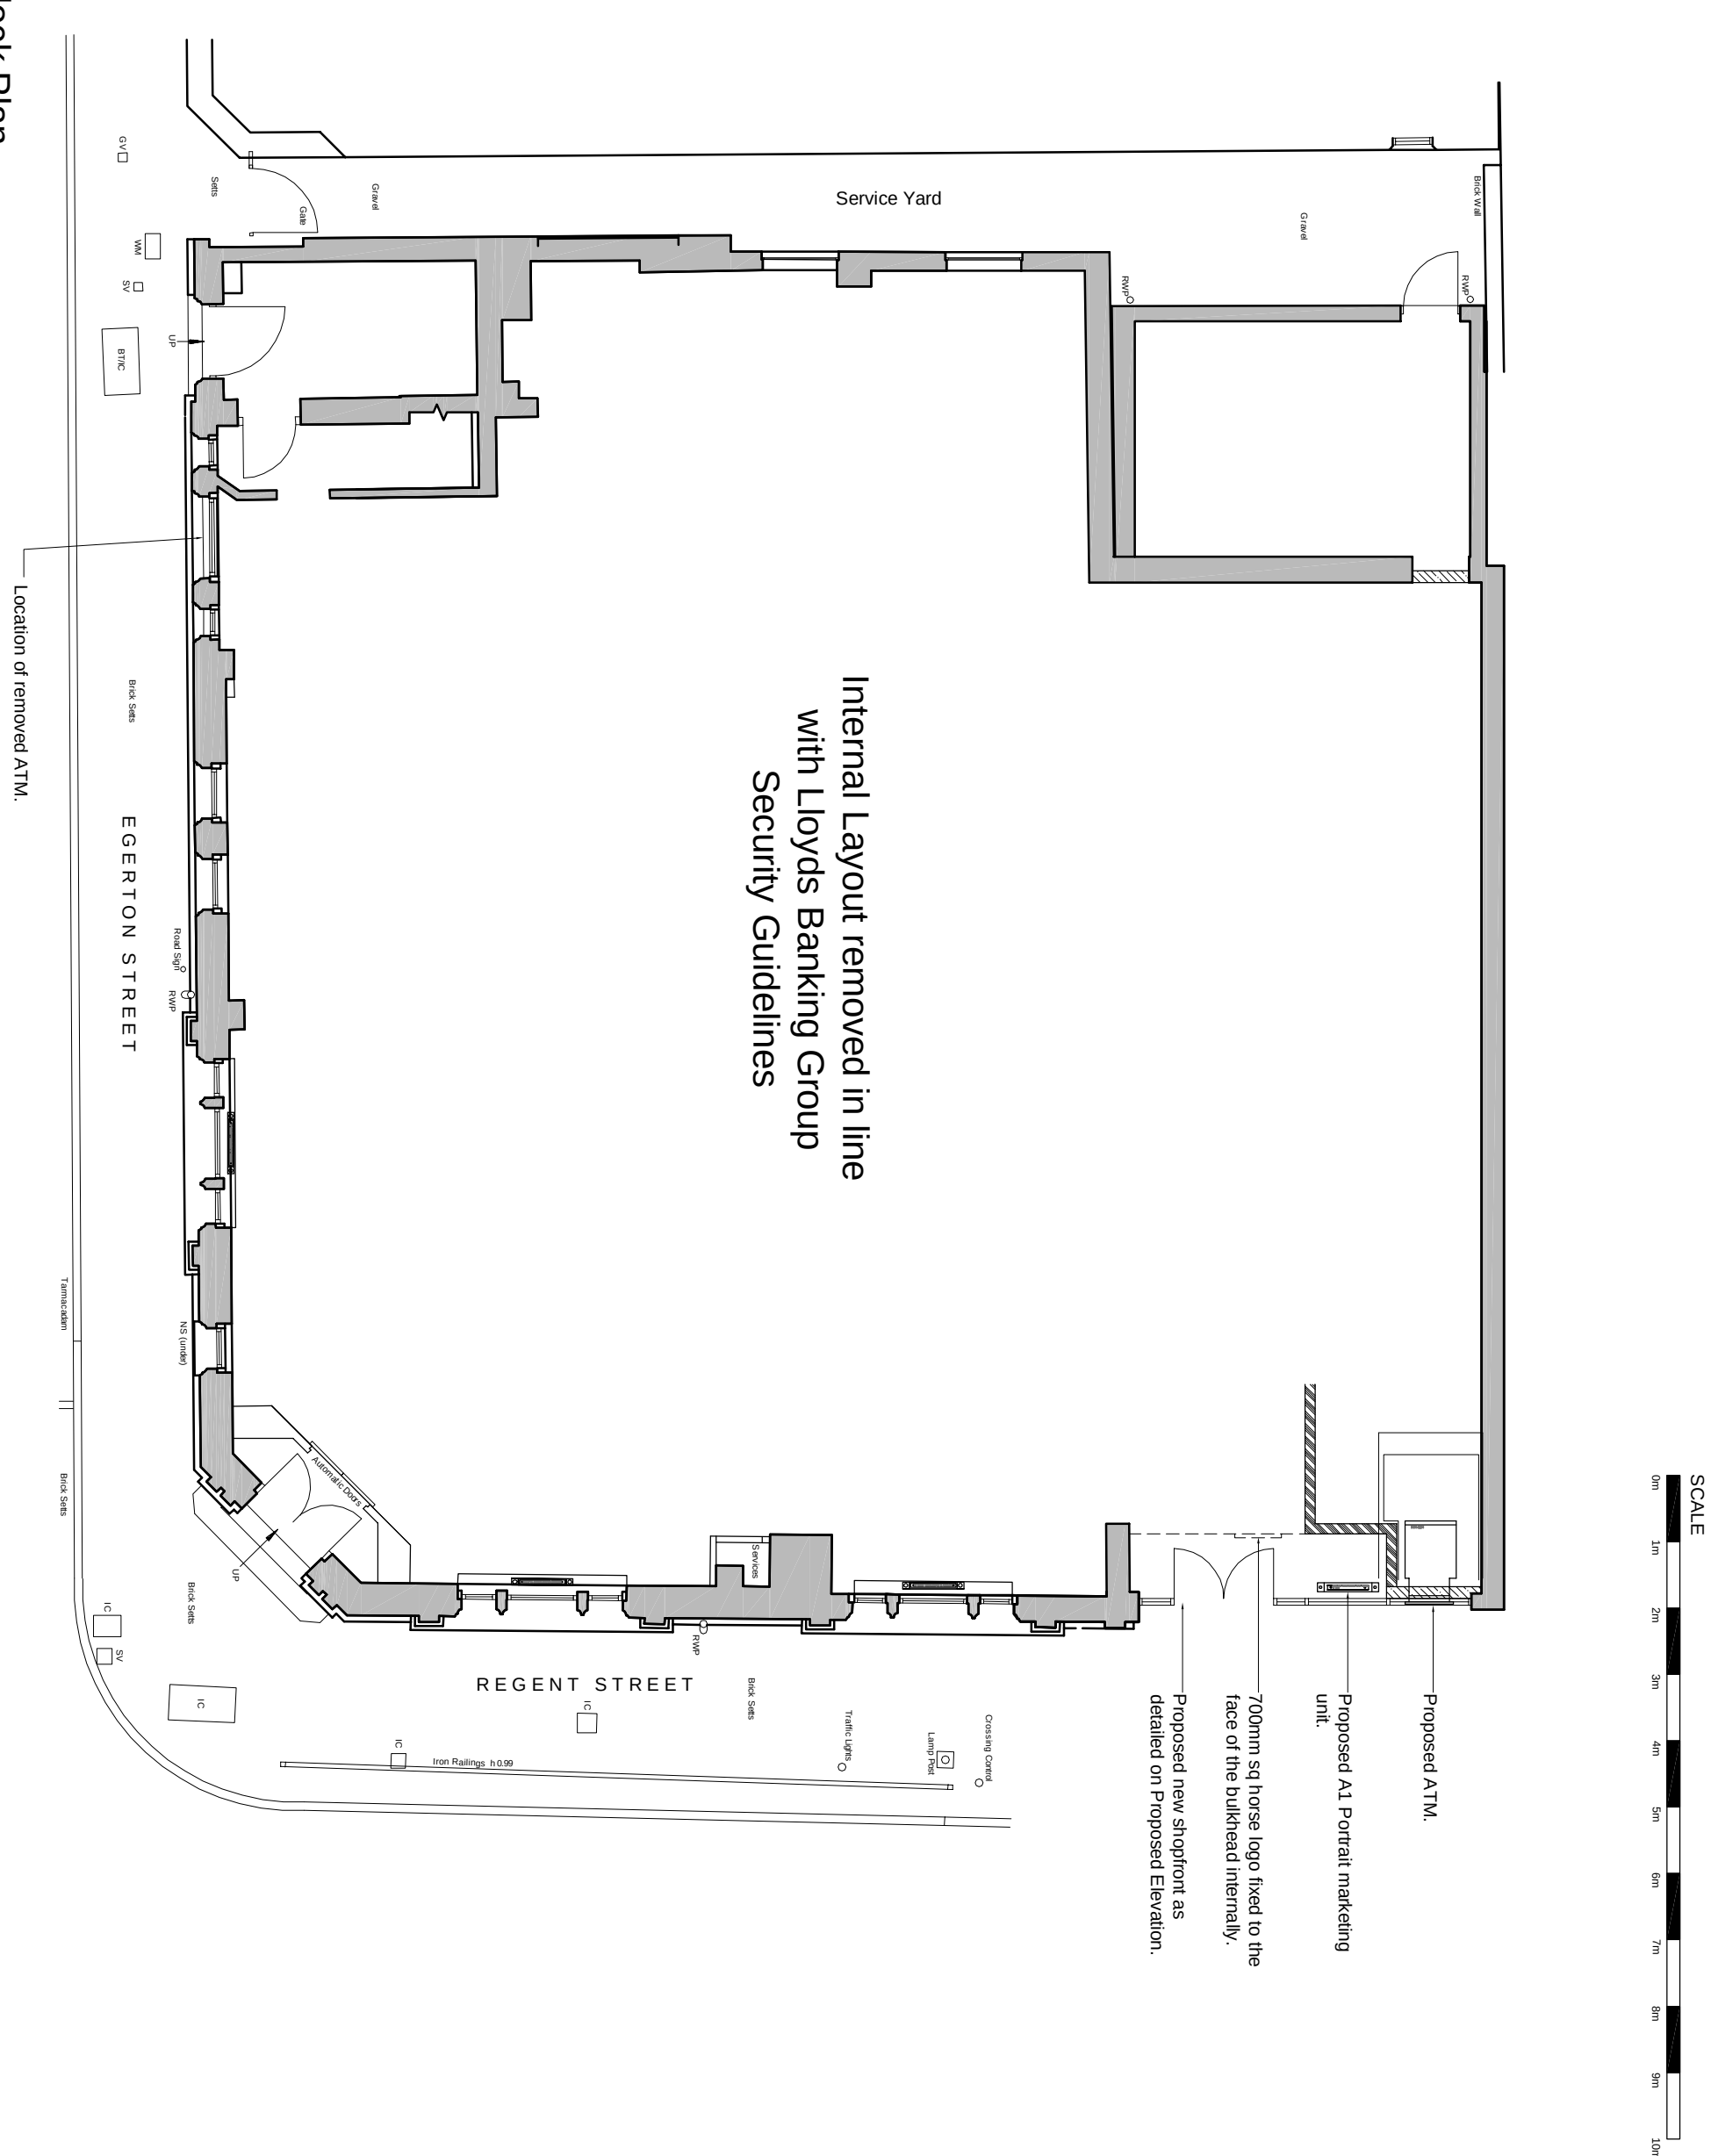

Block Plan
Scale 1:100 @ A1

REV	DATE	REVISION	INITIALS
			
Contractor's Reference: D0593			

PLANNING

LLOYDS BANKING GROUP

THIS DRAWING IS THE PROPERTY OF LLOYDS BANKING GROUP AND COPYRIGHT IS RESERVED BY THEM. THE DRAWING IS ISSUED ON CONDITION THAT IT NOT BE COPIED OR DISCLOSED TO OR TO ANY UNAUTHORISED PERSONS WITHOUT THE PRIOR CONSENT IN WRITING TO LLOYDS BANKING GROUP. GROUP PROPERTY, ALL MODIFIED DRAWINGS SHOULD BE RETURNED TO LLOYDS BANKING GROUP.

GROUP PROPERTY

BRISTOL - PO Box 112, Canons House, Canons Way, BRISTOL, BS59 7LB
EDNBURGH - Sighthill South, 12 Bankhead Crossway South, EDNBURGH, EH11 4EN
HALIFAX - Trinity Road, HALIFAX, West Yorkshire, HX1 2RG

PROJECT ADDRESS	SCALE
Brand - Lloyds Bank Wrexham Regent Street 28 Regent Street WREXHAM LL11 1SE	AS SHOWN
DRAWING DESCRIPTION	DATE
Block & Location Plan AS PROPOSED	21/11/2014
	DRAWN BY
	GJT

DRAWING NUMBER	REVISION
50732200-AR01-E1-0101	/