



Site Section - A

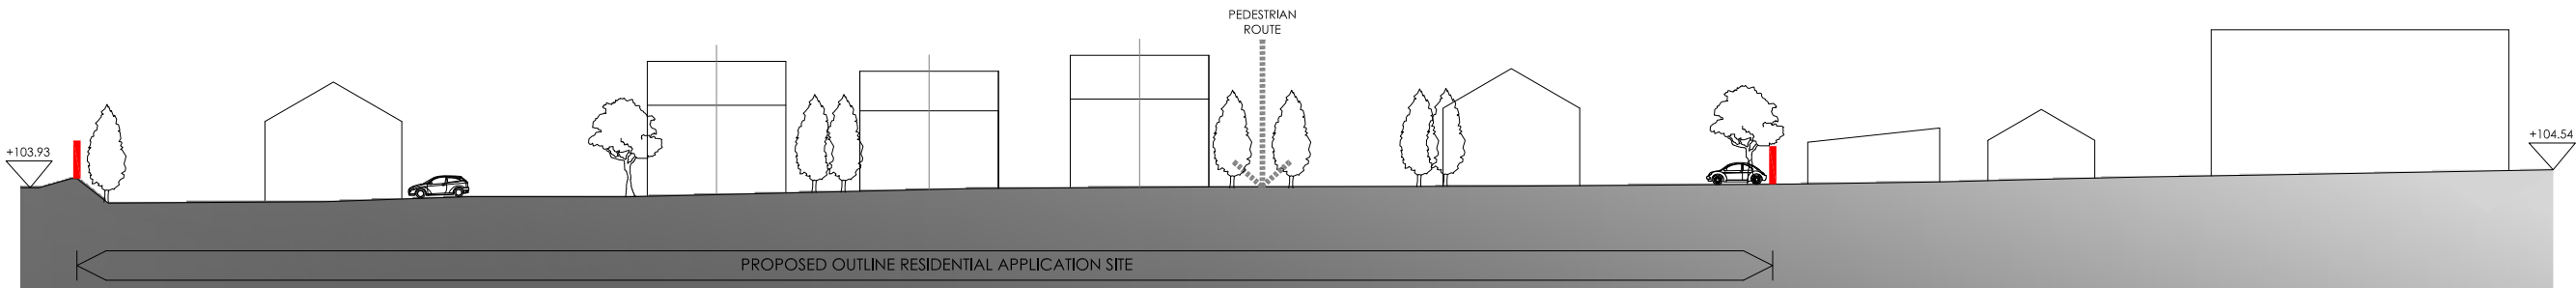


Site Section - B

Site Section Key: (NTS)

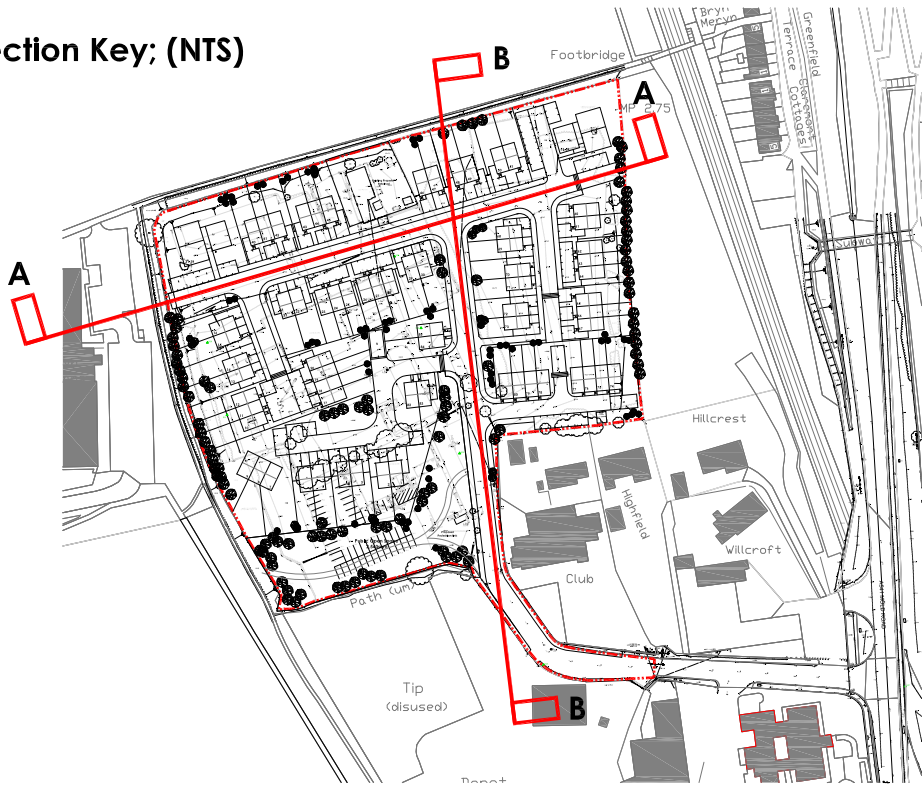

Site Area =
6.18acres / 25,016sqm

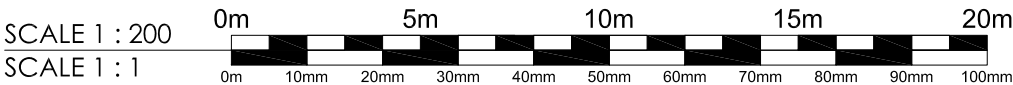

Rev	Date	Description	Rev By	Chk'd By
Project Title				
PROPOSED DEVELOPMENT				
WESTMINSTER INDUSTRIAL ESTATE				
MOLD ROAD				
GWERSYLLT				
WREXHAM				
Client				
WHITLEY BROTHERS LTD.				
Status				
PLANNING				
Scale		1:500	Drawing Size	A3
Drawn By	SSR	Checked By	SR	Date DEC 14
Drawing Title				
PROPOSED SITE SECTIONS				
Job-Dwg No				13092 - 102
				Rev -

- THE HARRIS PARTNERSHIP WAKEFIELD
2 St. Johns North, Wakefield, WF1 3QA
t. 01924 291 800 f. 01924 290 072
- THE HARRIS PARTNERSHIP MANCHESTER
2nd Floor, Carvers Warehouse,
77 Dale Street, Manchester, M1 2HG
t. 0161 238 8555 f. 0161 244 5809
- THE HARRIS PARTNERSHIP MILTON KEYNES
The Old Rectory, 79 High Street
Newport Pagnell, MK16 8AB
t. 01908 211 577 f. 01908 211 722
- THE HARRIS PARTNERSHIP READING
101 London Road, Reading, RG1 5BY
t. 0118 950 7700 f. 0118 956 8642

